


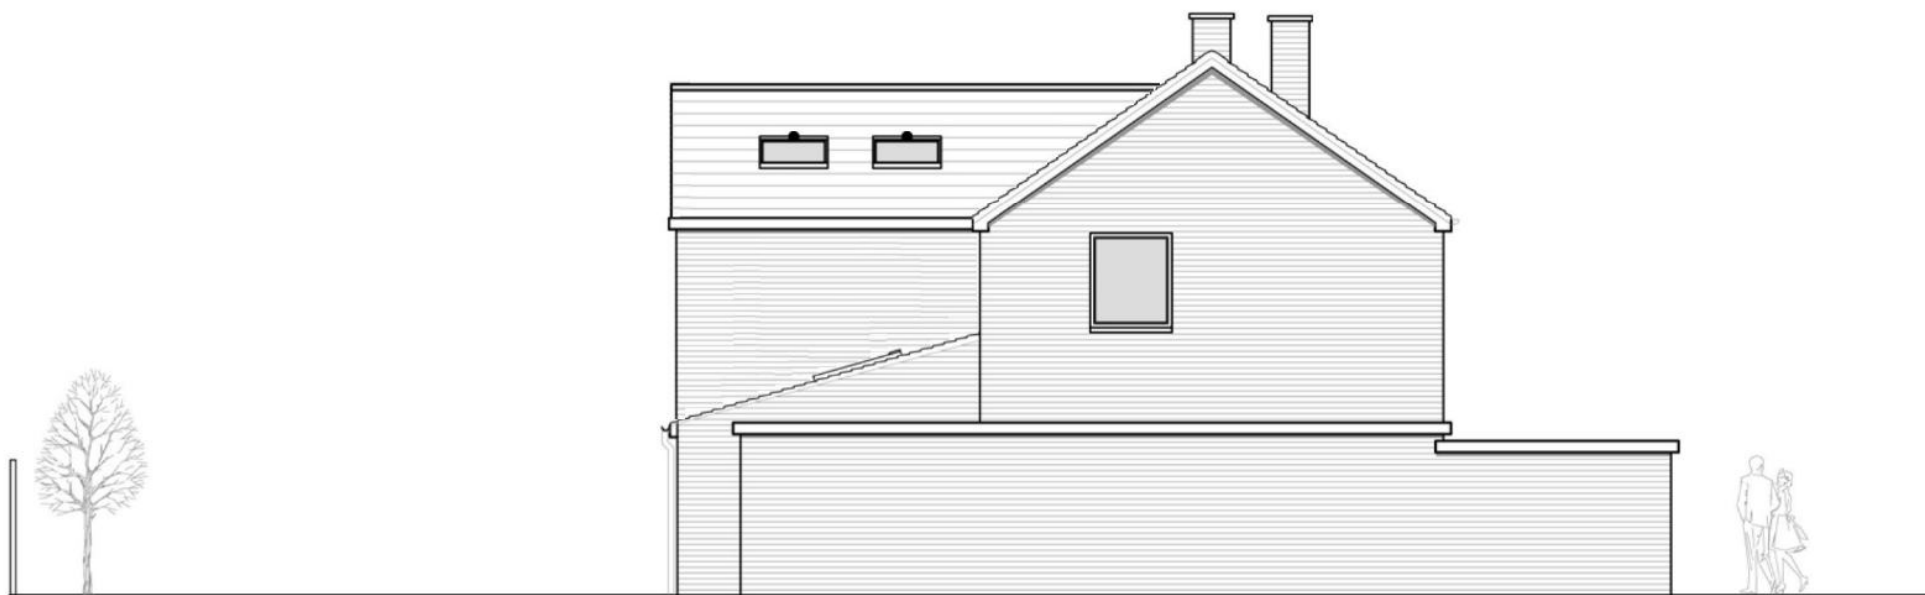

Proposed East Elevation



Proposed Block Plan - Scale 1:500



Proposed South Elevation

Velux roof windows
UPVC Doors and Windows
Brickwork to match existing

3475



Proposed West Elevation

				CLIENT	Mr & Mrs Edgington 10 Highland Close Emsworth Hants	PROJECT	Single Storey Rear Extension	TITLE	Proposed Elevations and Block Plan																																
-	
-	
Rev	Description	Date	PM	PLANNING				Scale :	1:100@A3	Drawn by :	LE	Drawing No:	<table><tr><td>A</td><td>B</td><td>C</td><td>D</td><td>E</td><td>F</td><td>G</td></tr><tr><td>J</td><td>K</td><td>L</td><td>M</td><td>N</td><td>P</td><td>Q</td></tr><tr><td>S</td><td>T</td><td>U</td><td>V</td><td>W</td><td>X</td><td>Y</td></tr></table>								A	B	C	D	E	F	G	J	K	L	M	N	P	Q	S	T	U	V	W	X	Y
A	B	C	D	E	F	G																																			
J	K	L	M	N	P	Q																																			
S	T	U	V	W	X	Y																																			
REVISIONS								Date :																																	