


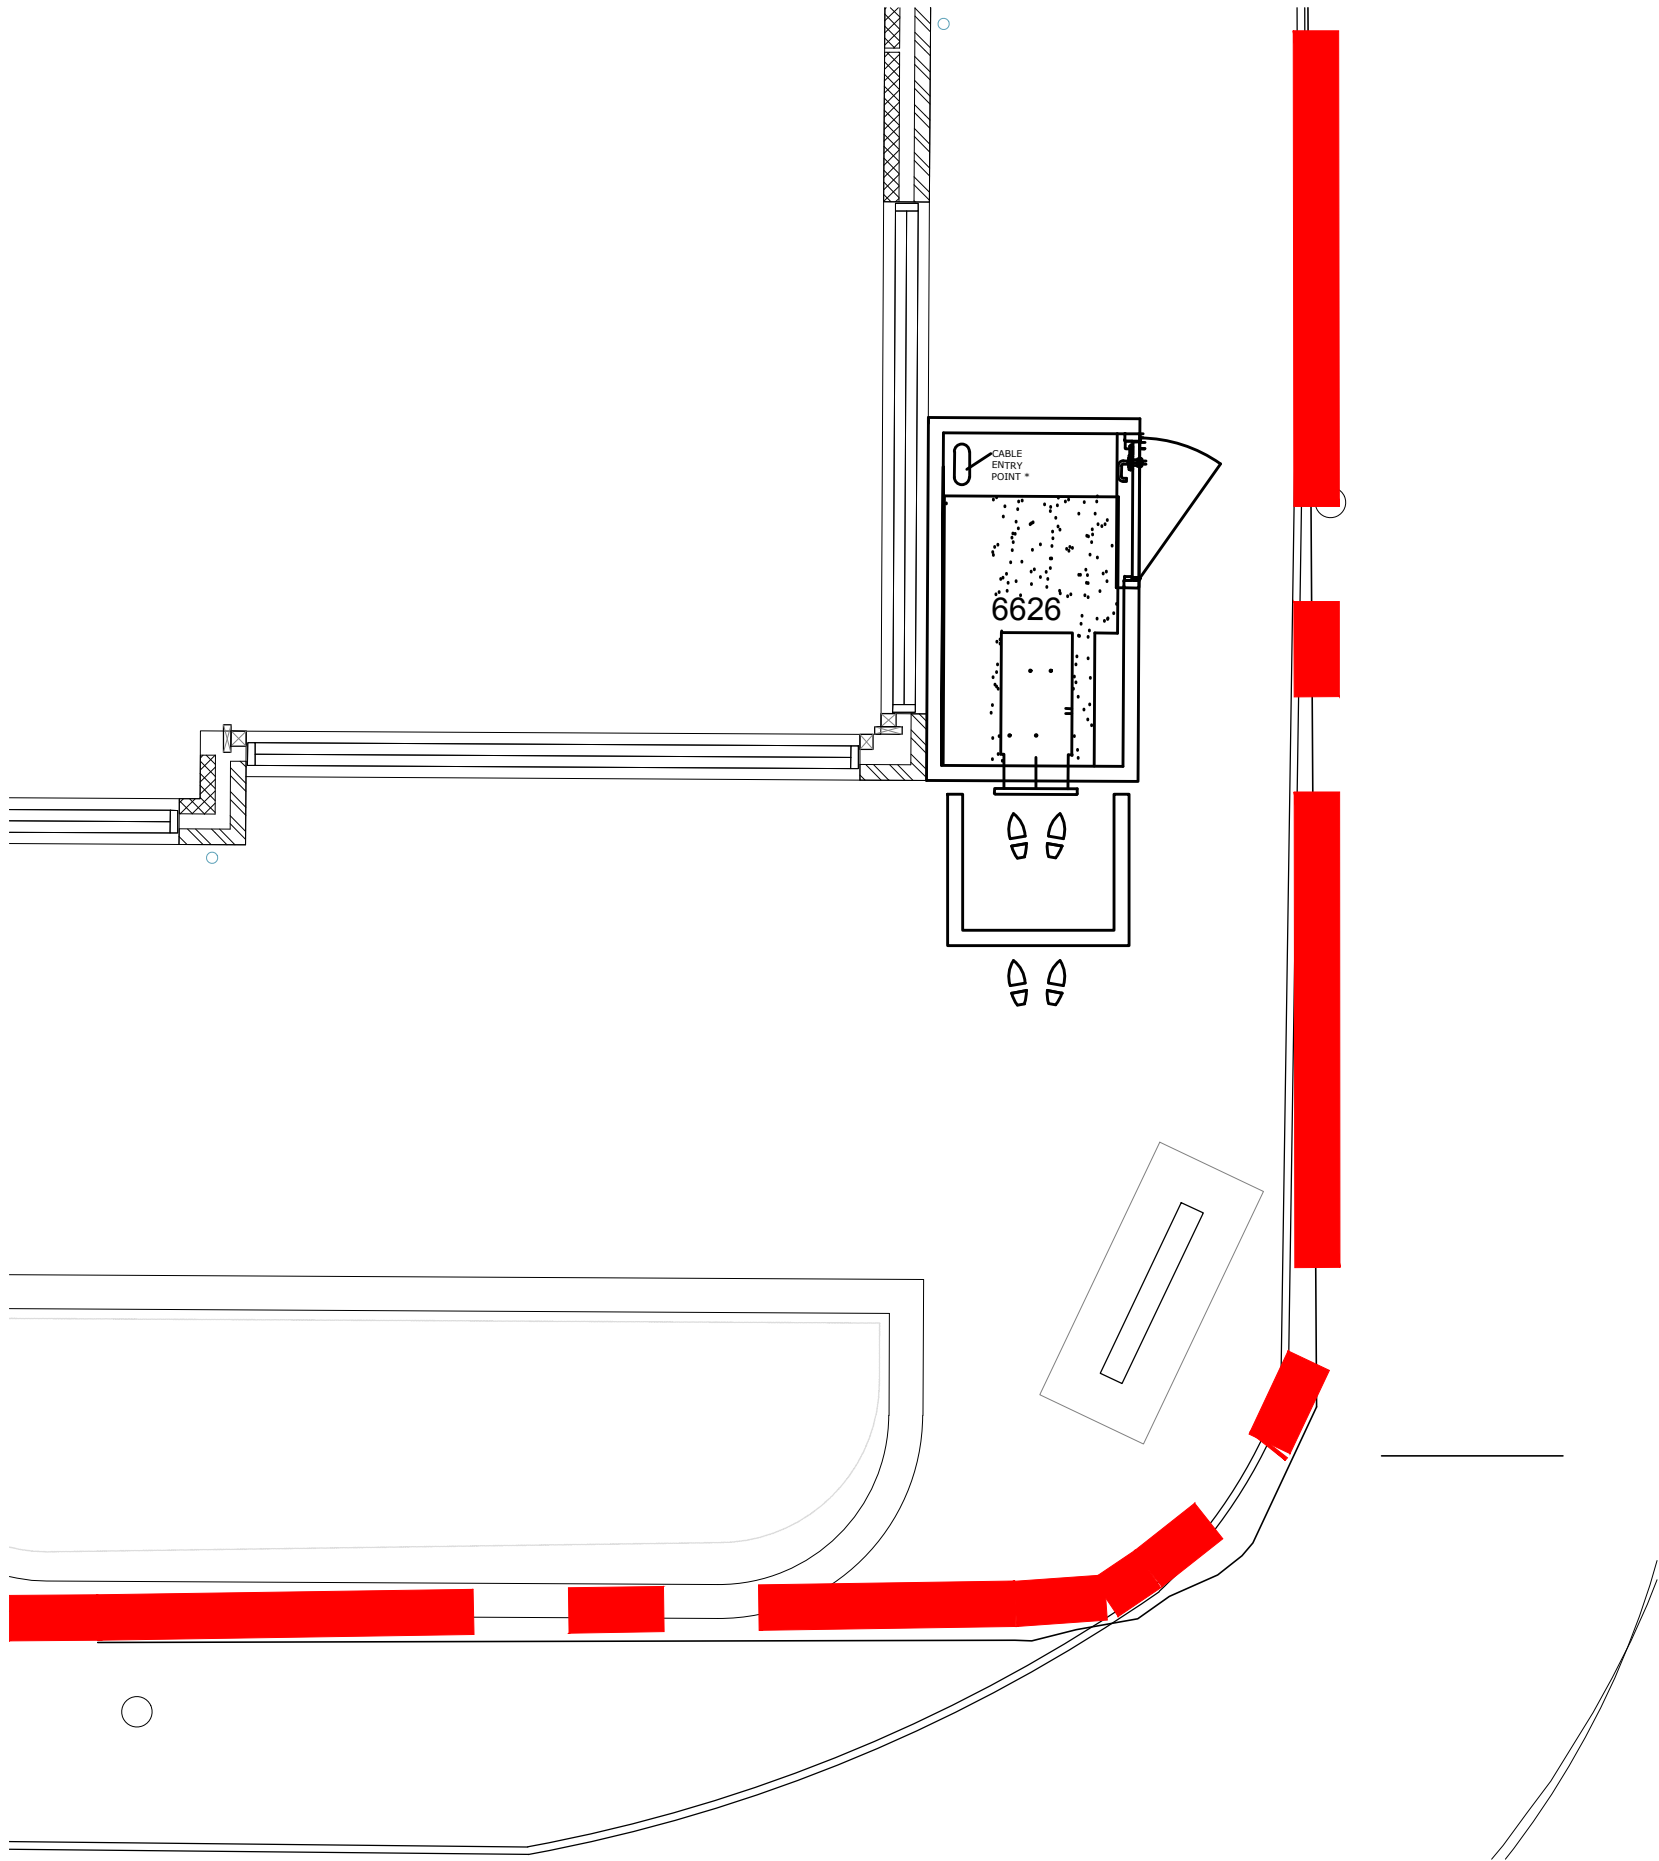

Plan @ 1:50



The site plan drawing attached has been generated by Ordnance Survey and its accuracy will be subject to a full and detailed electronic survey.



Front Elevation @ 1:50



Side Elevation @ 1:50

  

COPYRIGHT©

Details of this drawing are the copyright of Inspire Design Ltd and must not be reproduced or copied without prior written consent. Do not scale from this drawing

Any errors or omissions are to be reported to the Architect immediately
All proposed road and junction alterations subject to highways engineers detailed design.

Removal of any existing tree and landscaped areas subject negotiations with Local Authority Planning dept. and other statutory controls

All drawings to be read in conjunction with structural engineers drawings and all related Architects and consultant drawings and other relevant information

Any changes to the drawn design during construction work should be recorded and reported to the Architect immediately

Inspire Design Ltd will not take responsibility for any variation made by a design and build contractor to the design and construction detail contained within this drawing

Revision	Date
-	-

SCHEME TYPE	STANDALONE
GROSS BUILDING AREA	
NET SALES AREA	TBC
PARKING SPACES REQUIRED	15
PARKING SPACES ACHIEVED	11
SITE AREA APPROX	0.17 ACRES
VISIBILITY RAG	
PR RAG	
SERVICING RAG RATING	
EXISTING SITE USE	
CROSS OVERS	
LEVELS	
SALES ESTIMATE	
DELIVERY HOURS	
OPENING HOURS	

inspire design Inspire Design Ltd, 2 Ty Nant Court, Morganstown, Cardiff, CF15 8LW. T:- 029 2022 7926 F:- 029 2081 0440			
PROJECT 179 LONDON ROAD WATERLOOVILLE			
DRAWING TITLE PROPOSED ATM PLAN			
DRAWN BY NS	CHECKED BY HR	DRAWING No. 111219 / AP08	REV
SCALE 1:100 @ A3	DATE 21.08.13		