



SUPERSEDED

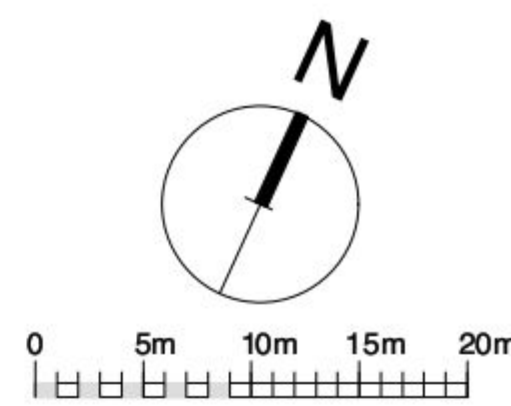

Area Schedule	
Ground Floor	- 4,289 sq. m (GEA)
Mezzanine	- 3,328 sq.m (GEA)
Total Area	- 7,617 sq.m (GEA) 81,990 sq. ft

Car Parking Spaces	
Visitor	- 195
Visitor Accessible	- 11
Visitor Parent & child	- 8
Staff	- 11
Staff Accessible	- 2
Total Car Spaces	- 227
Accessible 5% of total cars.	

Key	
● LP	Post mounted luminaire
● LP	Post mounted asymmetric luminaire to avoid light spillage affecting nearby residential
●	New tree planting
●	New shrub planting
—	Application boundary 14,784 m ² / 1.47 ha / 3.65 acres
—	Line of existing front of pavement / edge of road
—	Pedestrian footpath with tactile paving

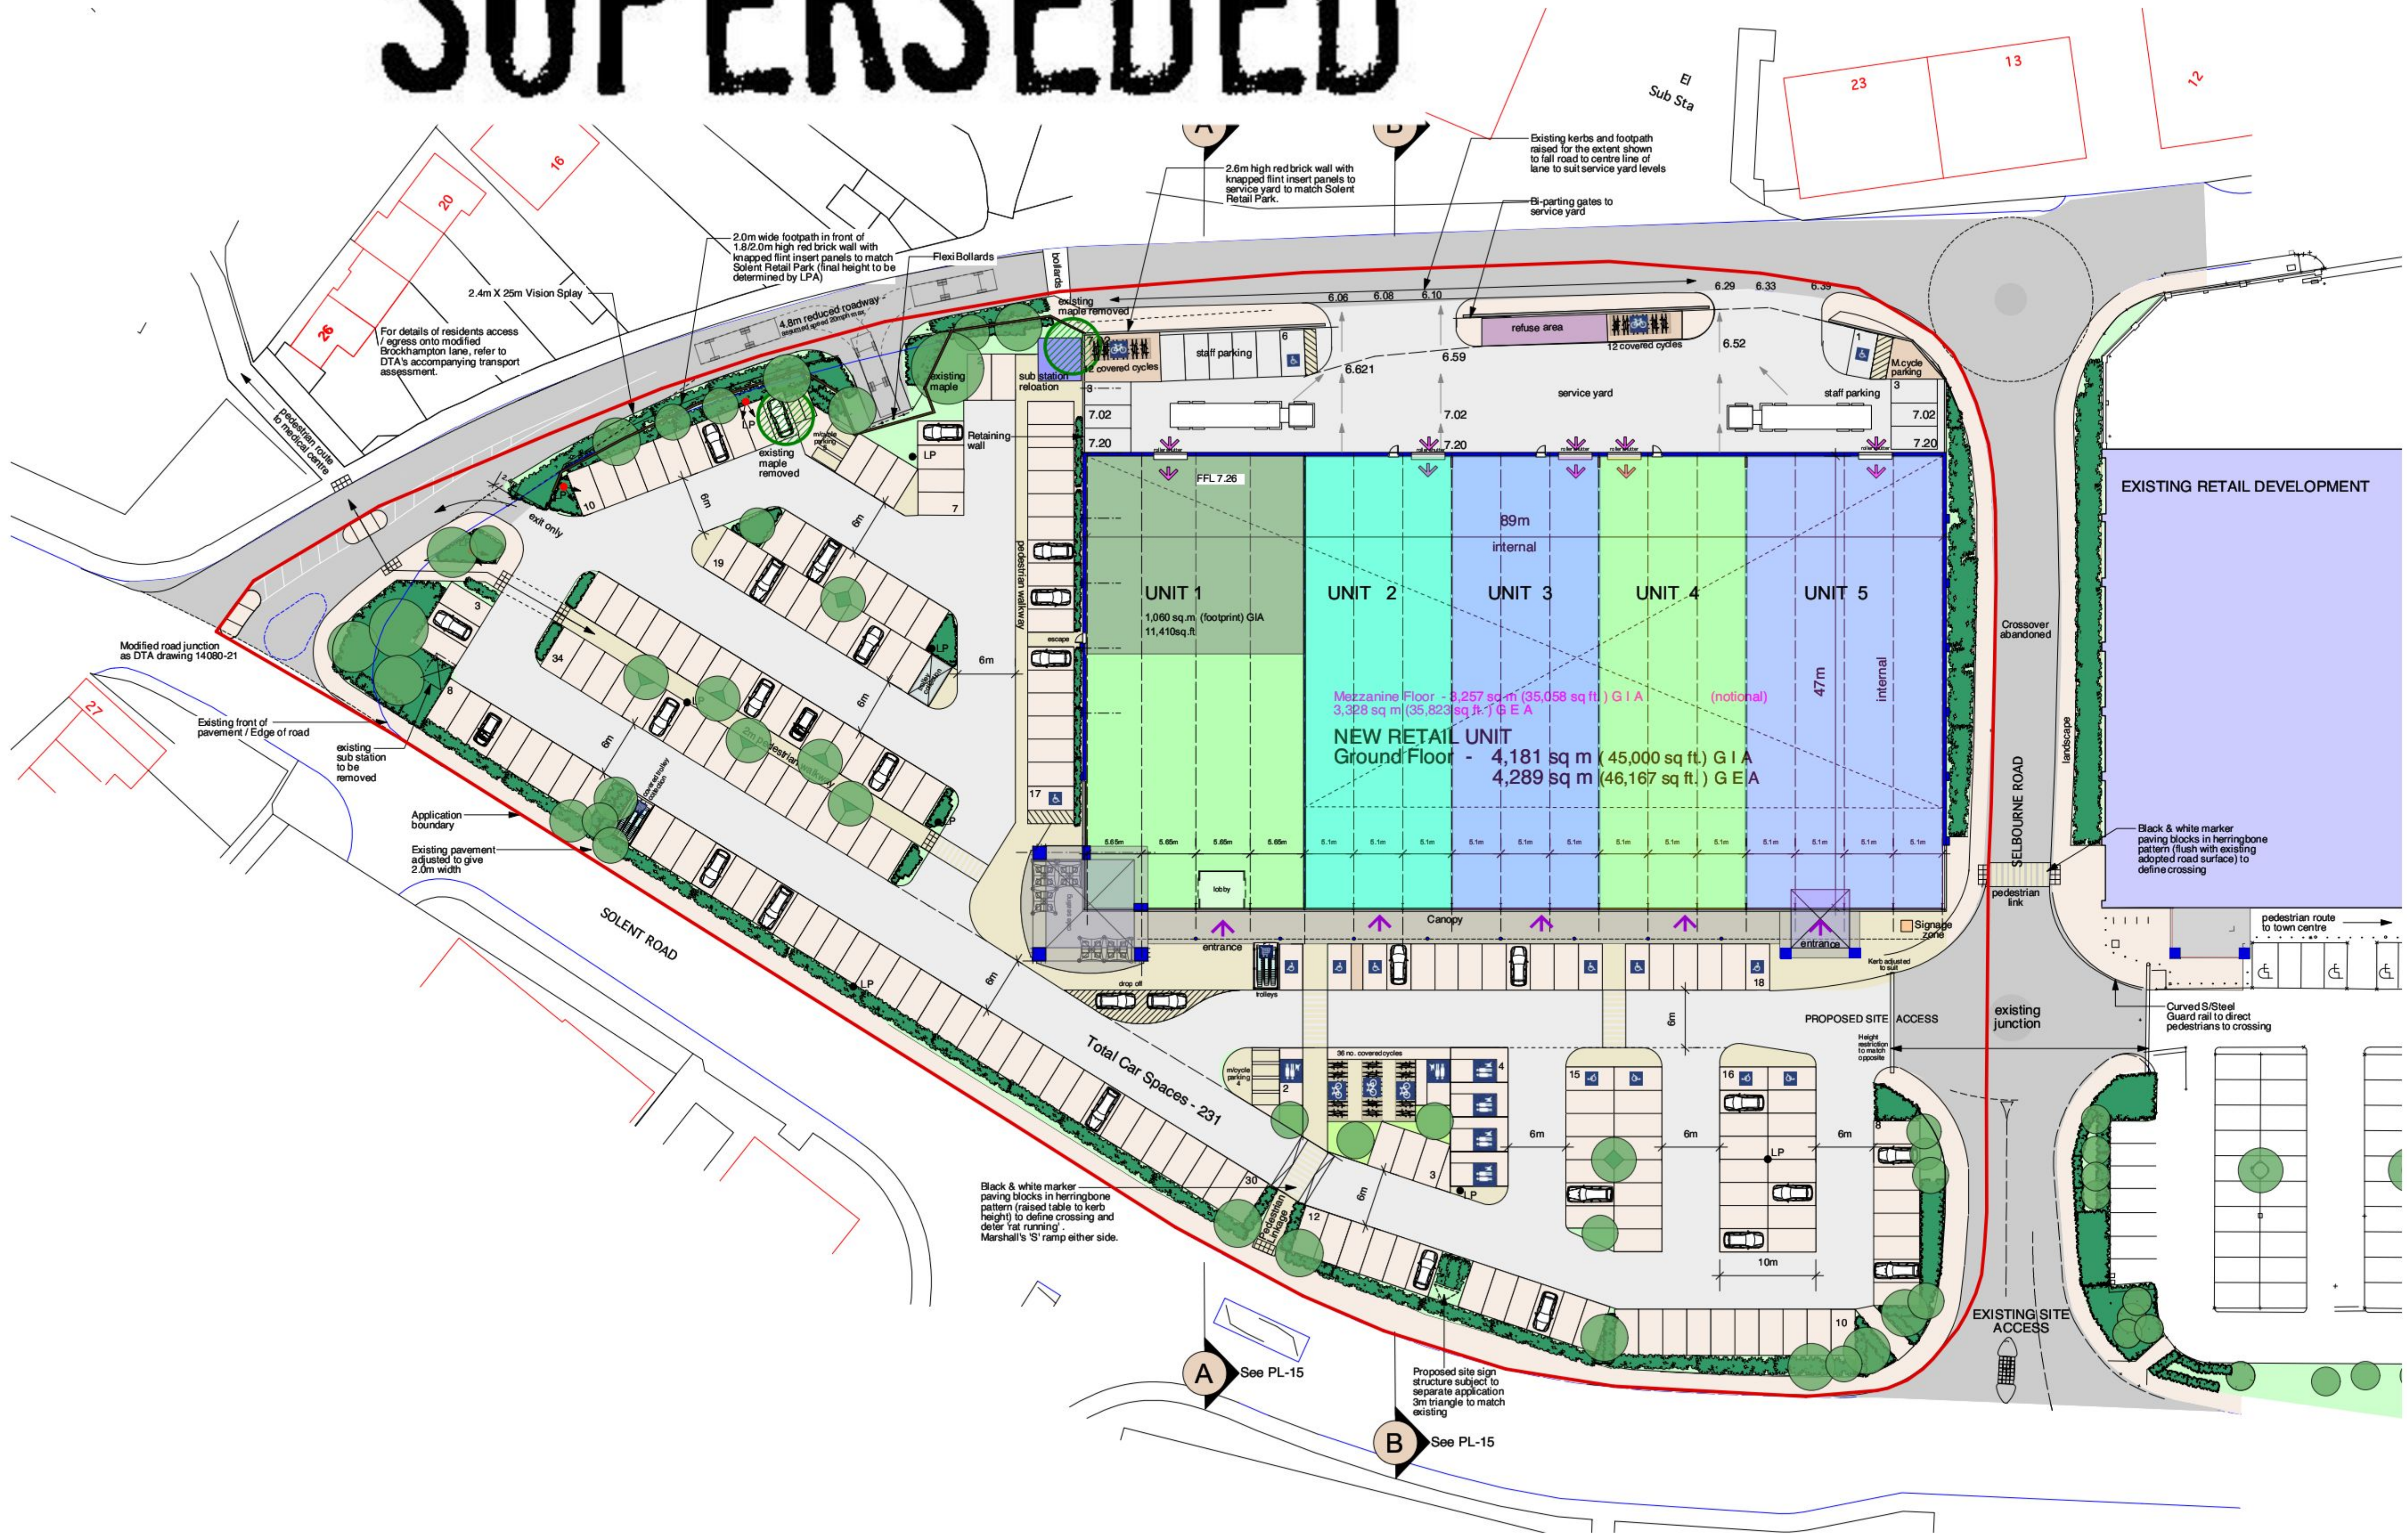

REV.	DATE	DESCRIPTION
PROJECT: PROPOSED RETAIL UNIT SOLENT RETAIL PARK		
DRAWING: PROPOSED SITE & GROUND FLOOR PLANS		
CLIENT: HARGREAVES PROPERTIES LTD.		
SCALE:	1:350@A1 1:750@A3	DRAWN: SJ
DATE:	June 2014	CHECK: CG
DRAWING No.	1209-PL25	REVISION:
© copyright retained		