




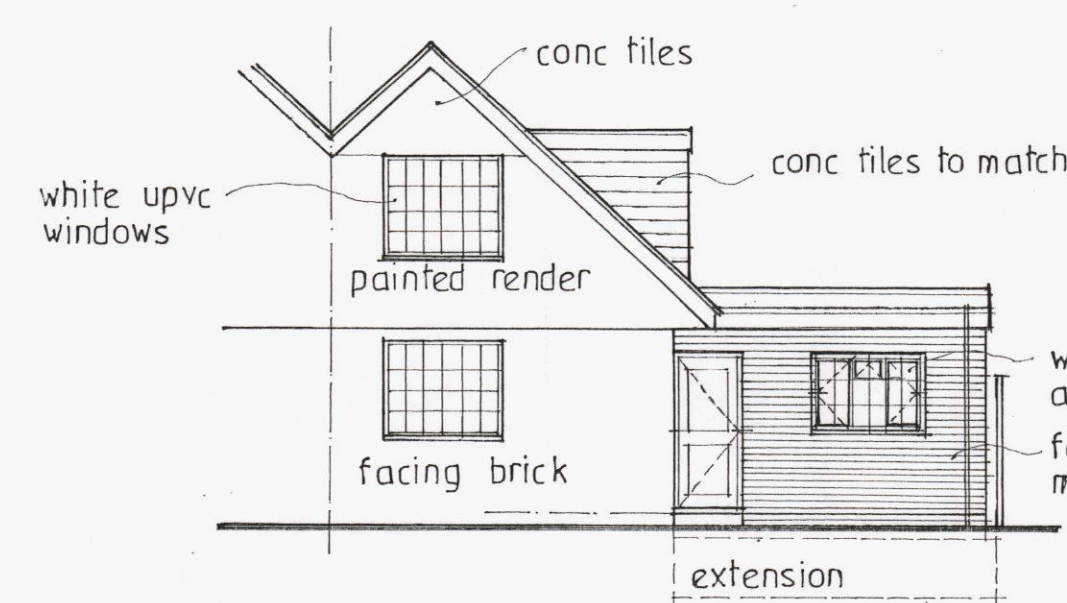


proposed front elevation north
elevations scale 1:100

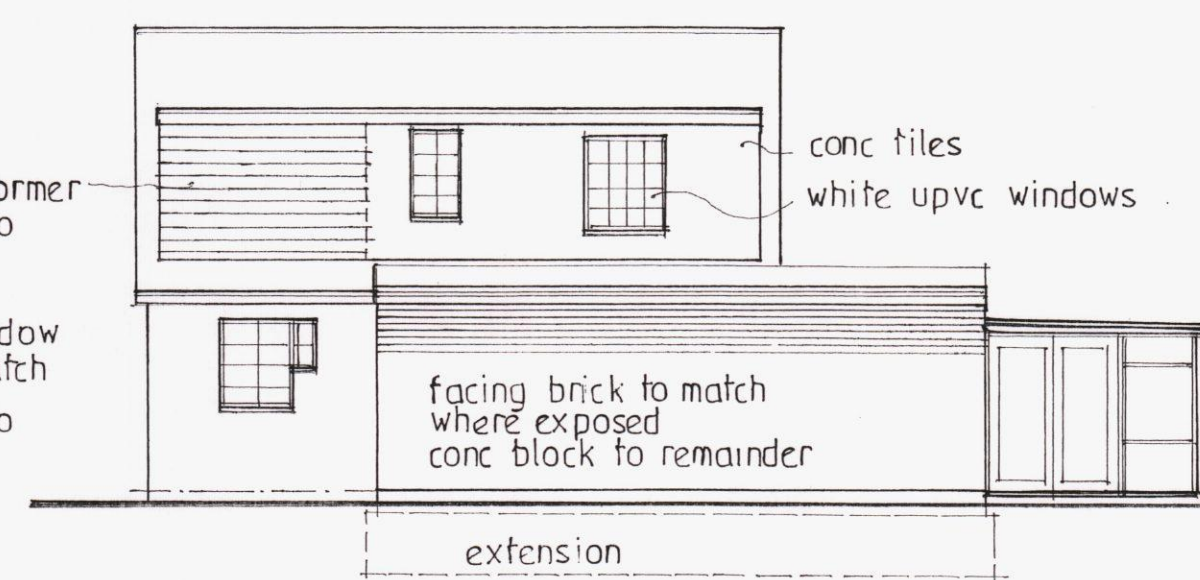


proposed side elevation west

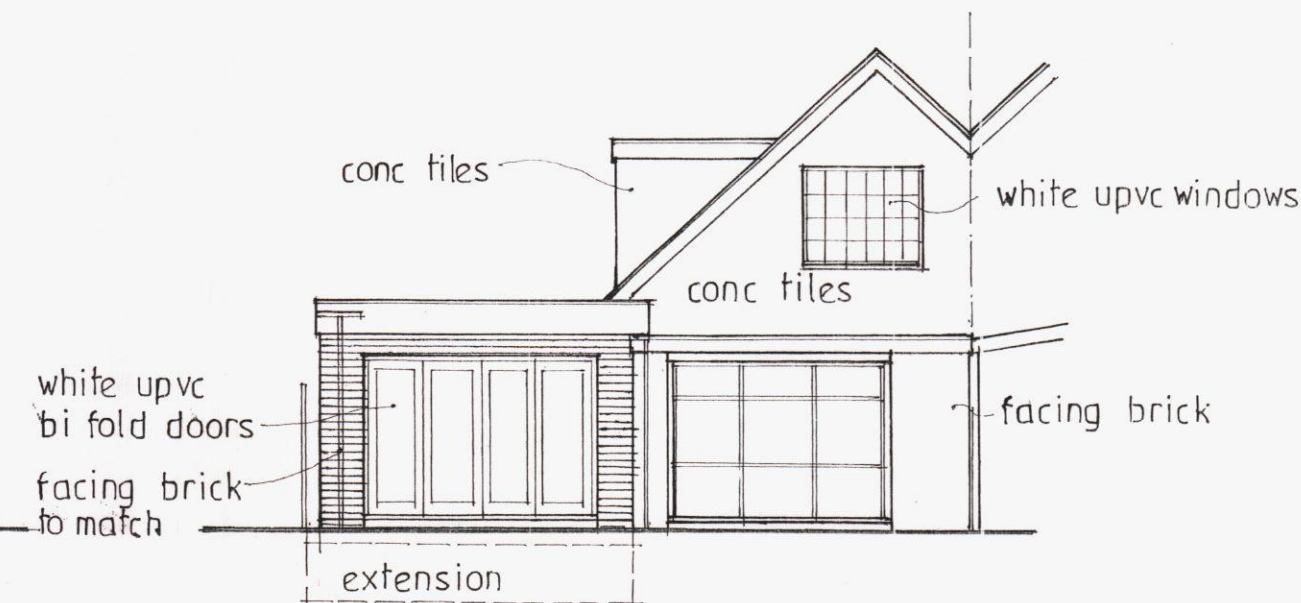


proposed rear elevation south

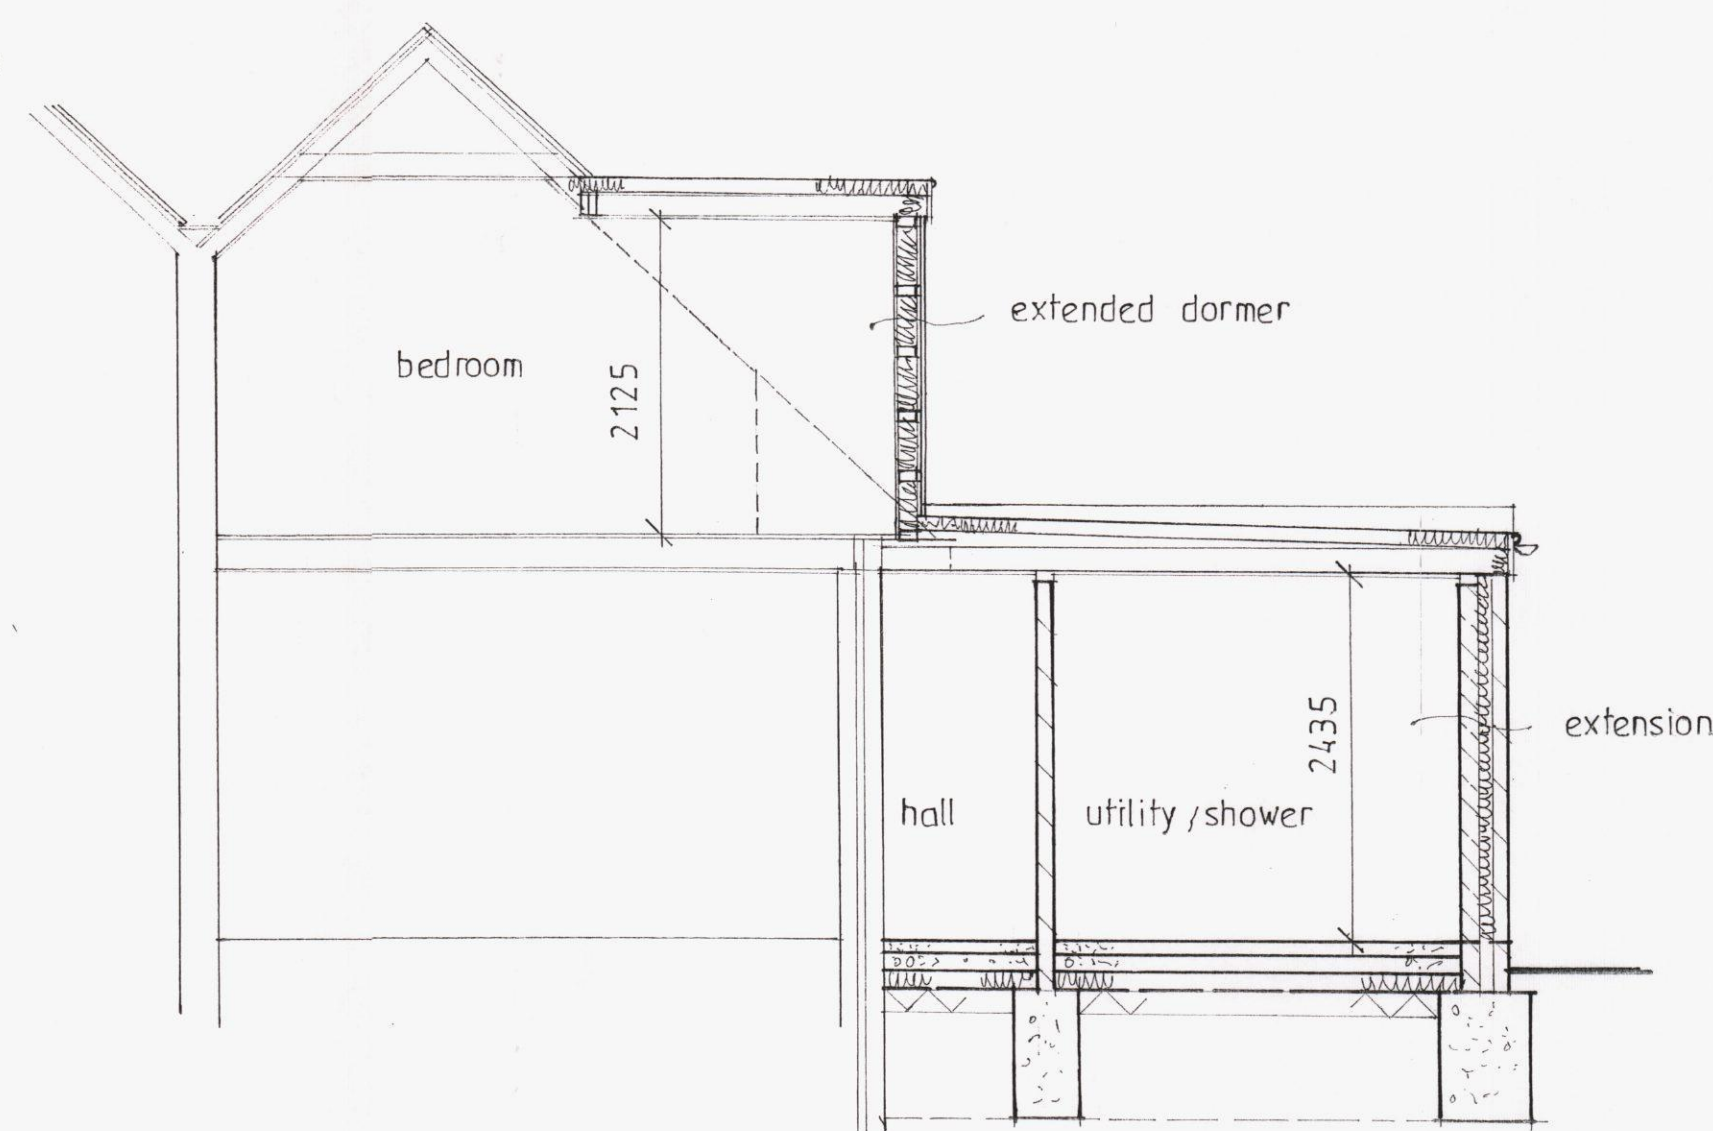


section aa

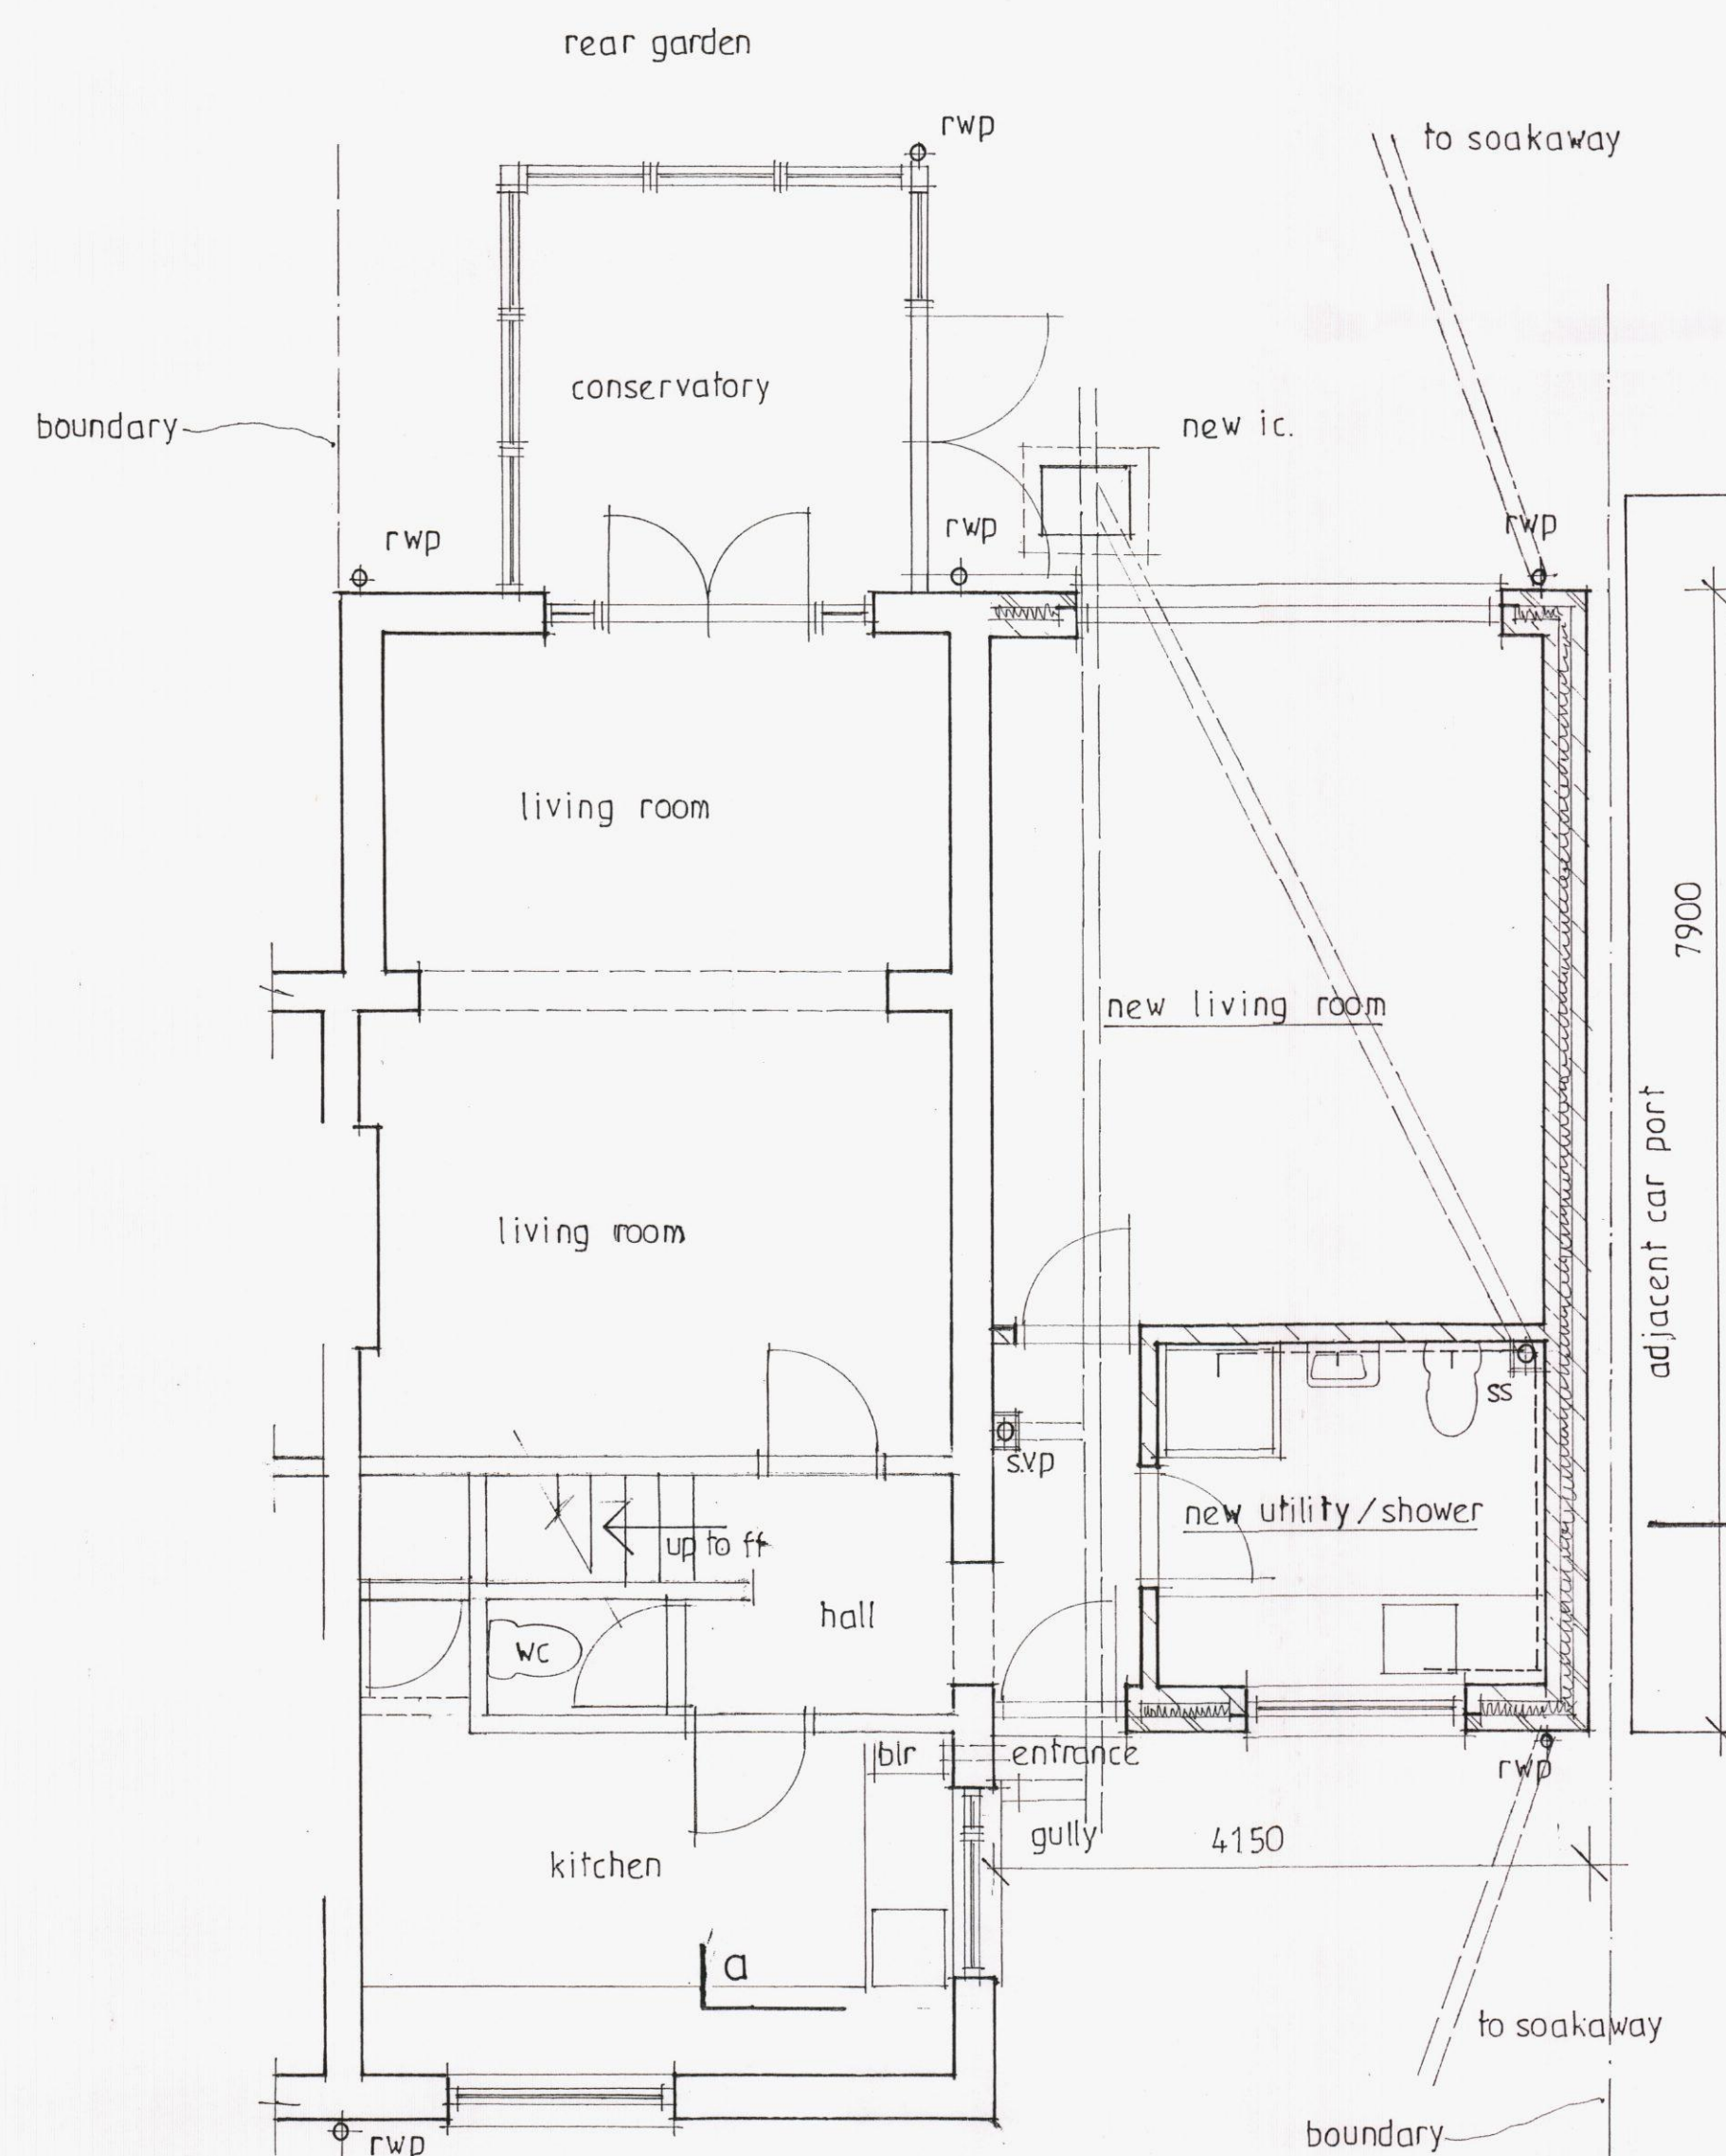

proposed ground floor plan

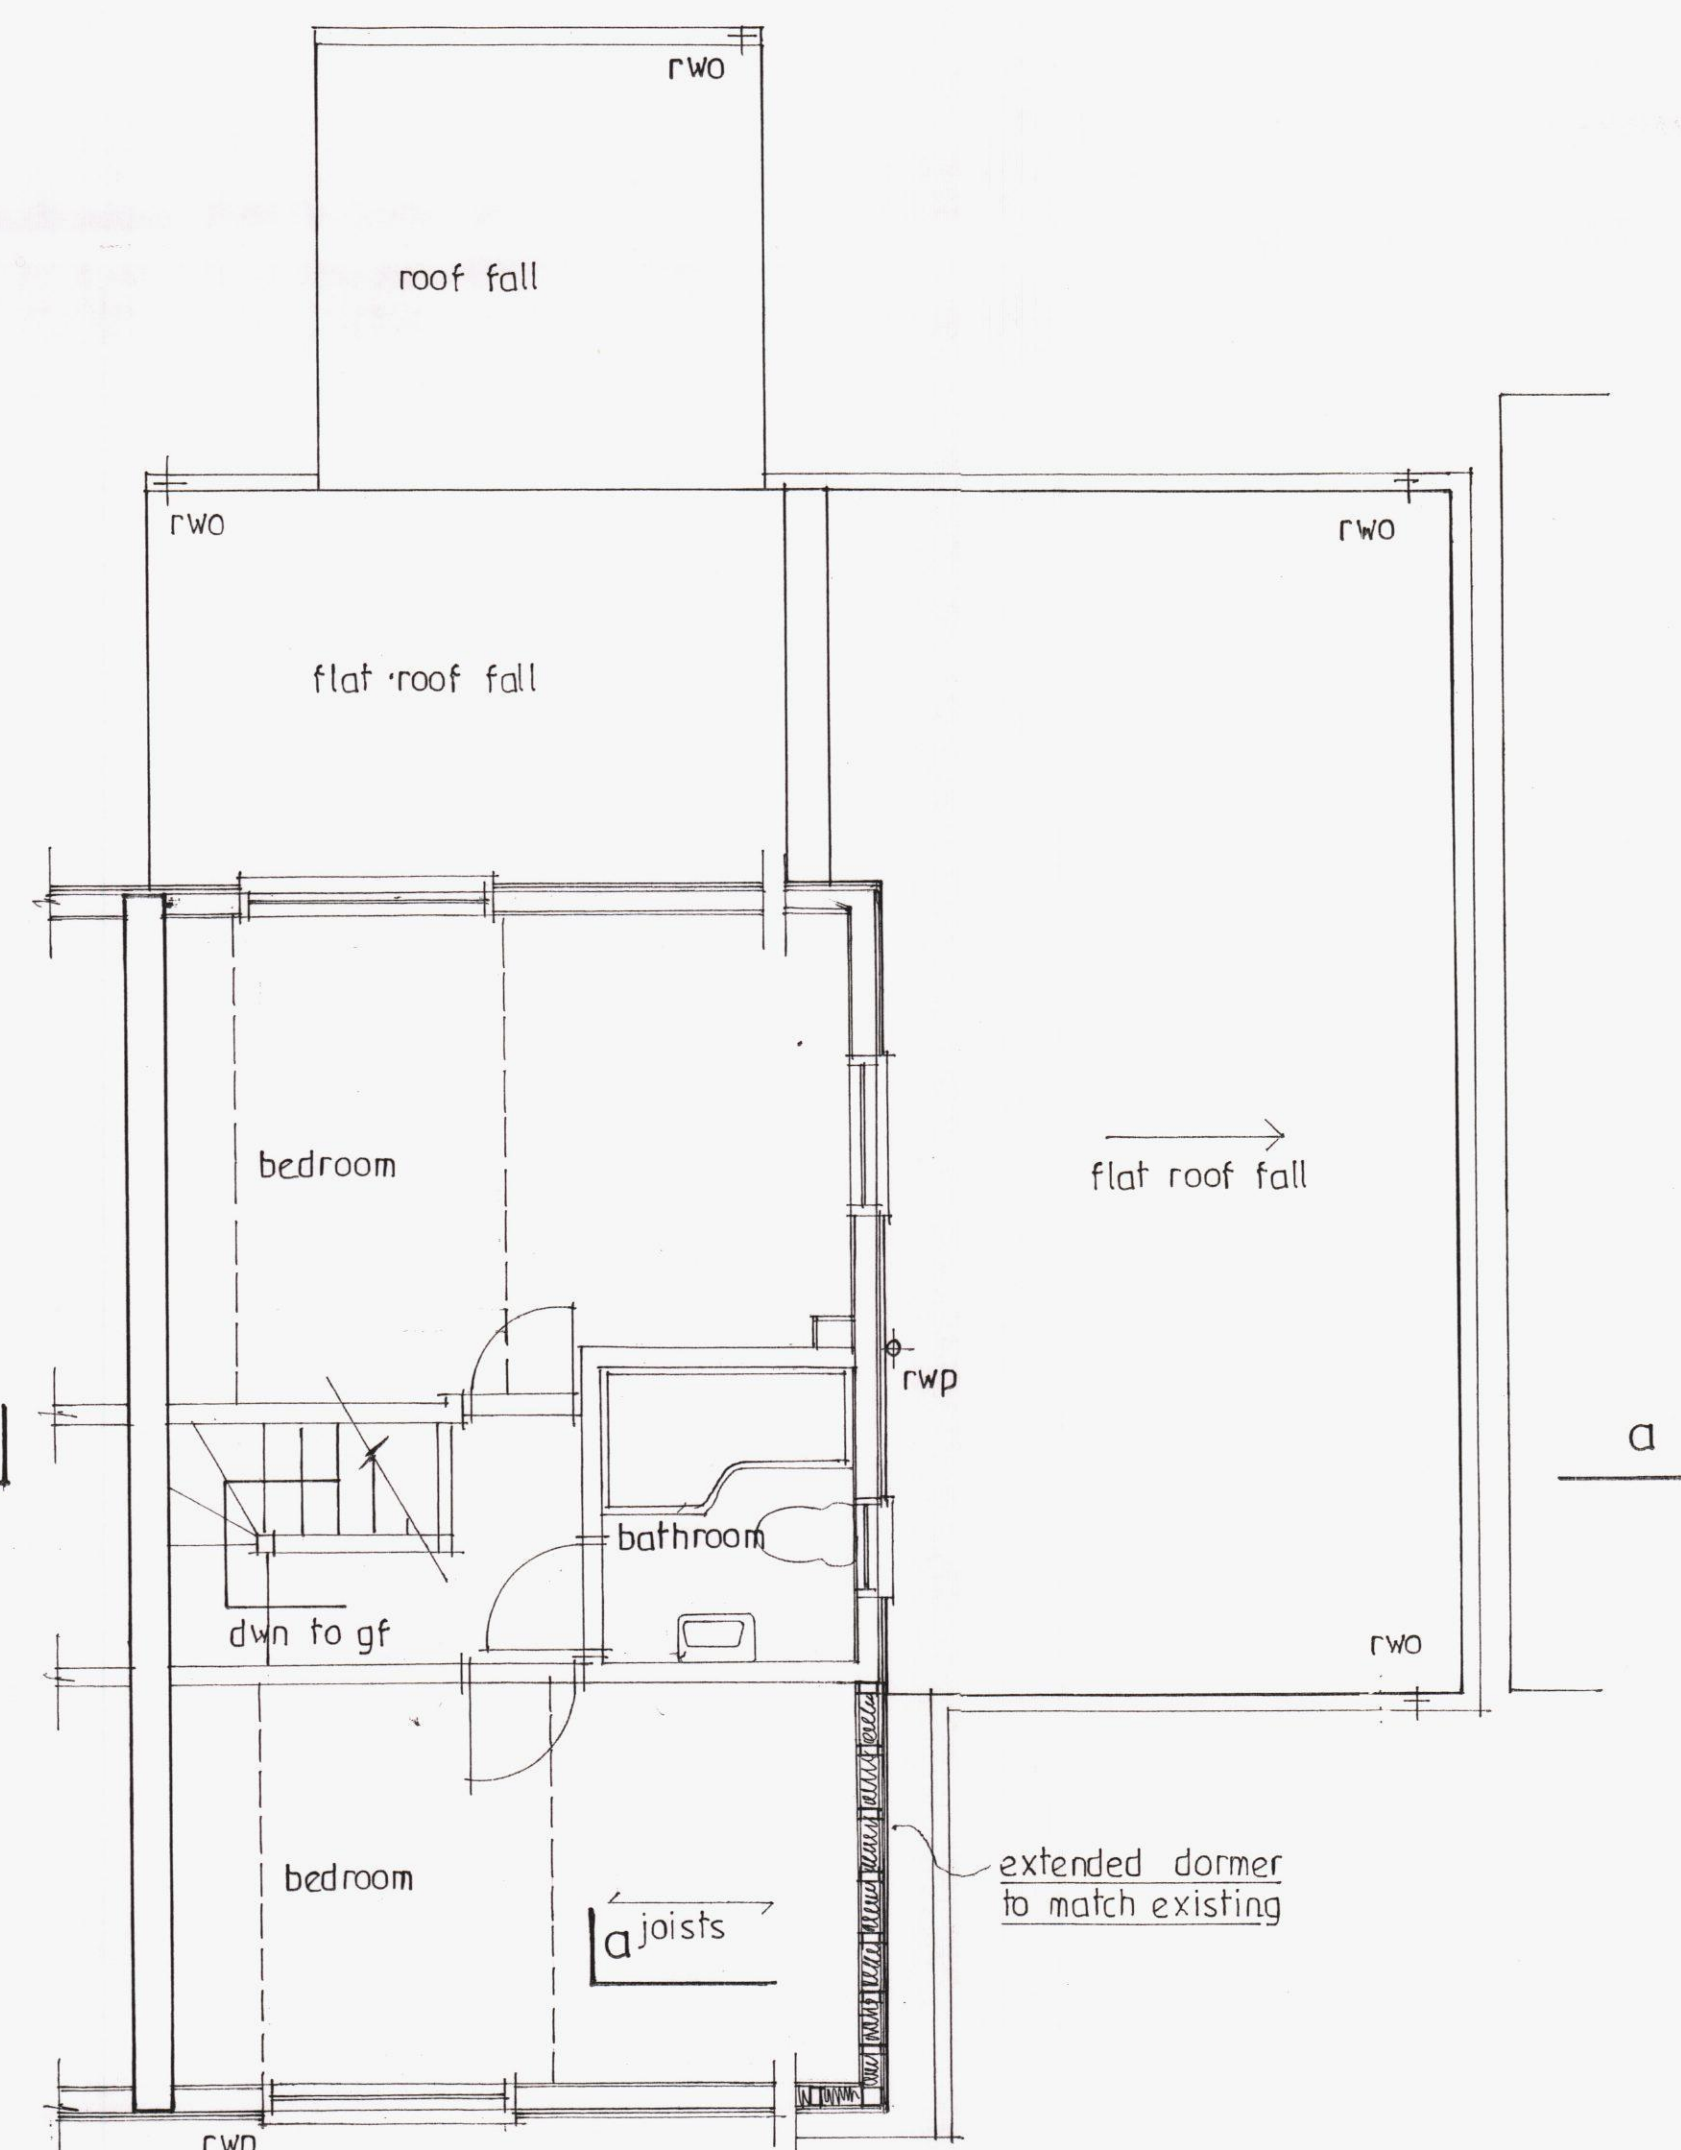

proposed first floor plan

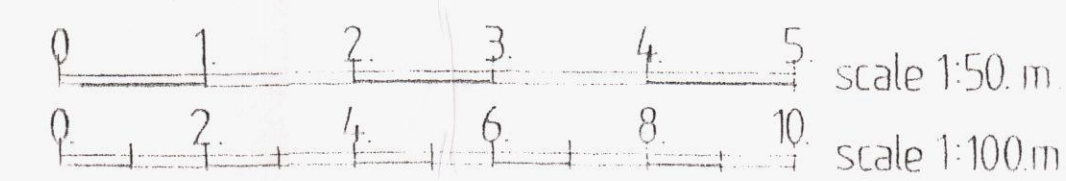

A	Date	Revision
1		
DAVID YOUNG ARCHITECTURAL David Young MCLAT. 16 Walker Road Portsmouth PO2 8PD Tel: 02392 677275 Email: info@davidyoung.co.uk www.davidyoung.co.uk		
Client MR AND MRS G MCDONALD		
Job Title 38 SELSMORE ROAD HAYLING ISLAND HANTS		
Drawing Title PROPOSED PLANS AND ELEVATIONS		
Scale 1:100 1:50 all at A1		
Date March 2014		
Drawn by DE Young		
Drg. No. 157/2/14		