




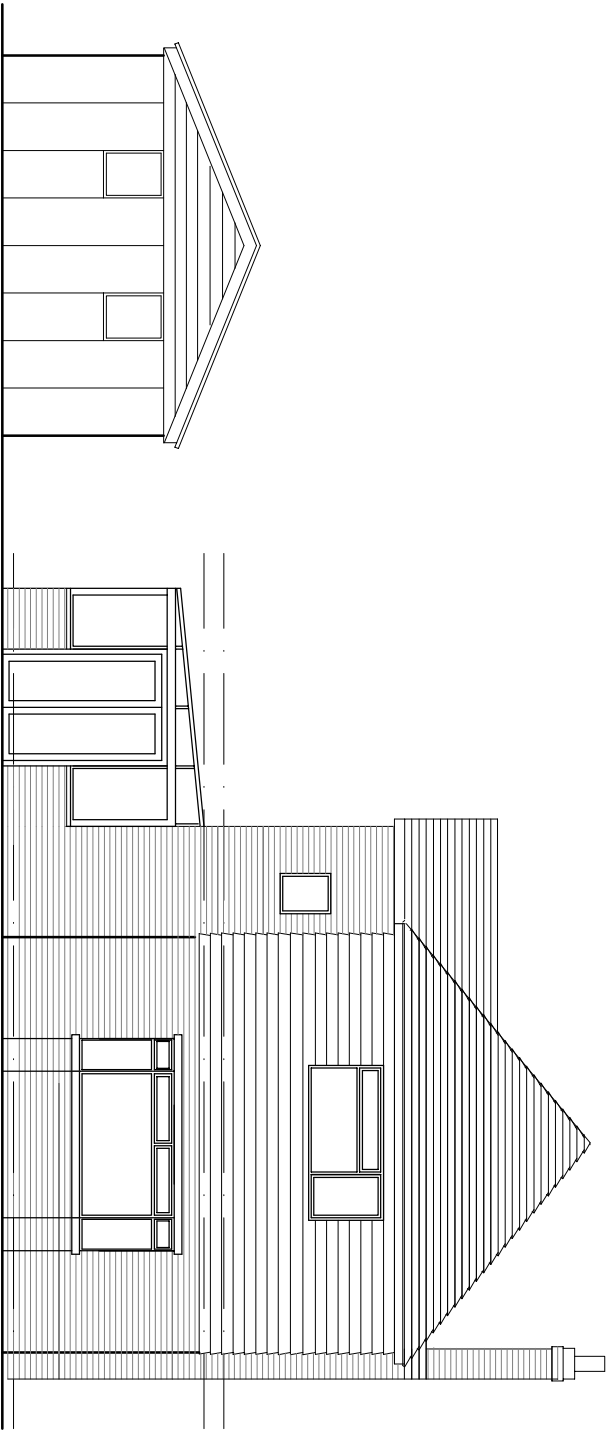


South Elevation as existing

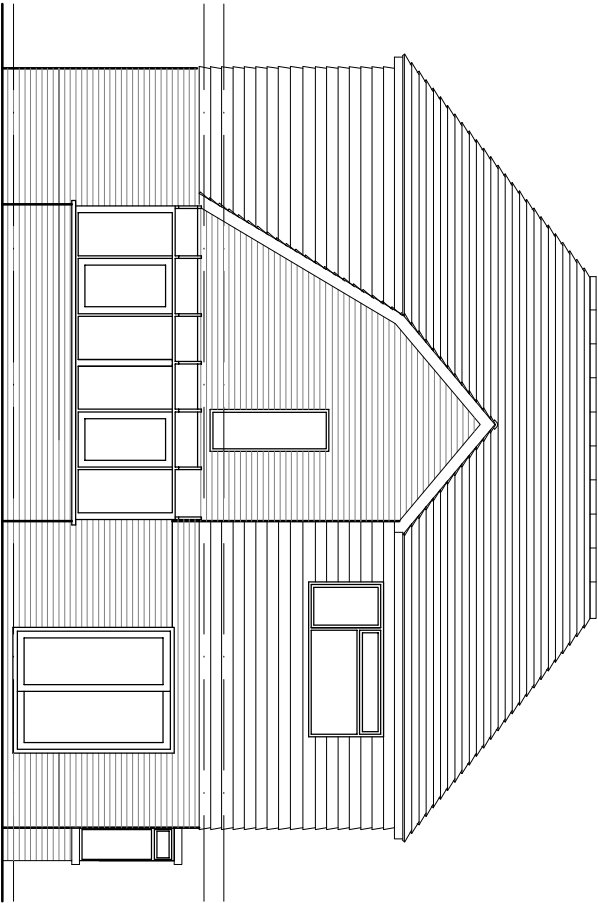

West Elevation as existing

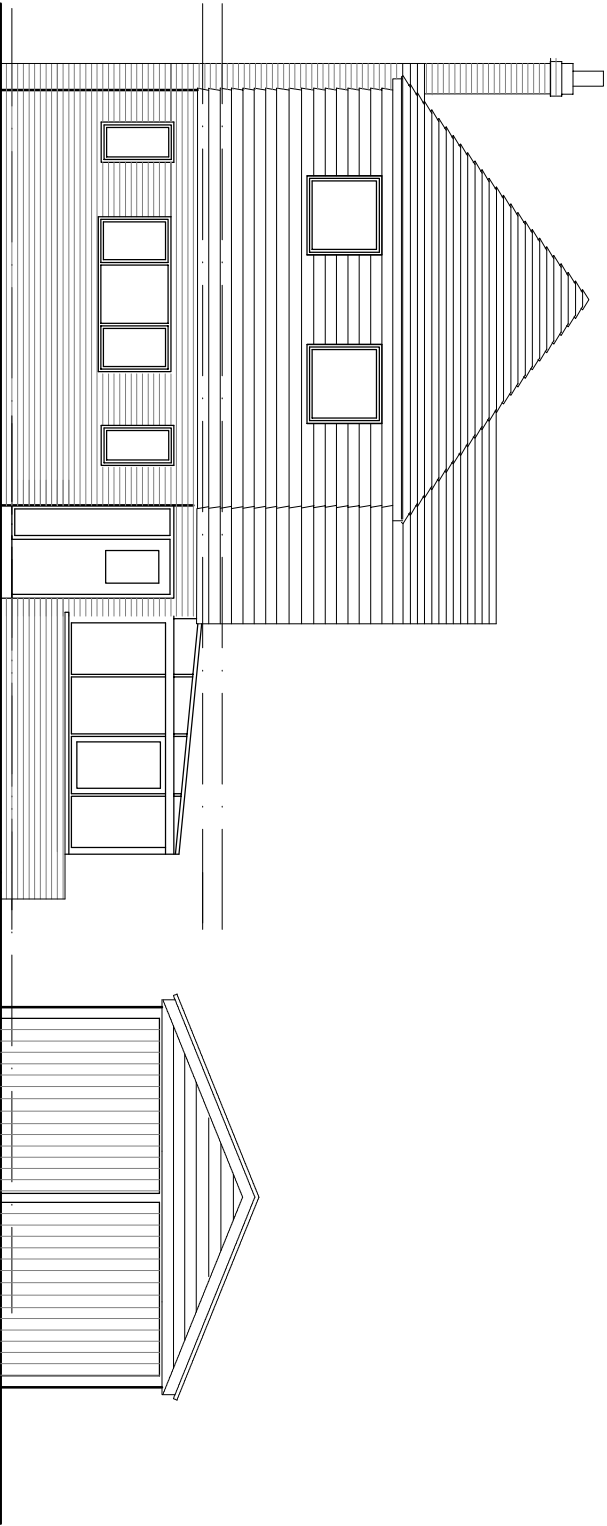

North Elevation as existing

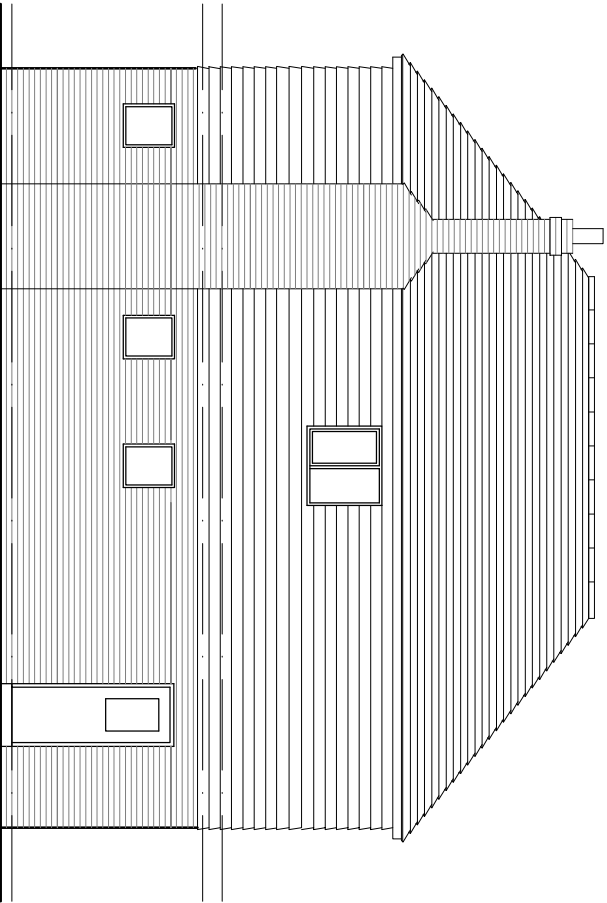

East Elevation as extg



*R.J.N.Day Dip. Arch.*

AMENDMENTS DATE

A re-submitted with non material amendment application August 2014

Proposed extension to No 51 Longwood Avenue Cowplain

CLIENT

Mr. & Mrs. J. Smith

TITLE

Elevations as Existing

STATUS

With Planning Approval

SCALES

1 : 100 July 2013 RJND

JOB NO. DRAWING NO. REVISION

0313 10 A

Original paper size A3