

NB

- (1) FIGURED DIMENSIONS MUST BE TAKEN IN PREFERENCE TO SCALED DIMENSIONS AND SITE DIMENSIONS ARE TO BE CHECKED BEFORE WORK IS PUT IN HAND
- (2) THIS DRAWING IS THE COPYRIGHT OF DANIELLS HARRISON CHARTERED SURVEYORS AND MUST NOT BE REPRODUCED OR USED WITHOUT THEIR WRITTEN PERMISSION
- (3) O.S. DATA REPRODUCED UNDER LICENCE No. 100011120

100mm full size

Proposed Schedule of Areas

Total Site Area = 431 sqm(0.043 hectares).
Schedule of Accommodation (Gross Floor Area)
Ground Floor:

Storage Area = 57.66 sq mtr (620 sq ft)
Staff / Office = 11.95 sq mtr (128 sq ft)
Retail = 73.72 sq mtr (794 sq ft)

First Floor (Gross Floor Area)
Residential

Flat A = 87.5 sq mtrs (941 Sq ft)
Flat B = 57.9 sq mtrs (623 Sq ft)
Flat C = 53.6 sq mtrs (576 Sq ft)

rev	description	date	drawn by

Project
PROPOSED CONVERSION
AND EXTENSION TO
98 BEDHAMPTON ROAD
HAVANT PO9 3EZ

PROPOSED PLANS


client
STIRLING ESTATES

Scale	1 : 100 at A1
drawn by	gw
checked by	
date	22.05.14
date	
job no	140139
draw no	02
rev	


Daniells Harrison

CHARTERED SURVEYORS
The Old Manor House
Wickham Road
Foreham
PO16 7AR


RICS
Building Services
Royal Institution
Building Surveying Services

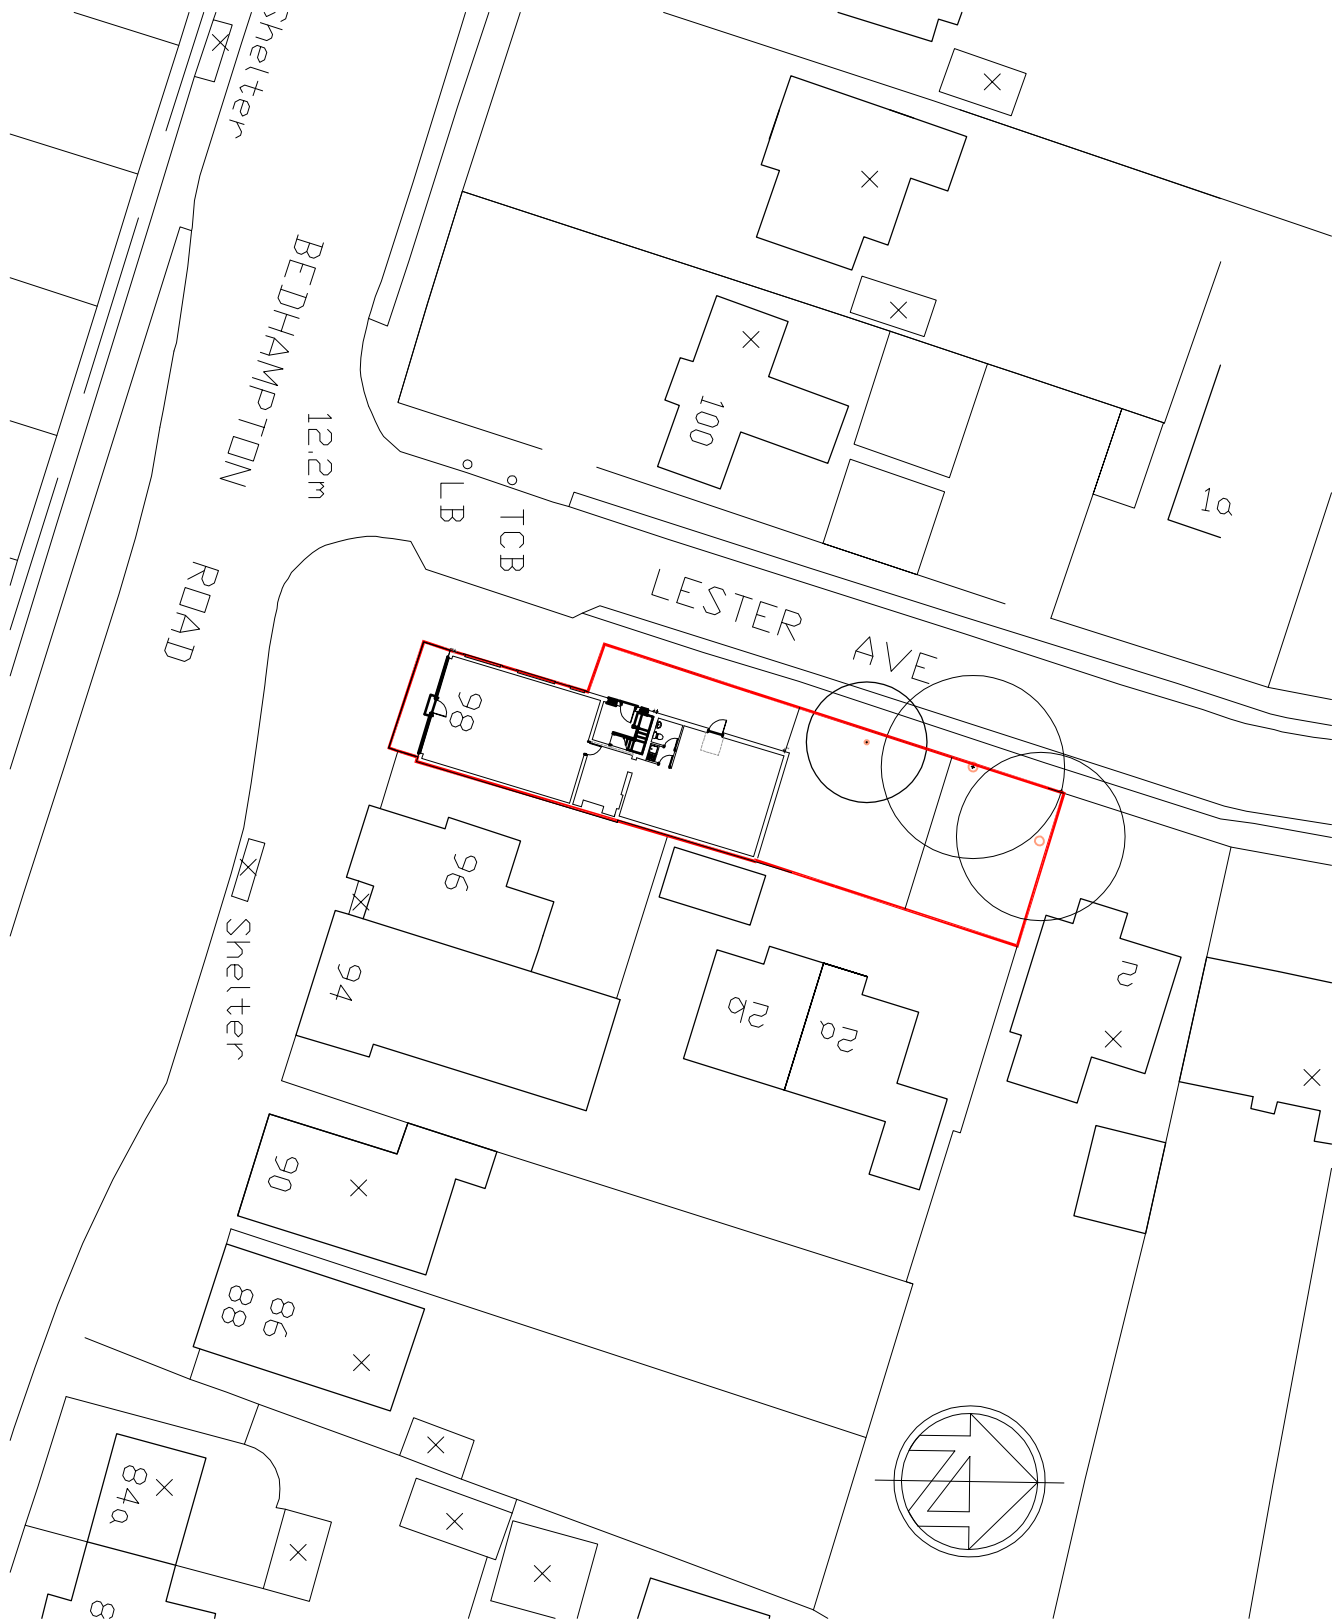


Location Plan Scale 1:500

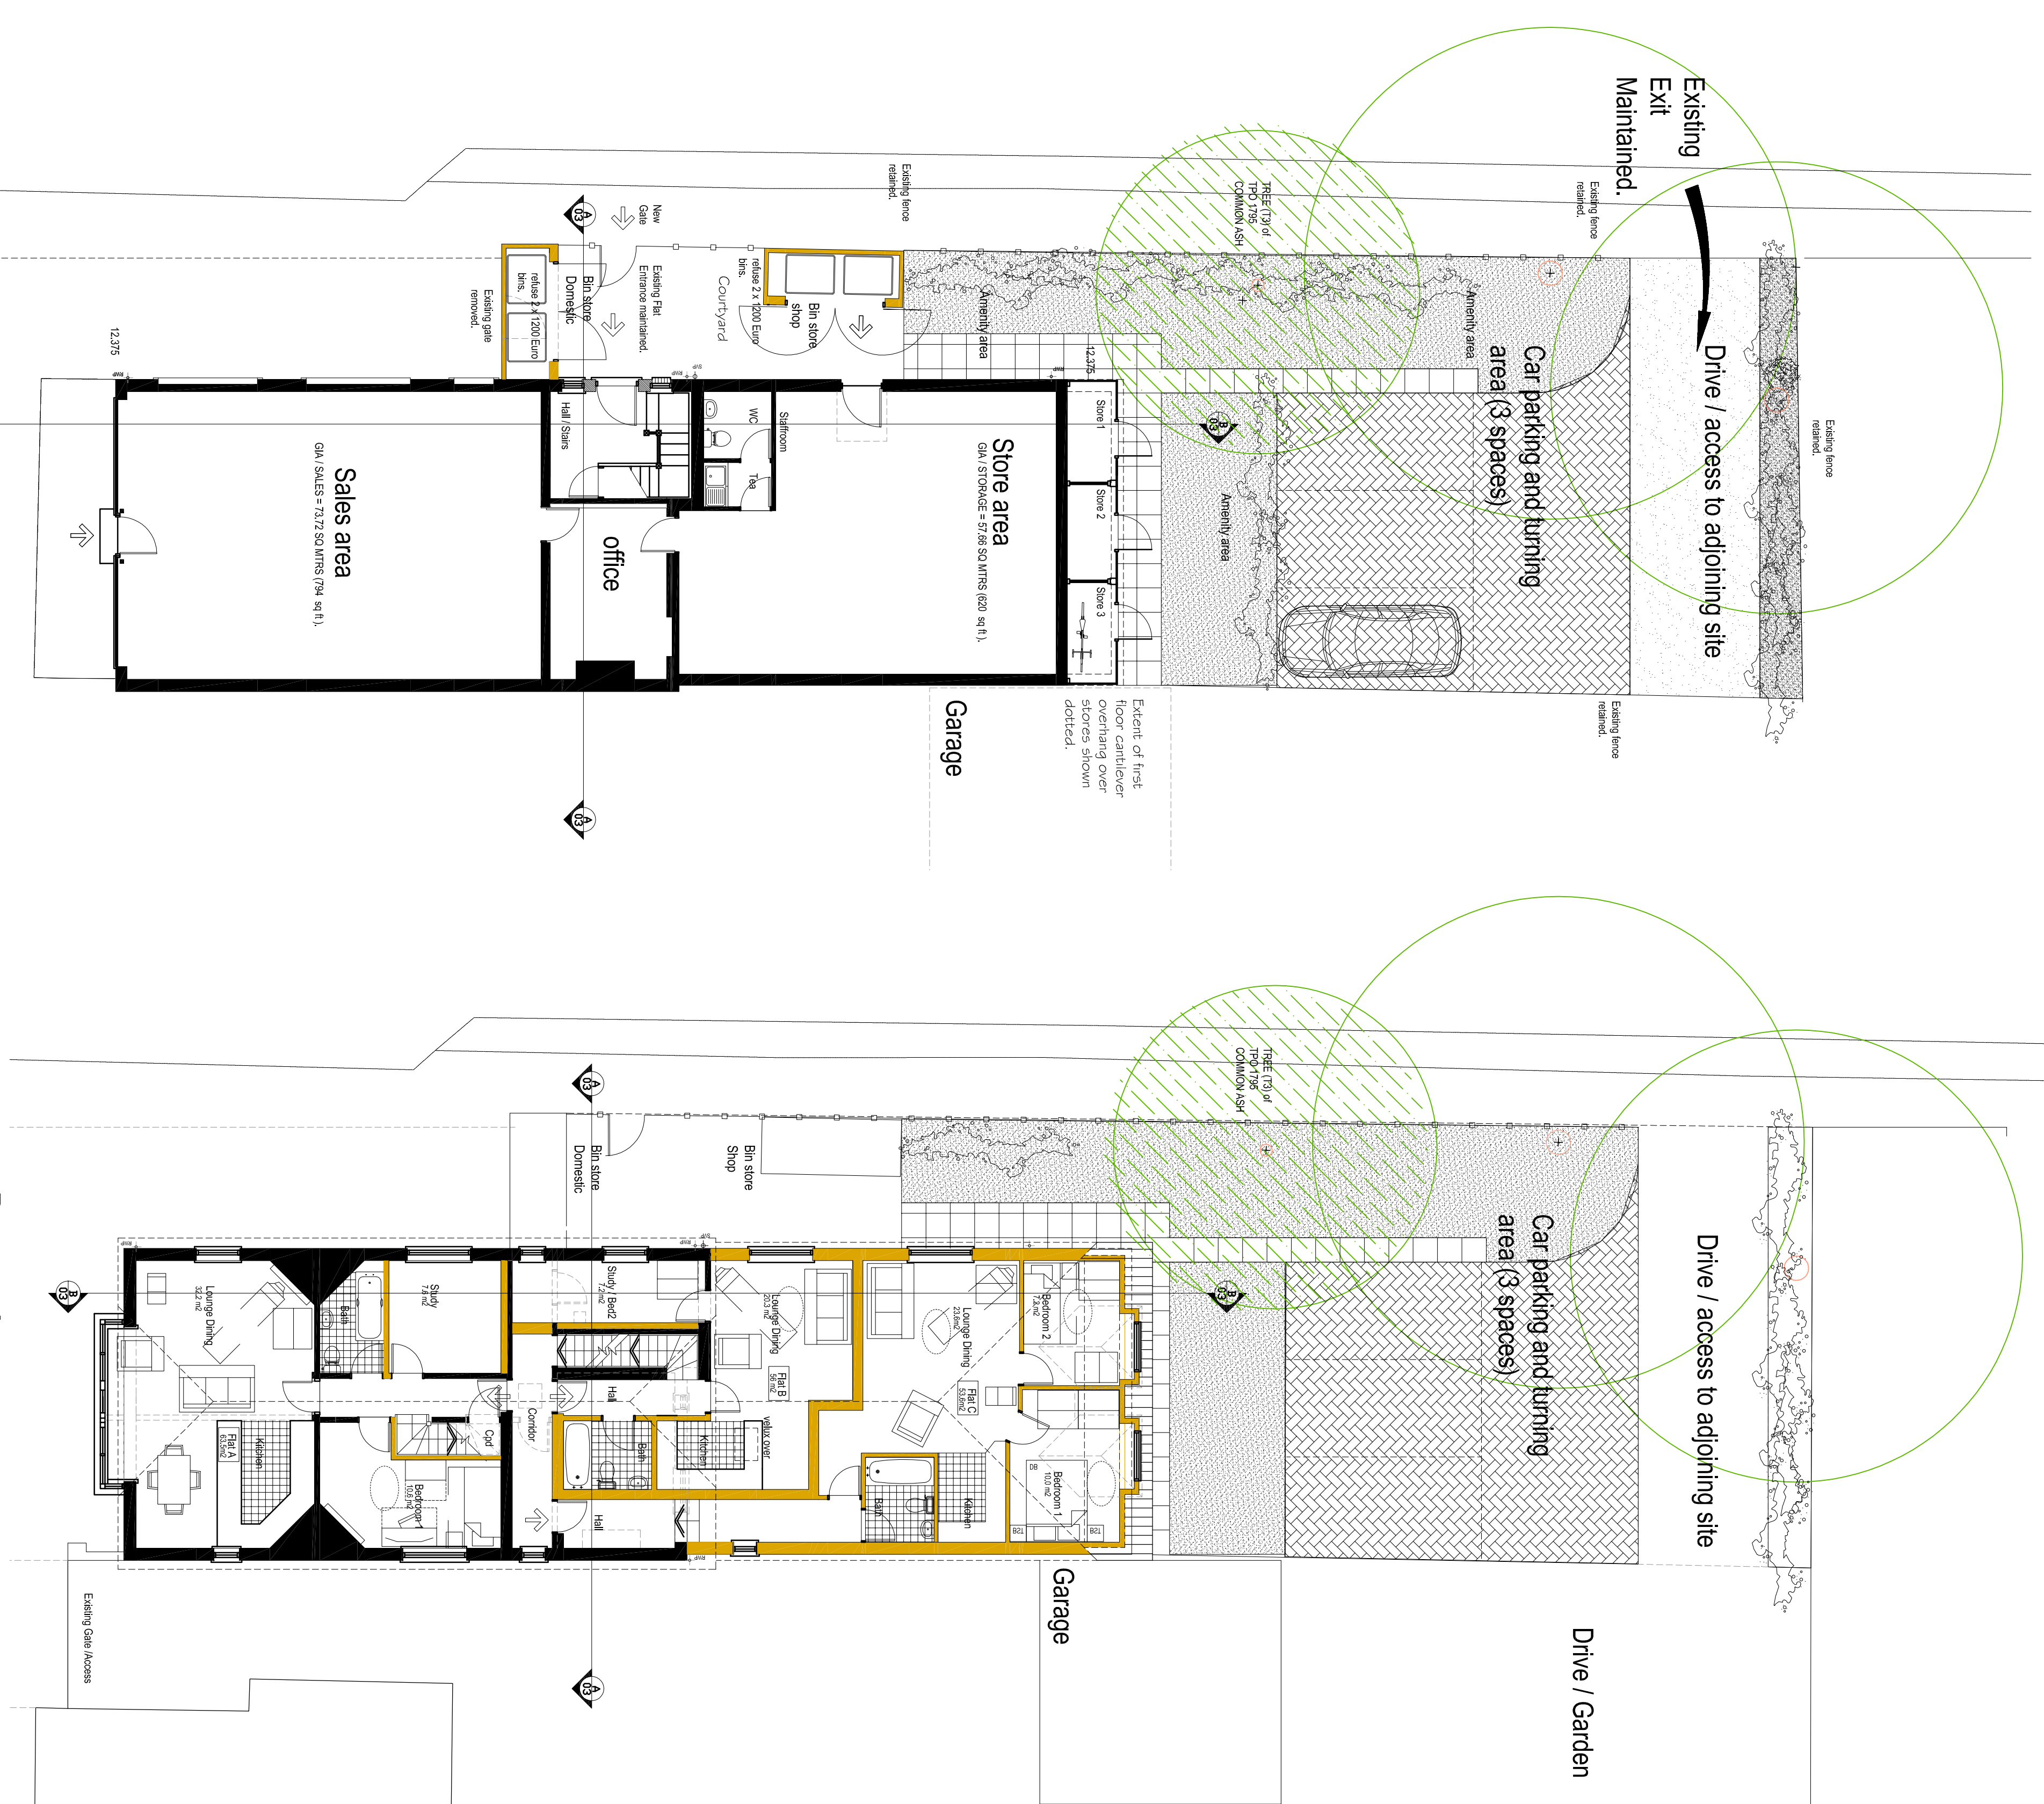

Proposed First Floor Plan.

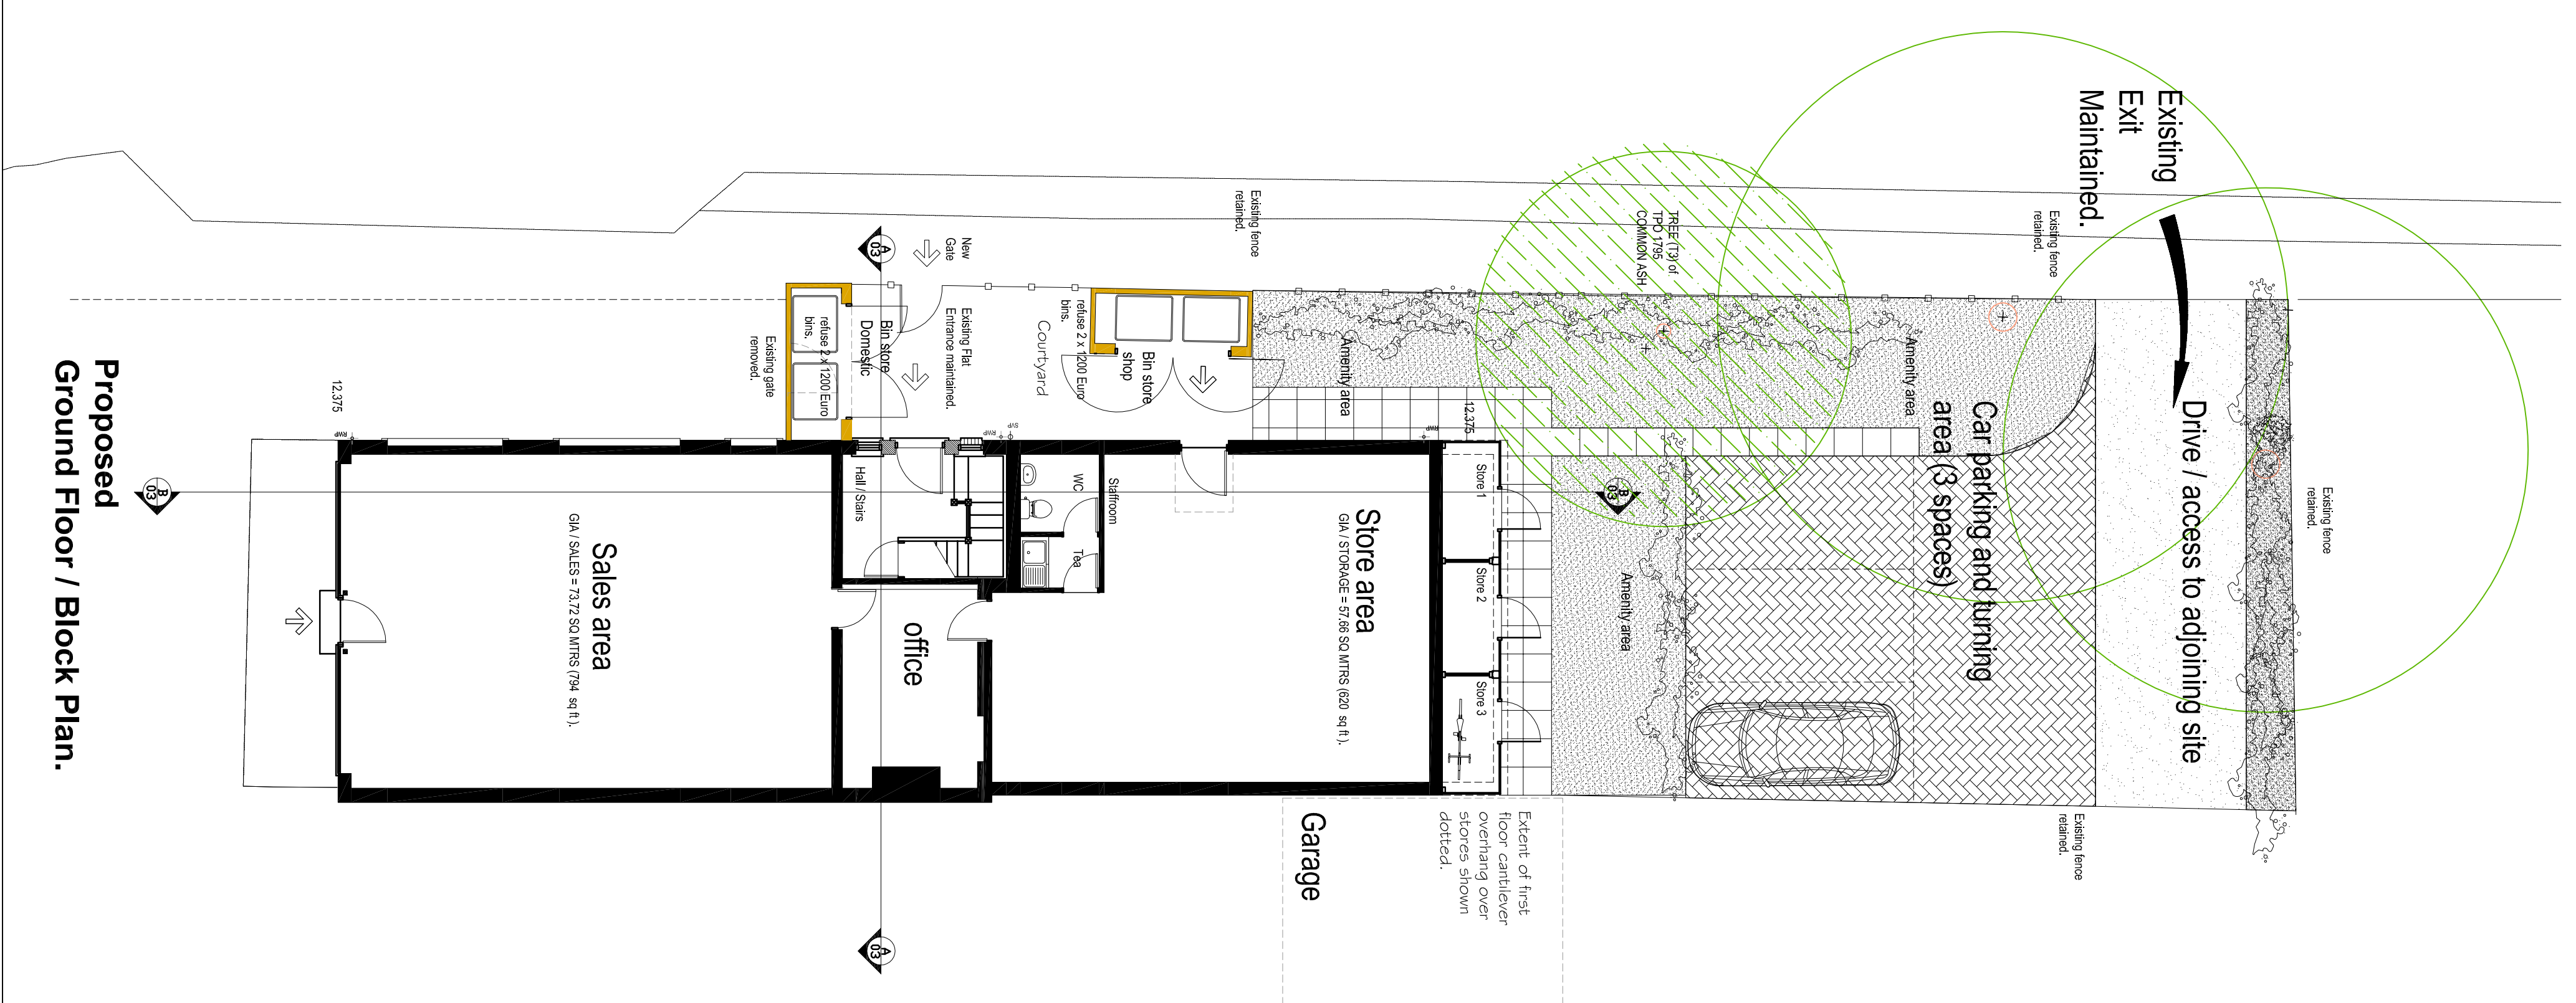

Proposed Ground Floor / Block Plan.

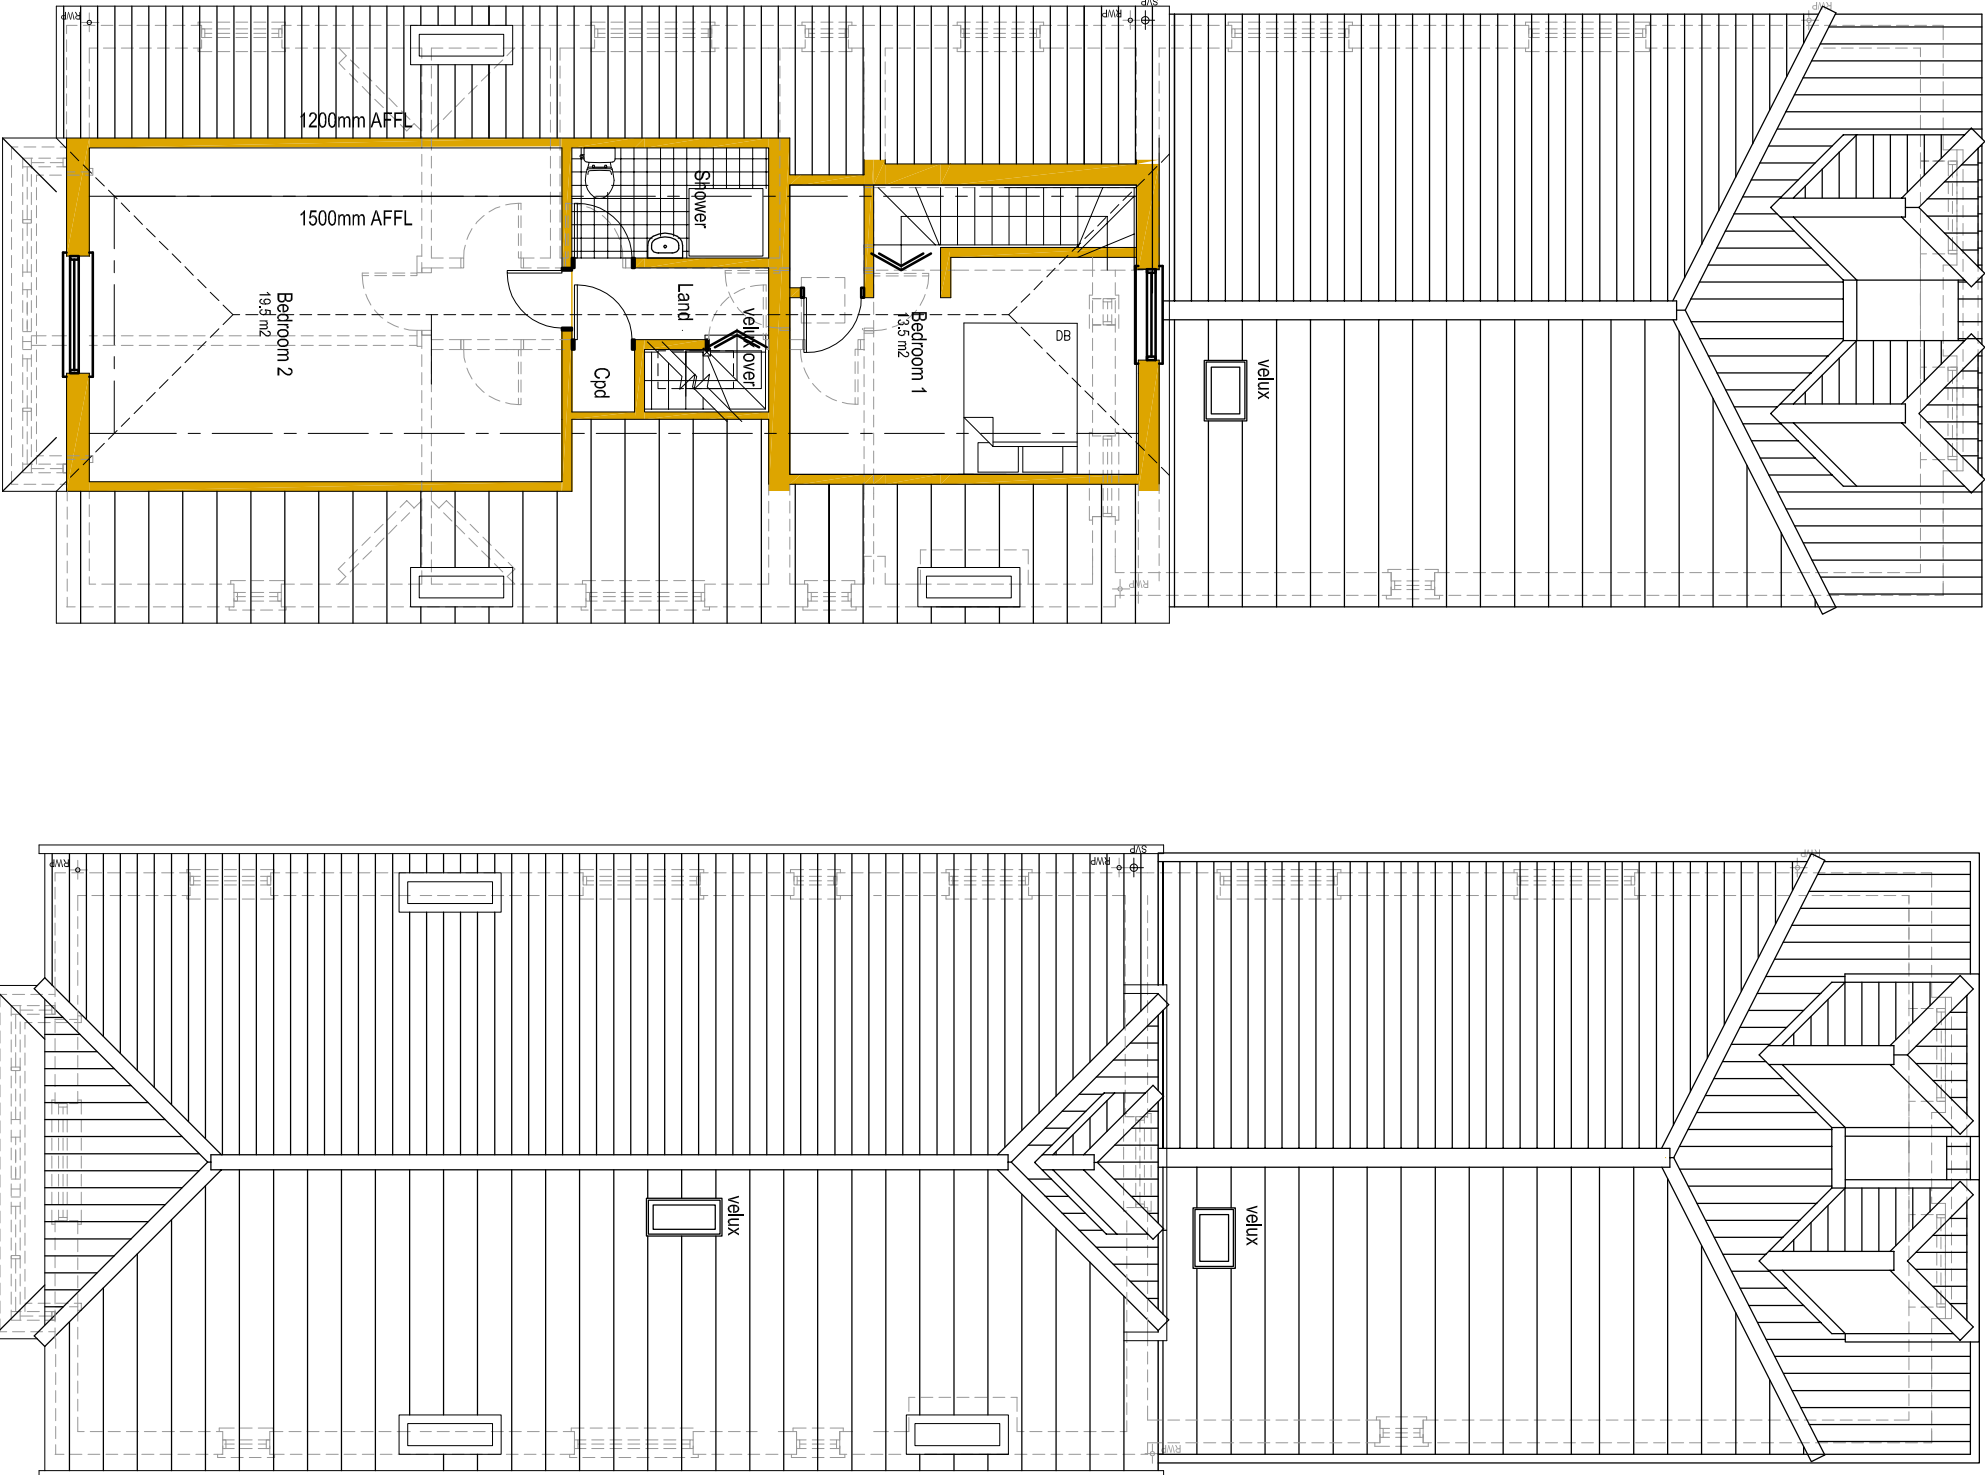

Proposed Second Floor Loft Plan.

Proposed Roof Plan.

0 5 10m
SCALE 1:100 at A1