



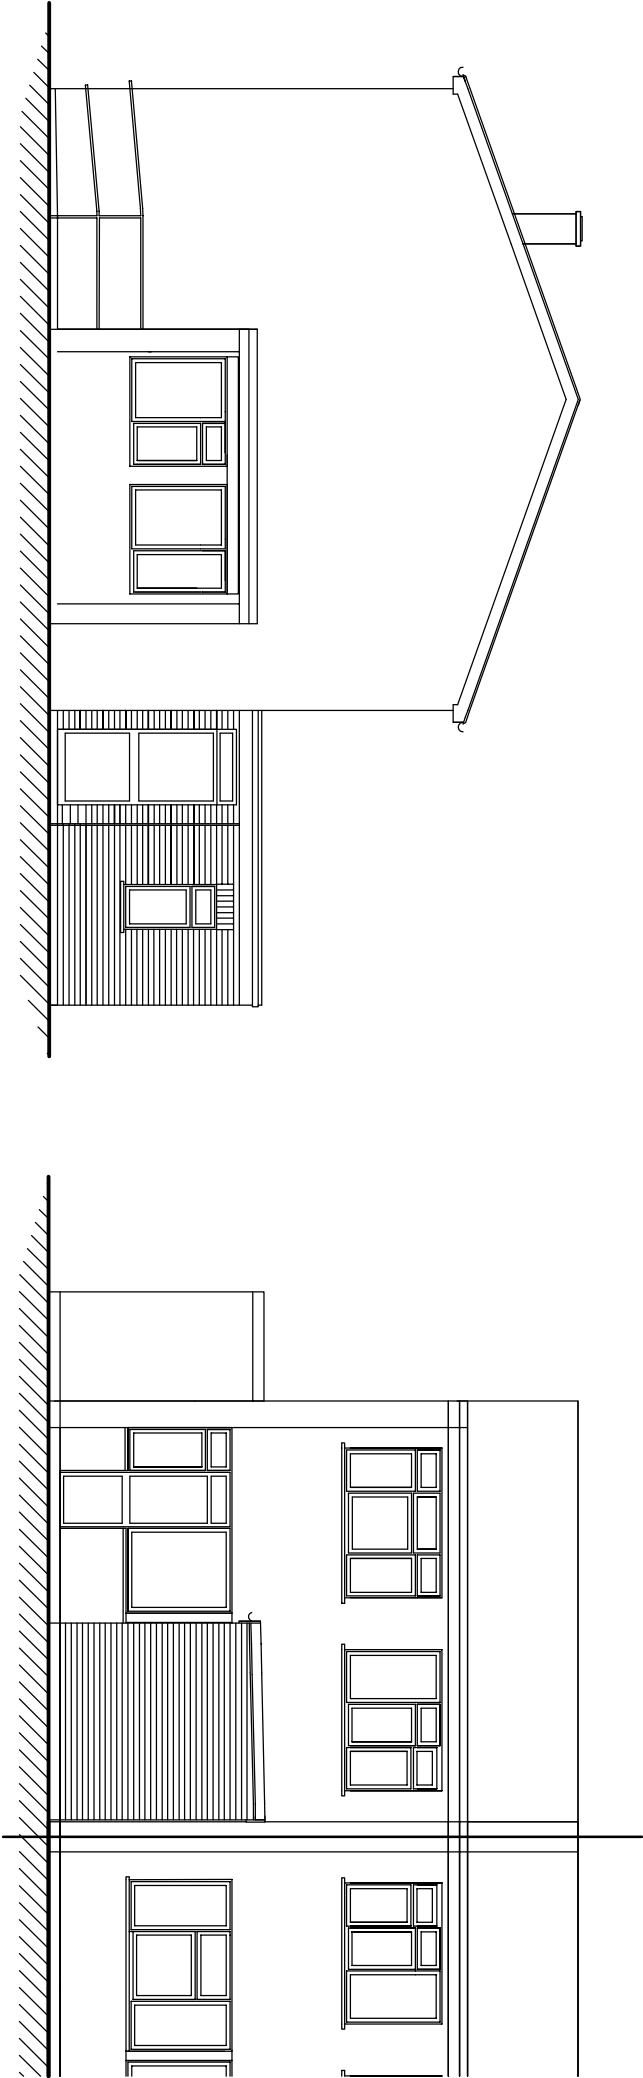

NORTH ELEVATION

WEST ELEVATION

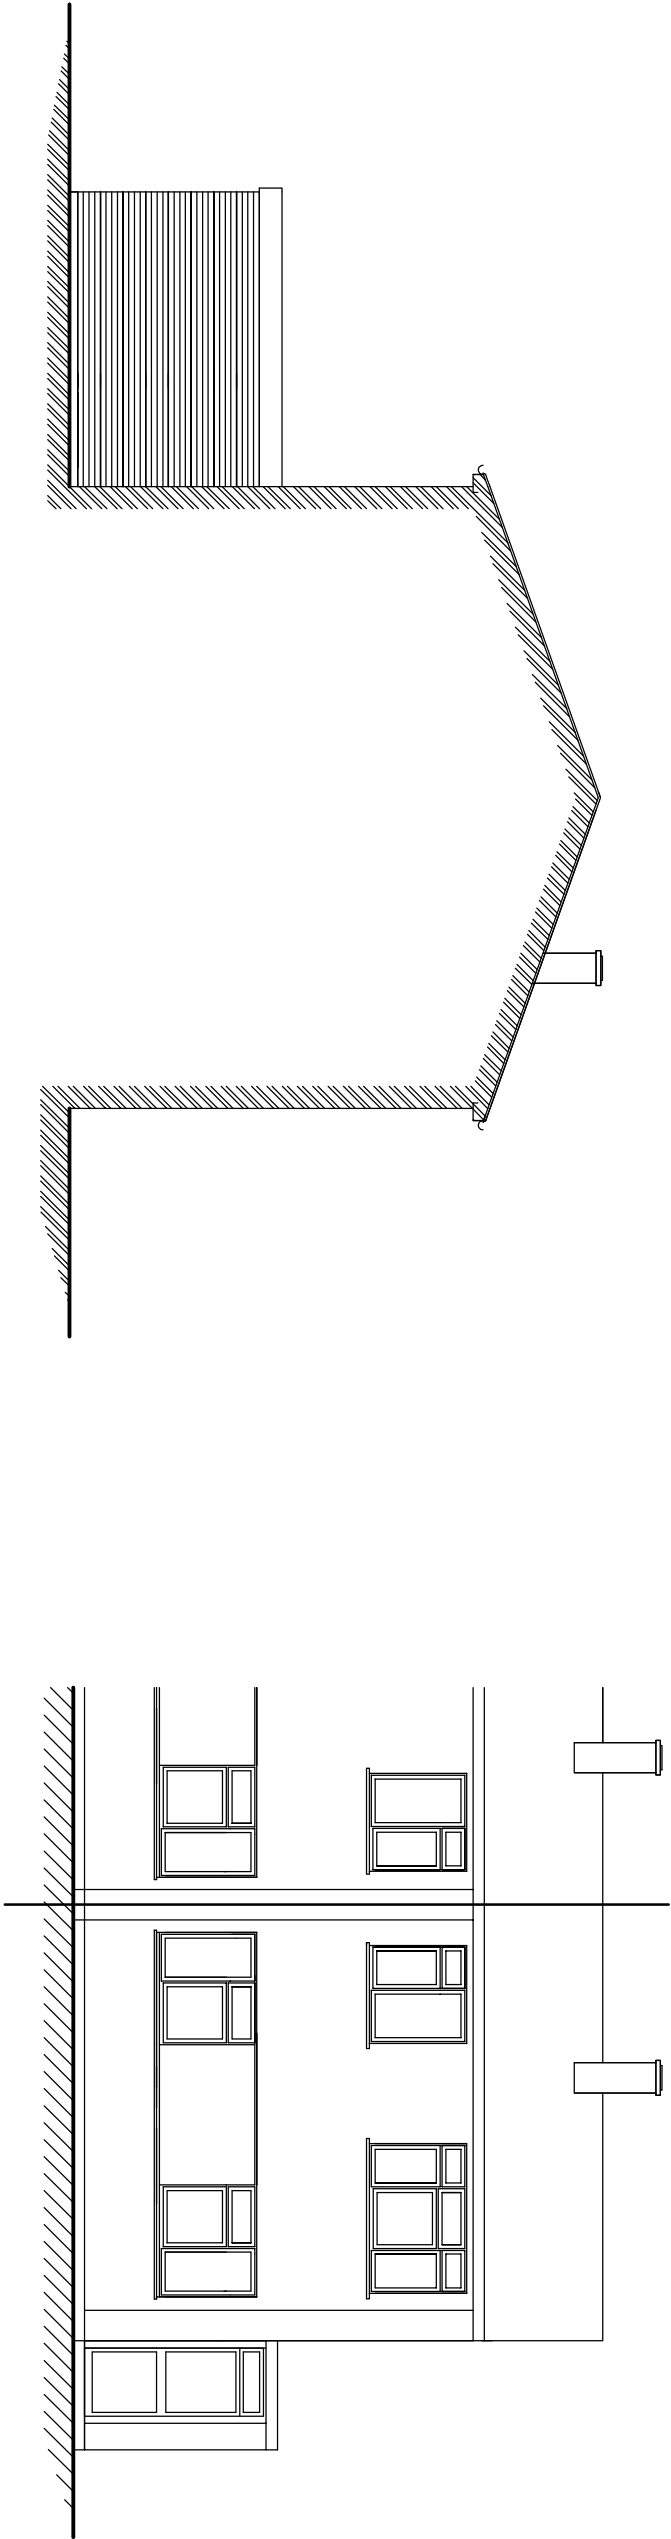

SOUTH ELEVATION

EAST ELEVATION



PROJECT TITLE:
DFG Extension
3 Prospect Lane, PO9 5SS

DRAWING TITLE:
ALL ELEVATIONS AS EXISTING

JAN-2014 Drawn by: OMS
Date: 28/01/2014 DWG No: PL-E-002
REV No: /

A3 - 1:100
OS Licence No.: 100019671

REVISIONS:

Planned Maintenance