

 FACING BRICKS
 TARMAC SUPERDLOC 3.6 N/MM²
 7N DENSE CONCRETE BLOCKS (BELOW DPC)
 STUDWORK PARTITIONS


DOOR OPENING WIDTH SHOWN
INCLUDE 32 MM S.W. LININGS
TO EACH SIDE

INTERLINKED SMOKE DETECTORS
MECH VENT

**FOR DRAINAGE DETAILS REFER
TO DRAWINGS NUMBERED
14:07/11 & 14:07/15**

VELUX INTEGRA ELECTRIC ROOF WINDOWS:- (CENTRE PIVOT)
KITCHEN 1 NO GGU 007321 U 50G 0A SIZE 1140W X 1180H
DINING ROOM 2 NO GGU 007321 U 110G 0A SIZE 780W X 1180H

Note:
All dimensions must be checked on site
and not scaled from this drawing.

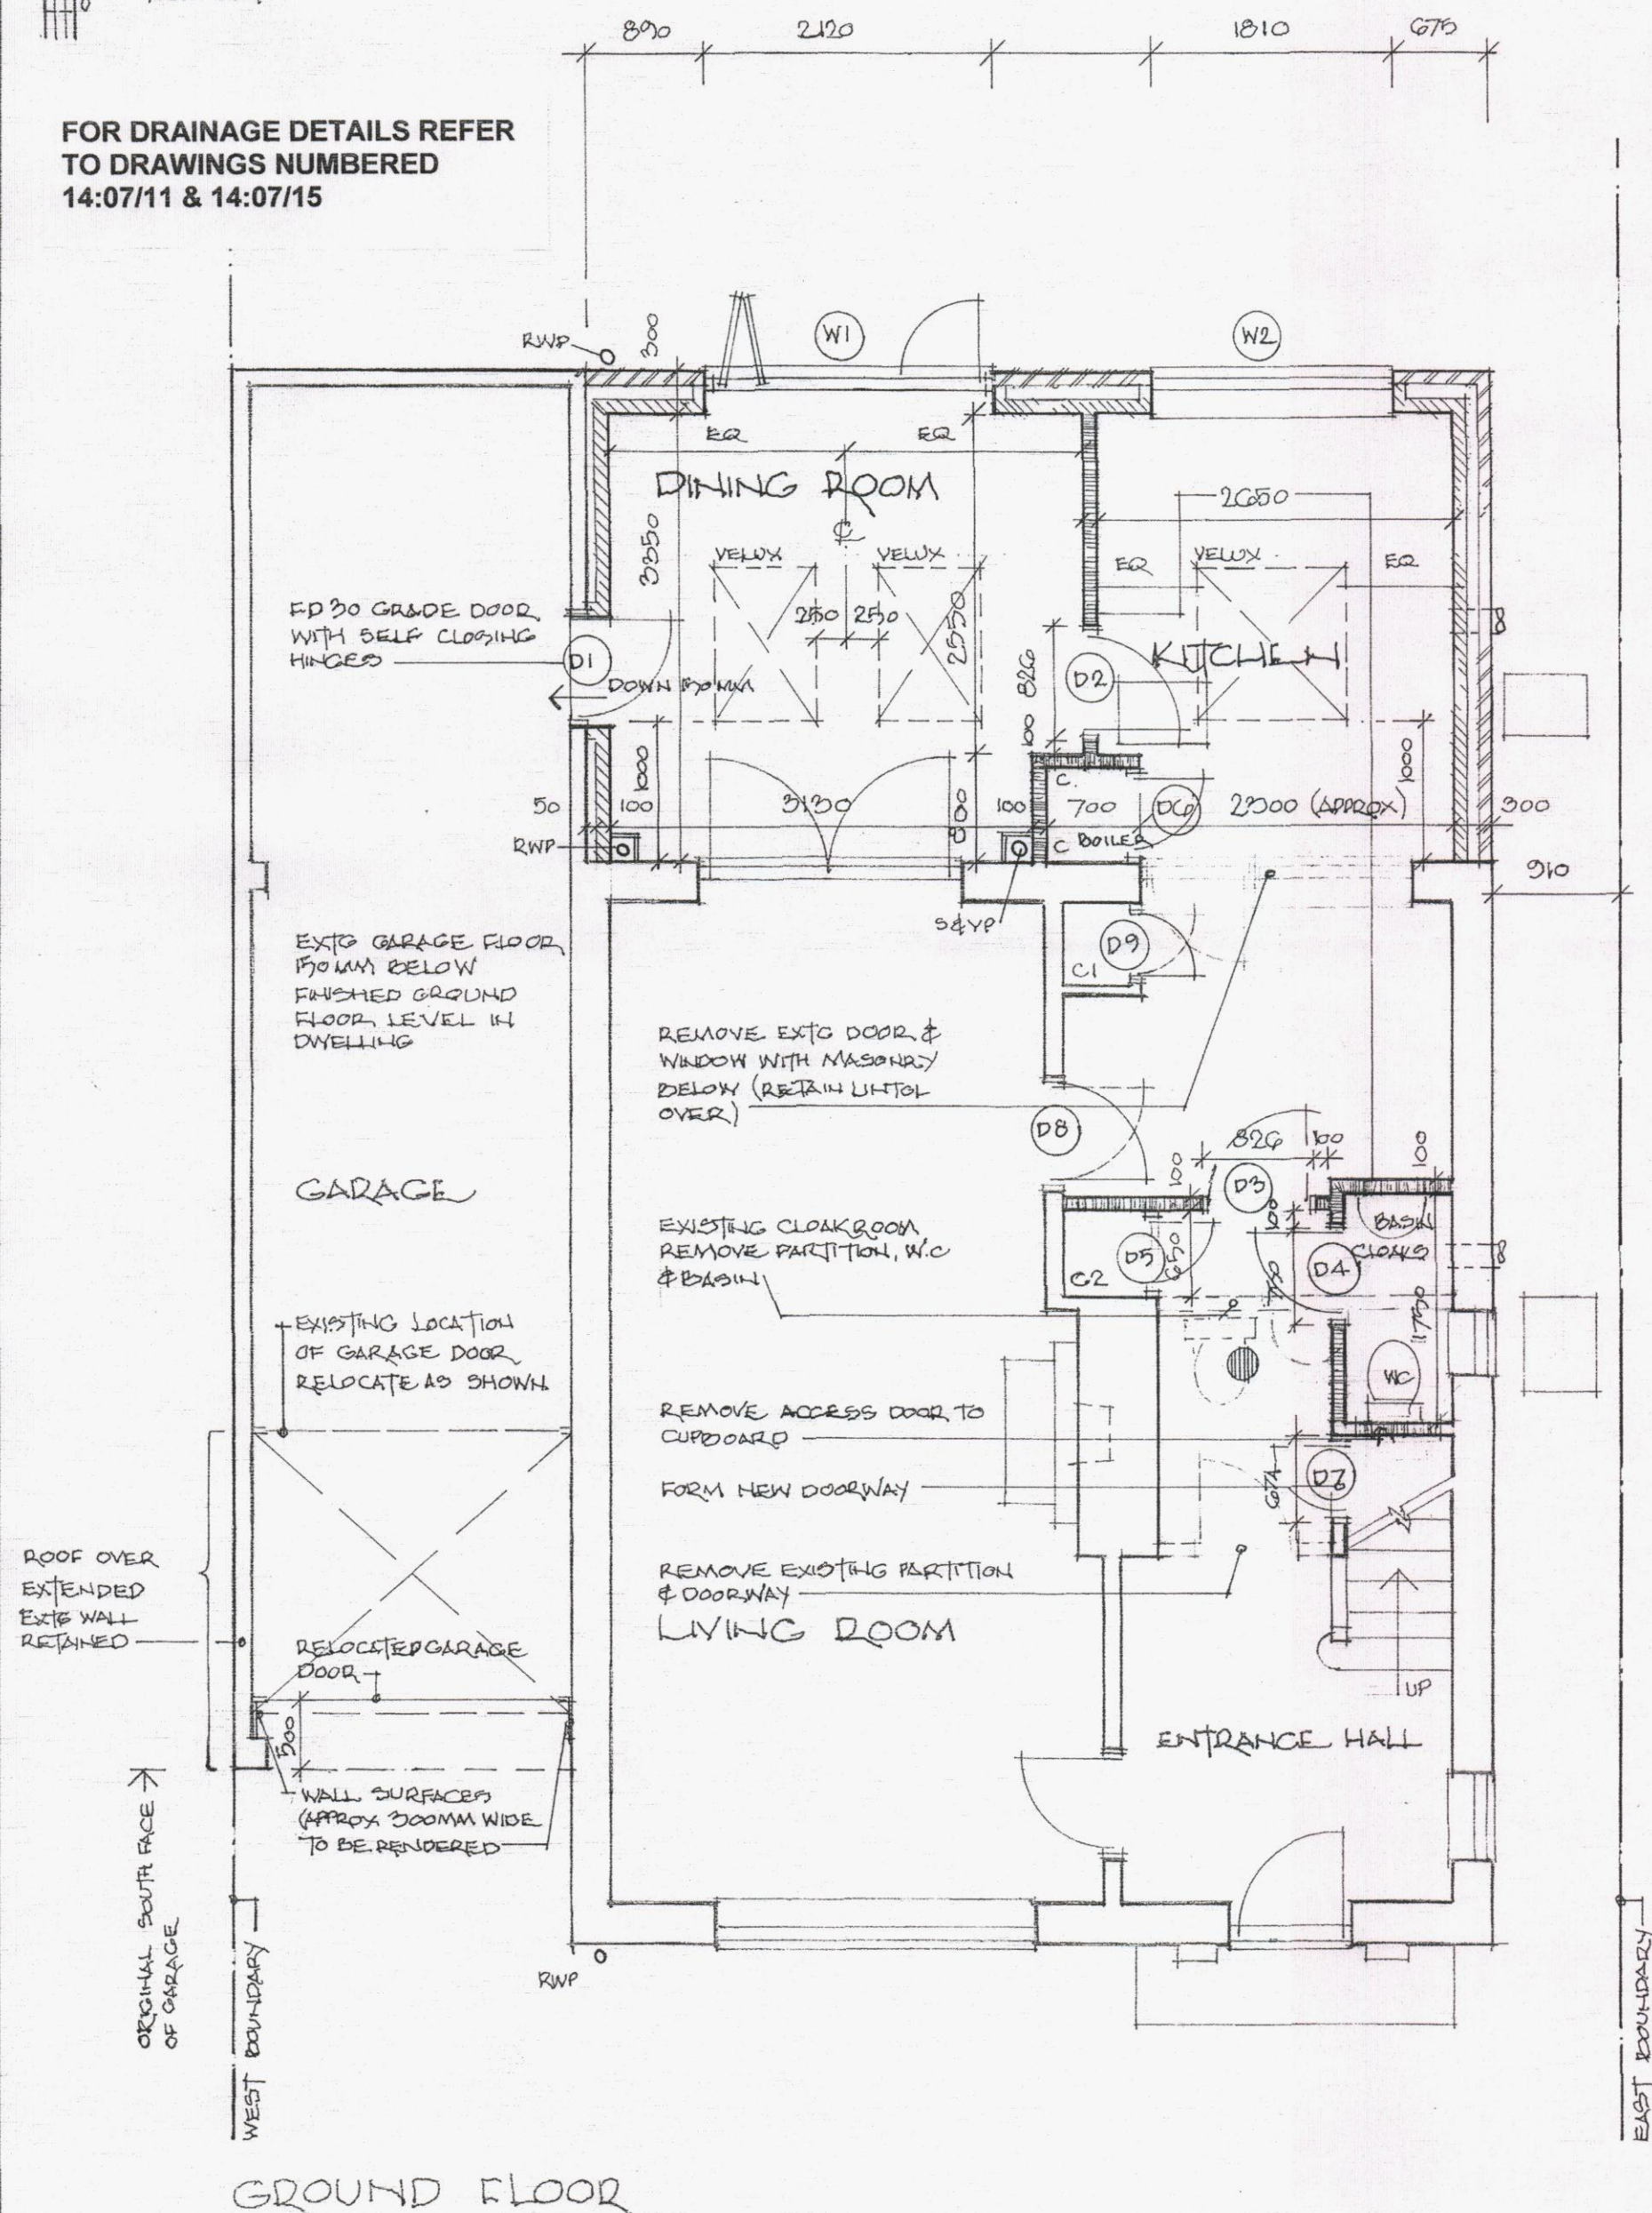

NEW FLASHINGS
AT FLAT ROOF
JUNCTION WITH
HALF GABLE

110MM ϕ S & VP
GAS BOILER FLUE

BEDROOM N° 2

BATHROOM

LANDING

DOWN

C.

F.

LINEIN

EXTENDED
FLAT ROOF

FALL

BEDROOM N° 1

BEDROOM N° 3

C.

Detailed description: This is a hand-drawn architectural floor plan for a three-bedroom house. The plan shows three bedrooms (N° 1, N° 2, and N° 3) and a bathroom. A central landing area contains a staircase with a 'DOWN' arrow and a circular symbol. A linen closet (LINEIN) and a storage area (F.) are also shown. A gas boiler flue (110MM ϕ S & VP) is indicated, passing through a wall. A flat roof extension is shown on the left, with a 'FALL' arrow indicating the slope. The plan is annotated with 'NEW FLASHINGS AT FLAT ROOF JUNCTION WITH HALF GABLE' and 'C.' (likely for ceiling or closet). The drawing is a pencil sketch on a grid background.

FIRST FLOOR

HAVANT BOROUGH
COUNCIL

08 OCT 2014

RECEIVED

Client
MR E & MRS I WILLIAMS

Job Title

PROPOSED ALTERATIONS
& EXTENSION
41 HIGHFIELD AVENUE
COMPLAIN WATERLOOVILLE
PO7 7PY

Drawing Title
GROUND & FIRST FLOOR
PLANS AS PROPOSED

Scale
1-50

Date AUGUST 2014	Drawn by
------------------	----------

Drg. No.
14:07/08A

Rev.