


**PROPOSED STREET ELEVATION
SCALE 1:100**

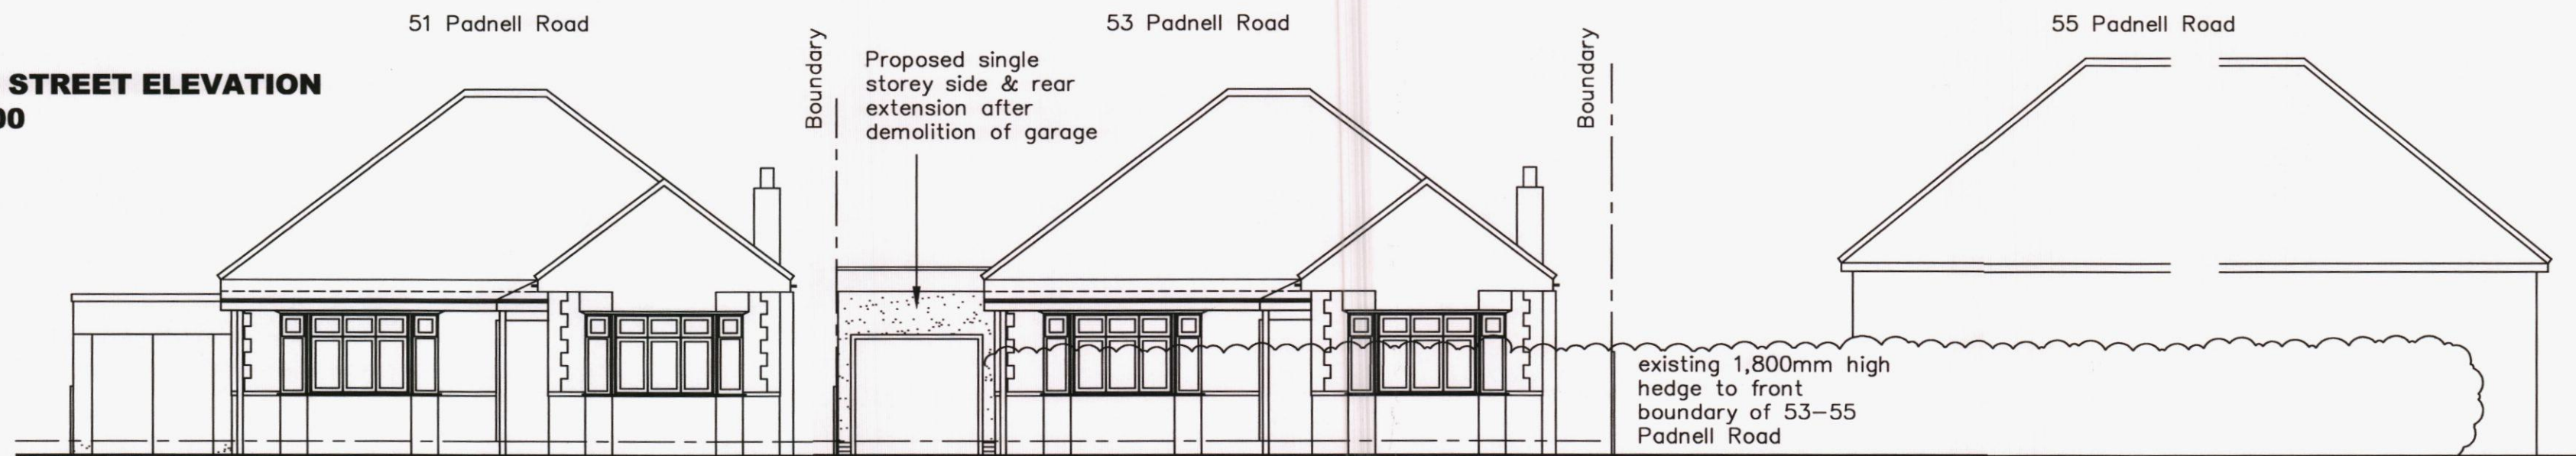

Scale in Metres 1:100
0 1 2 3 4 5 10

**Proposed single storey side &
rear extension after demolition
of garage with proposed
rooflights to west elevation at :
53 Padnell Road
Waterlooville
PO8 8EB**

Scale in Metres 1:500
0 5 10 15 20 30 40 50

**BLOCK PLAN
SCALE 1:500**



**LOCATION PLAN
SCALE 1:1250**

Scale in Metres 1:1250
0 10 20 30 40 50 100

HAVANT BOROUGH
COUNCIL
25 APR 2014
RECEIVED

NOTES:
The design and construction of this project shall be in accordance with the current Building Regulations & NHBC Standards. These notes & drawings have been prepared solely for the purpose of Planning & Building Regulation approval.

Do not scale from this drawing unless for Planning purposes. All dimensions to be checked on-site and any alterations to be approved by the Architect and/or client prior to any work commencing.

Ordnance Survey Licence No: 100047591

This drawing to be copyright and to be read in conjunction with all other drawings

Amendments:

Rev A : Study extension to rear increased in width by 300mm - 24/04/14

Key:

Client Name & Address:

Mr & Mrs I Thomas
53 Padnell Road
Waterlooville
PO8 8EB

Project Address:

53 Padnell Road
Waterlooville
PO8 8EB

Drawing Details:

PLANNING DRAWING

Proposed Street Elevation
Location & Block Plan

Project No: 795 Drawing No: 3 Rev No: A

Scale: 1:1250 1:100 1:500 @ A2 Drawn: BWH Date: 02/04/14



**B H
ARCHITECTURE Ltd**

Heath Cottage
Newlands Lane
Purbrook
Waterlooville
Hants
PO7 5SQ

Tel: 023 9223 2322

Mob: 07747 771808

E-mail: bernard@bernardharding.com