




FRONT ELEVATION

- angular ridge tiles
- concrete interlocking tiles
- steel gable frame, columns & balcony frame
- upvc rainwater goods
- upvc eaves & verge
- natural timber weatherboarding
- sliding folding powder coated aluminium doors
- timber balcony decking & joists
- lead covered porch roof
- timber front door & frame
- glass balustrading with stainless steel posts & timber handrail
- timber veranda decking & joists

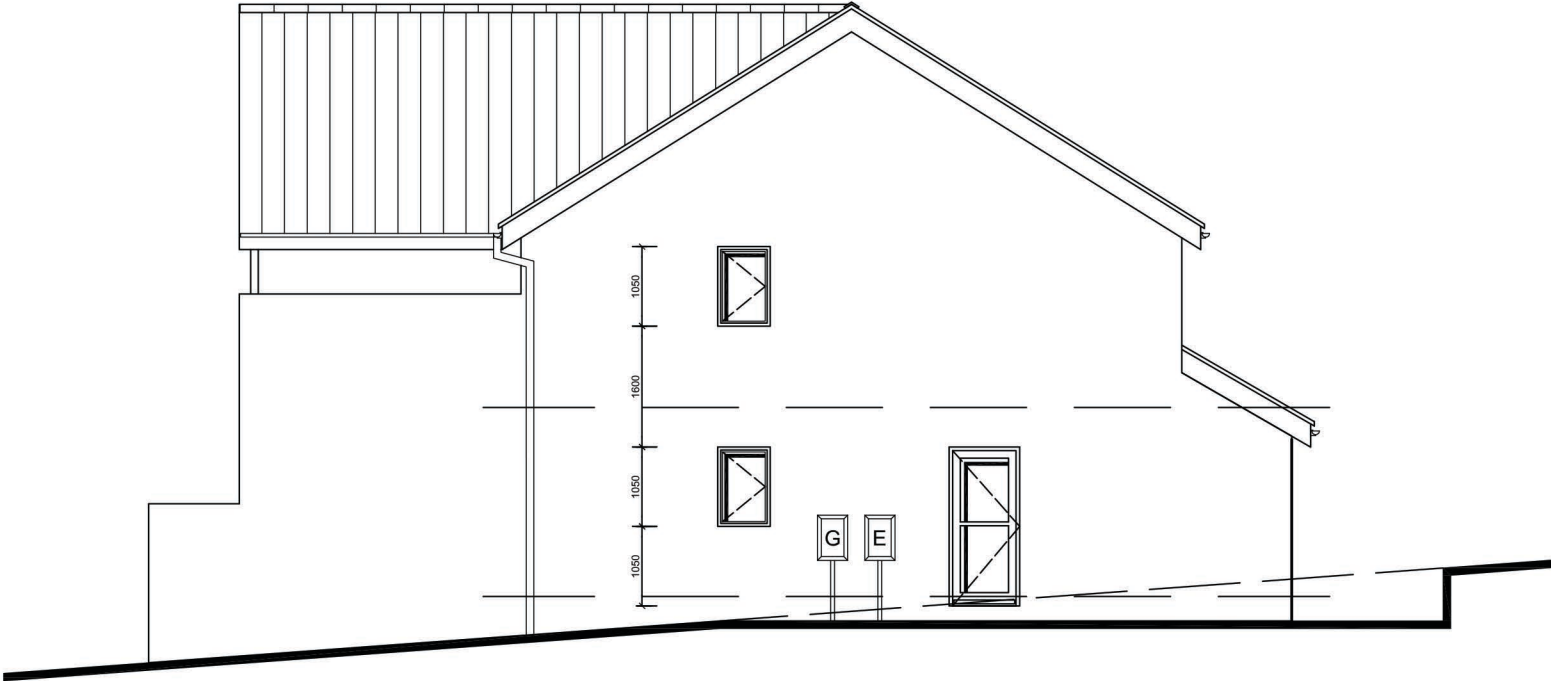


SIDE ELEVATION



REAR ELEVATION

- upvc windows
- clay facing brickwork

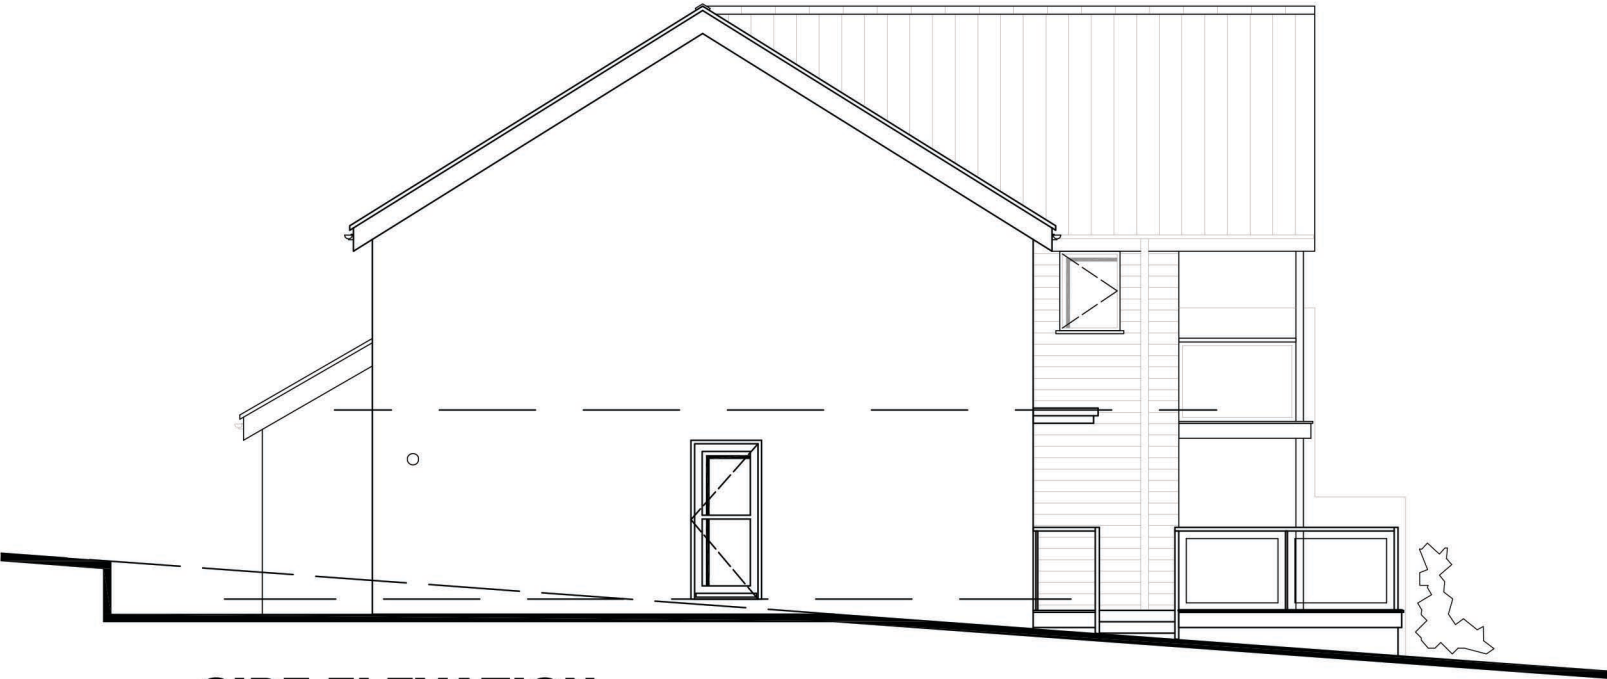

SIDE ELEVATION



REVISION	DATE	COMMENTS	AUTHOR / CHECKED	
			TITLE	
			HOUSE H454 (PORTSDOWN)	
			FRONT ASPECT	
			DETAIL	
			PLANNING 2 of 2	
			DATE	SCALE
			OCT 2013	1:50 @ A1 1:100 @ A3
			DRAWING No.	REV.
			10774 - P.01.33	-
			DRAWING STATUS	AUTHOR / CHECKED
			PLANNING	AC/PF

lhc

LHC GROUP

www.lhc.net

EXETER

PLYMOUTH

SOUTHAMPTON

01392

01752

08450

444334

696295

714565

CONTRACTORS MUST CHECK ALL DIMENSIONS ON SITE. ONLY DIMENSIONS ARE TO BE WORKED FROM. DISCREPANCIES MUST BE REPORTED TO THE ARCHITECT BEFORE PROCEEDING. © 2013 LHC GROUP. ALL RIGHTS RESERVED.