




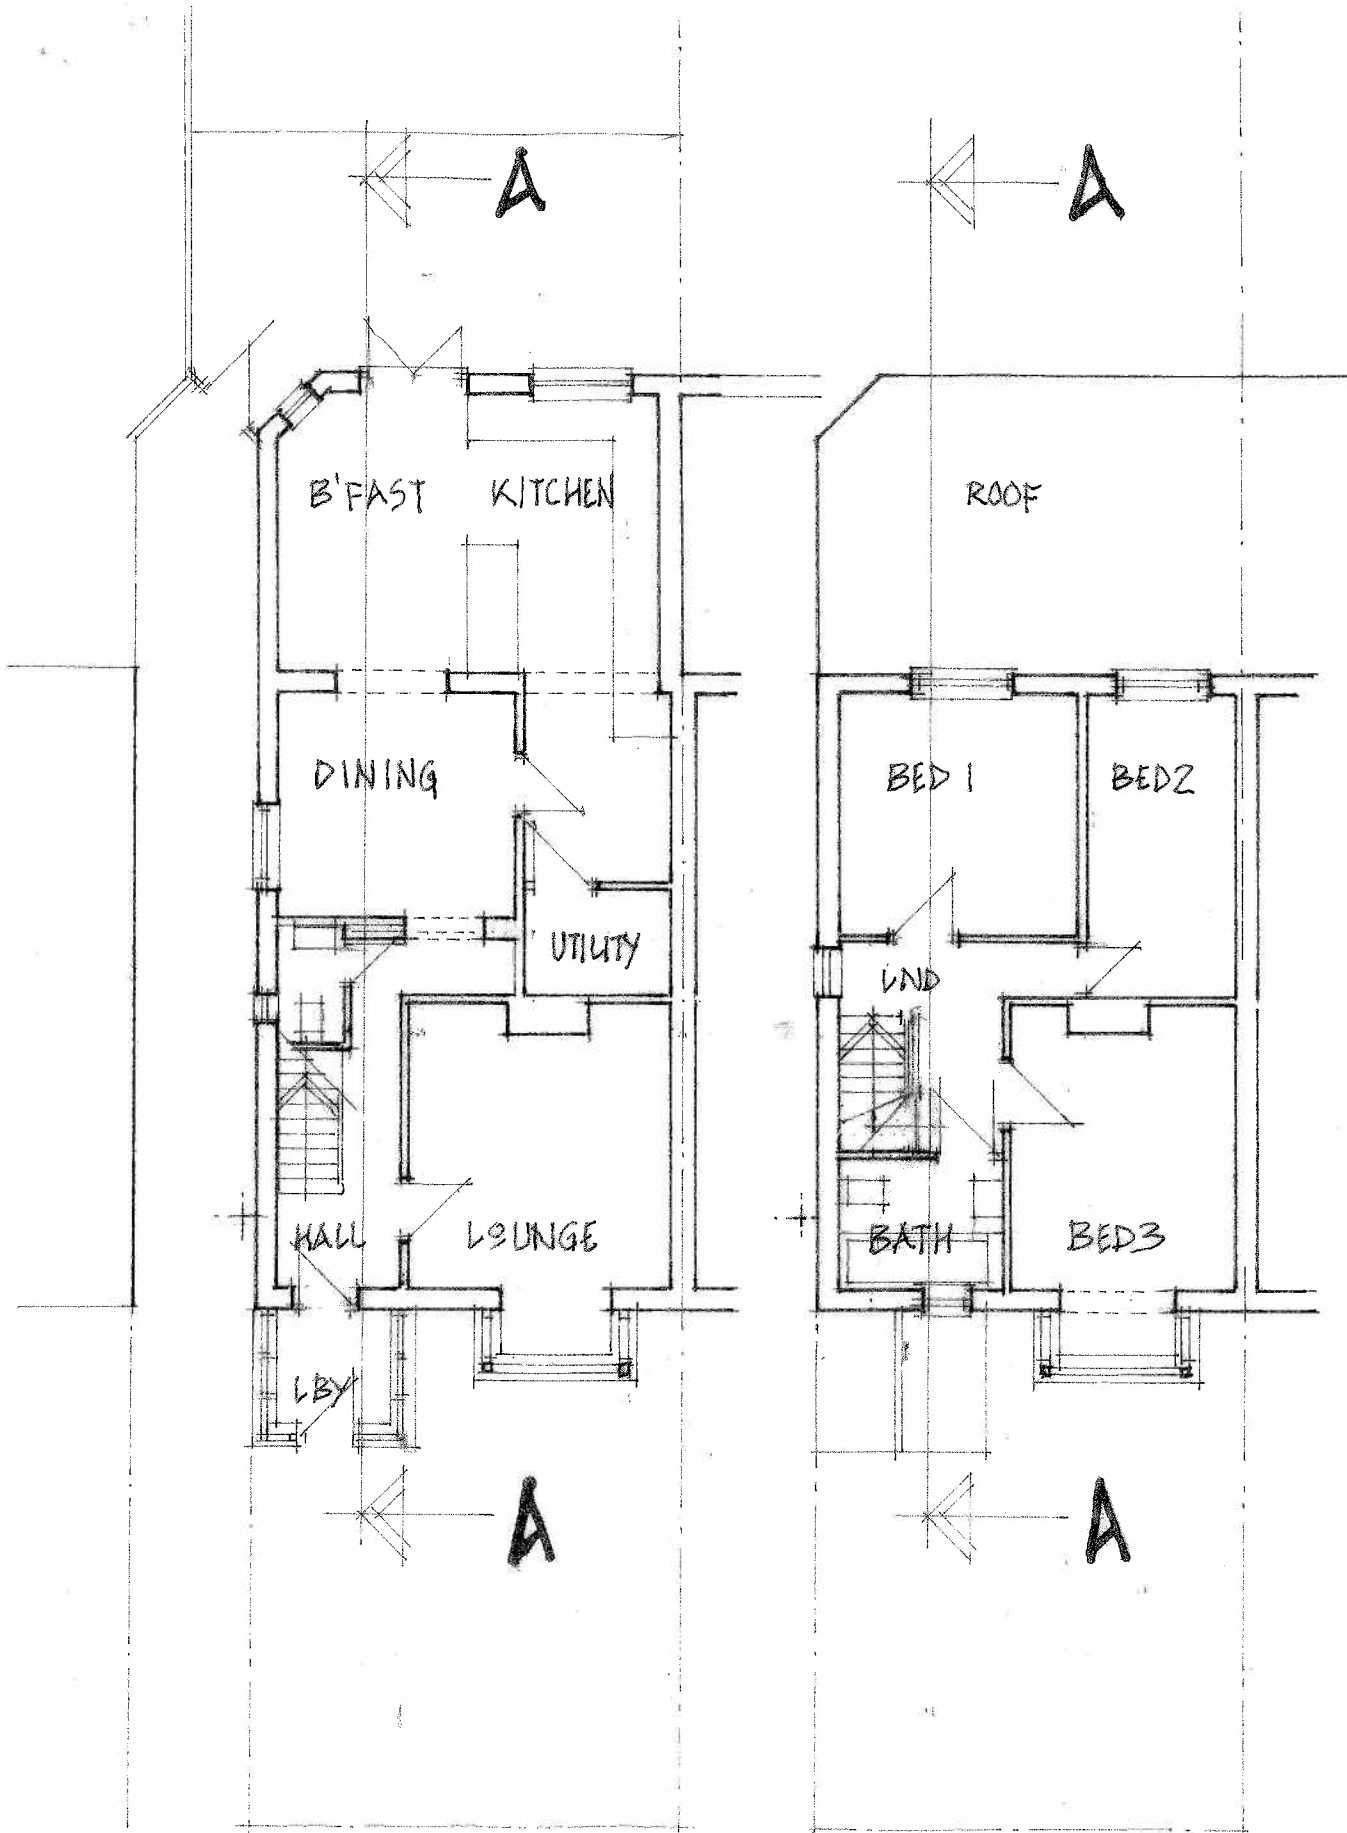

PROPOSED GROUND FLOOR FIRST FLOOR PLAN
SCALE 1:100 @ A3

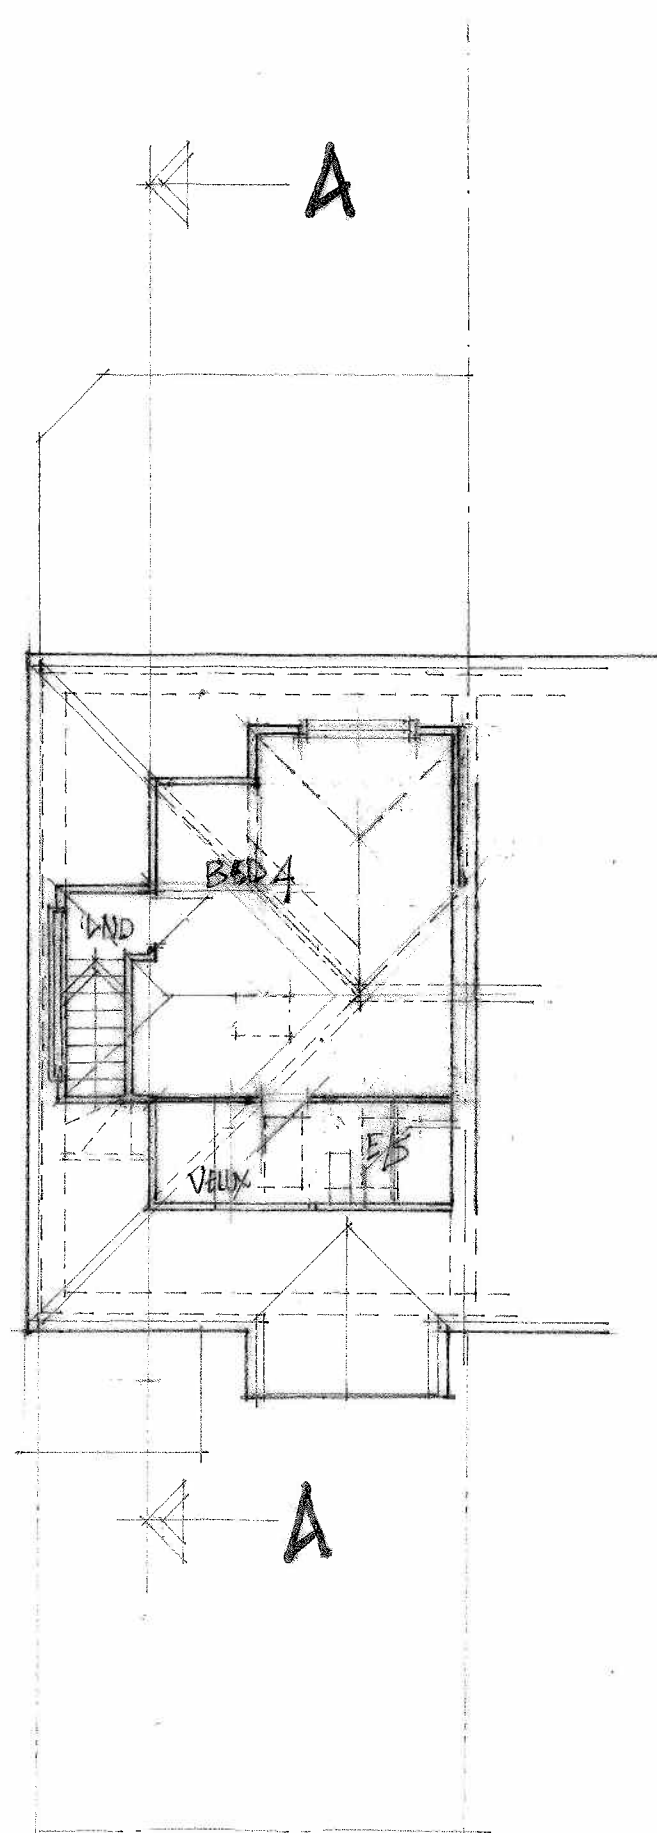

ROOF PLAN

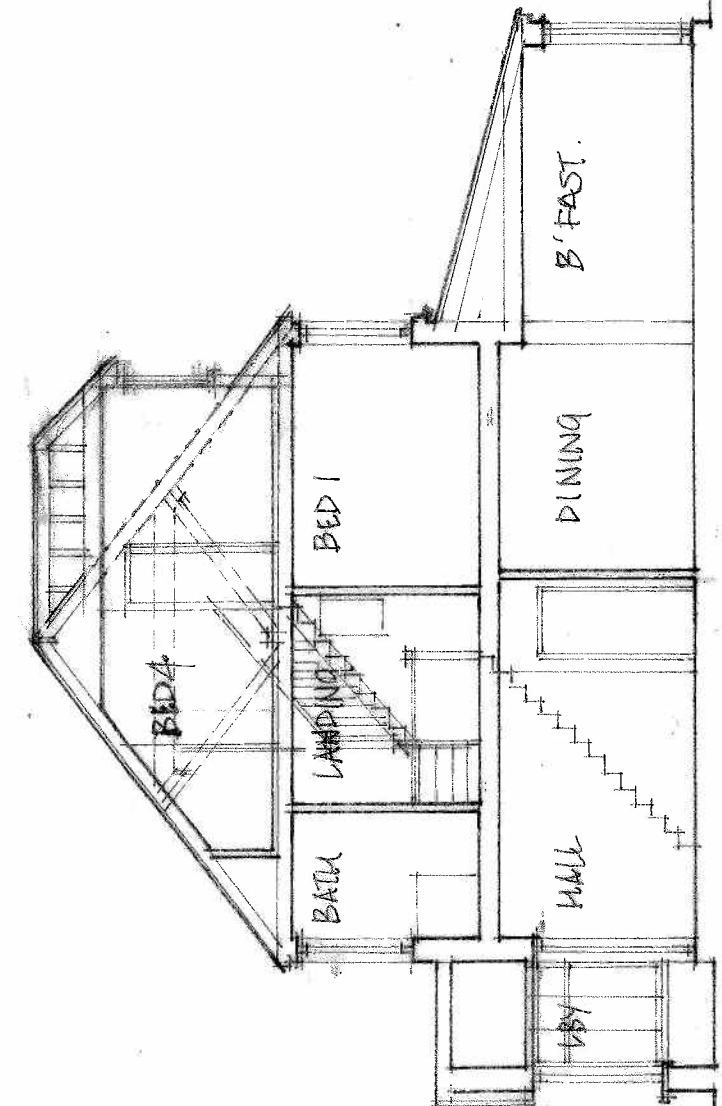

PROPOSED SECTION A-A

HAVANT BOROUGH
COUNCIL
21 NOV 2013
RECEIVED