



SUPERSEDED

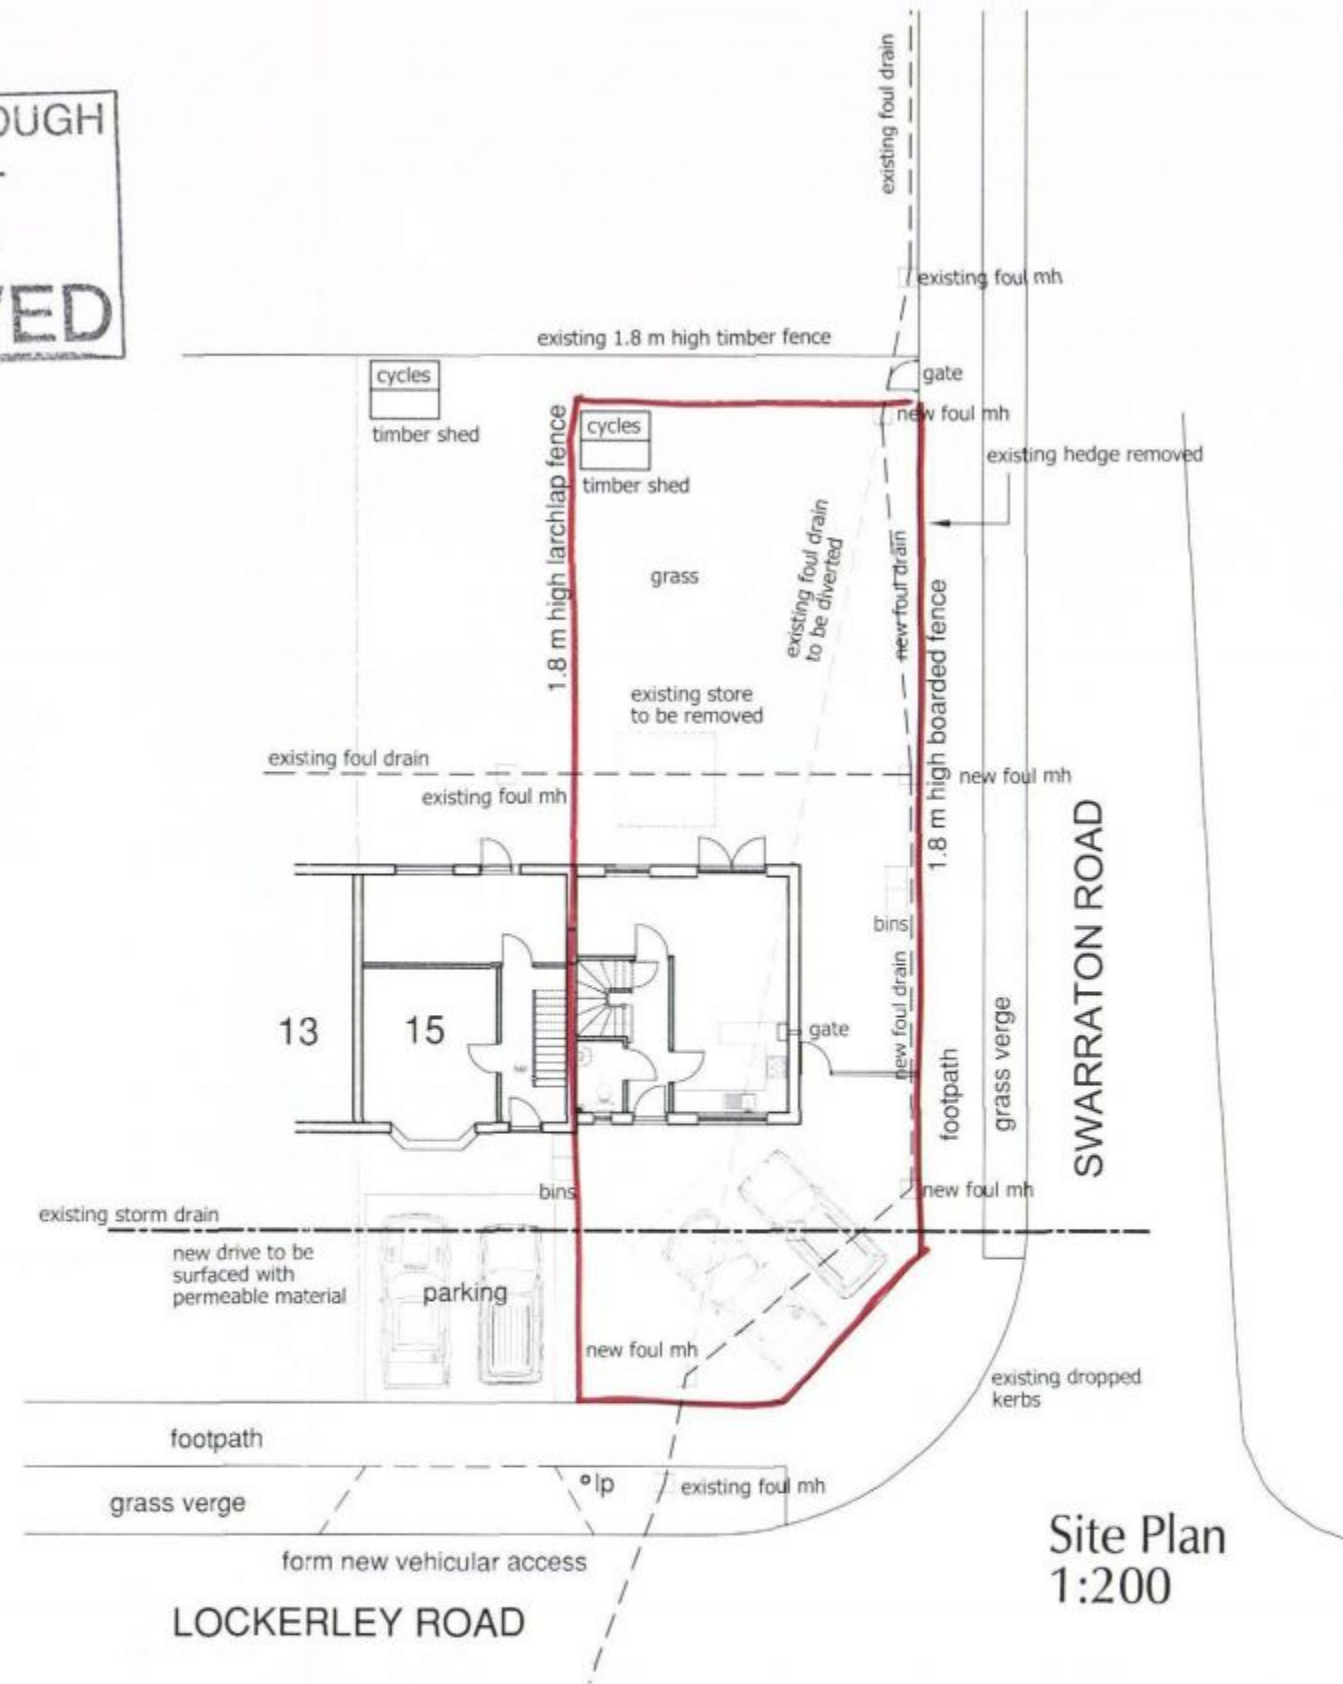

Location Plan
1:1250

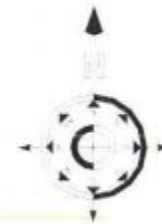

Site Plan
1:200

Crown Copyright. All rights reserved. License no. 100045736

PROJECT

Proposed New Dwelling on Land Adjacent
15 Lockerley Road, Havant

CLIENT

East Pallant Developers

DRG TITLE

Site Plans

PROJECT NO.

14022

DRAWING NO.

101

SCALE

as shown

REV

Rev	DESCRIPTION	Drawn / Date	Chk / Date
This drawing is copyright and must not be disclosed to third parties without permission Scaled dimensions are not to be used for construction			

4 Queensgate
Queens Road
Fareham
Hampshire
PO16 0NW

Tel: 01329 288911
Fax: 01329 221913
E-mail: admin@m2architecture.com

m2
architecture
architectural technologist