


Existing front east elevation scale 1:100 @ A1 and 1:200 @ A3


proposed ground floor plan.

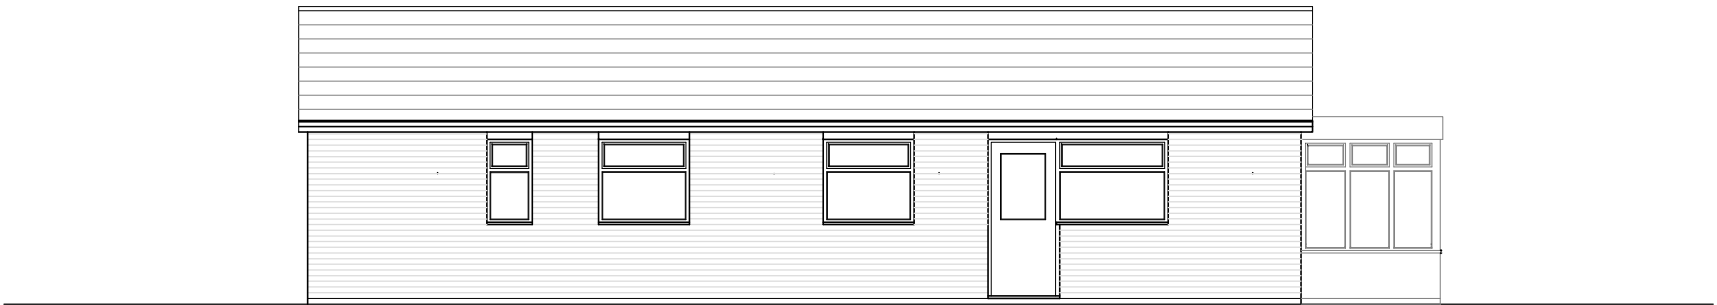


Existing rear, west elevation scale 1:100 @ A1 and 1:200 @ A3



Existing side, North elevation scale 1:100 @ A1 and 1:200 @ A3

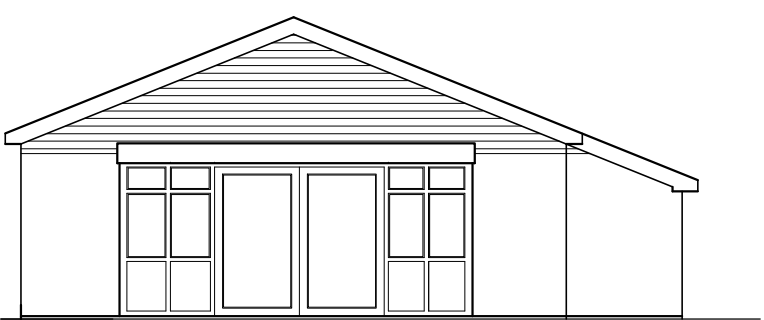


Existing side, South elevation scale 1:100 @ A1 and 1:200 @ A3

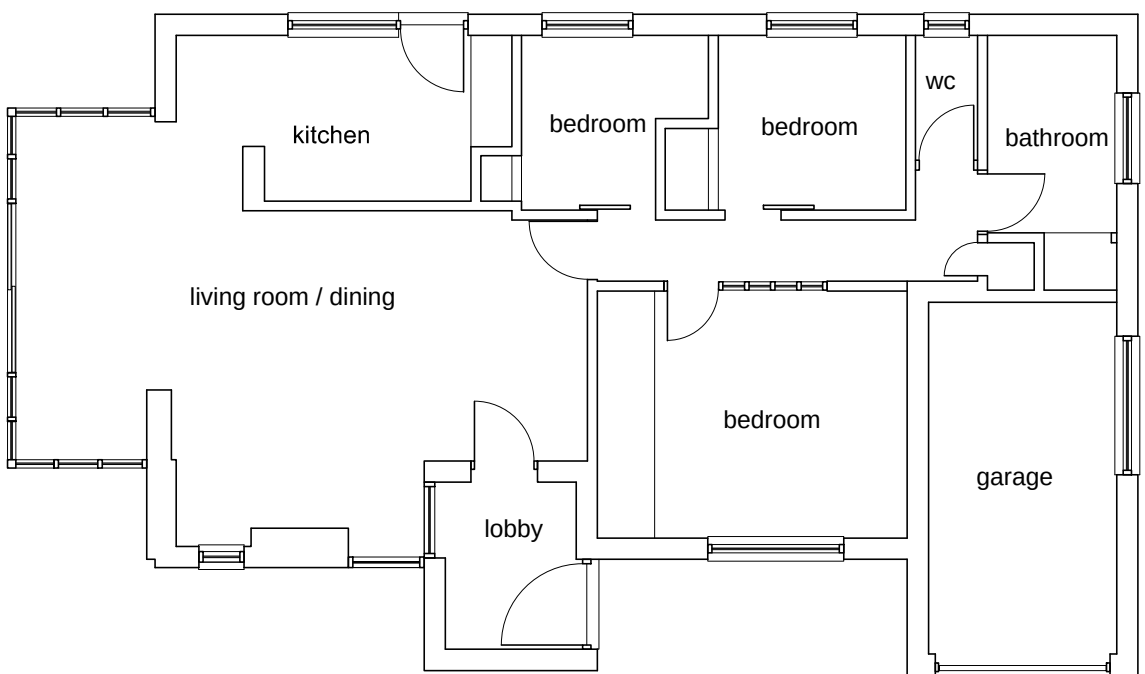


existing ground floor plan. scale 1:100 @ A1 and 1:200 @ A3




location plan.

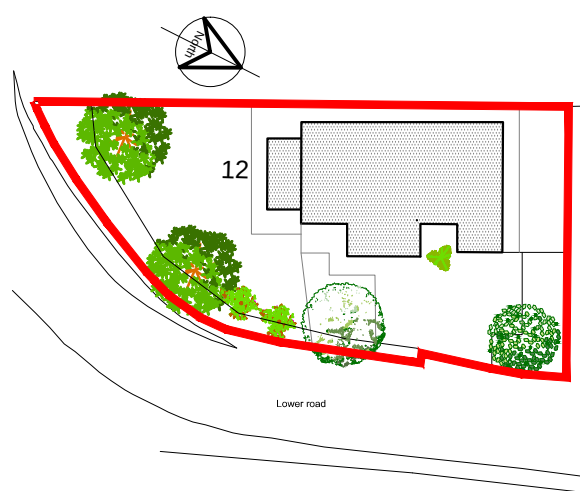

block plan.

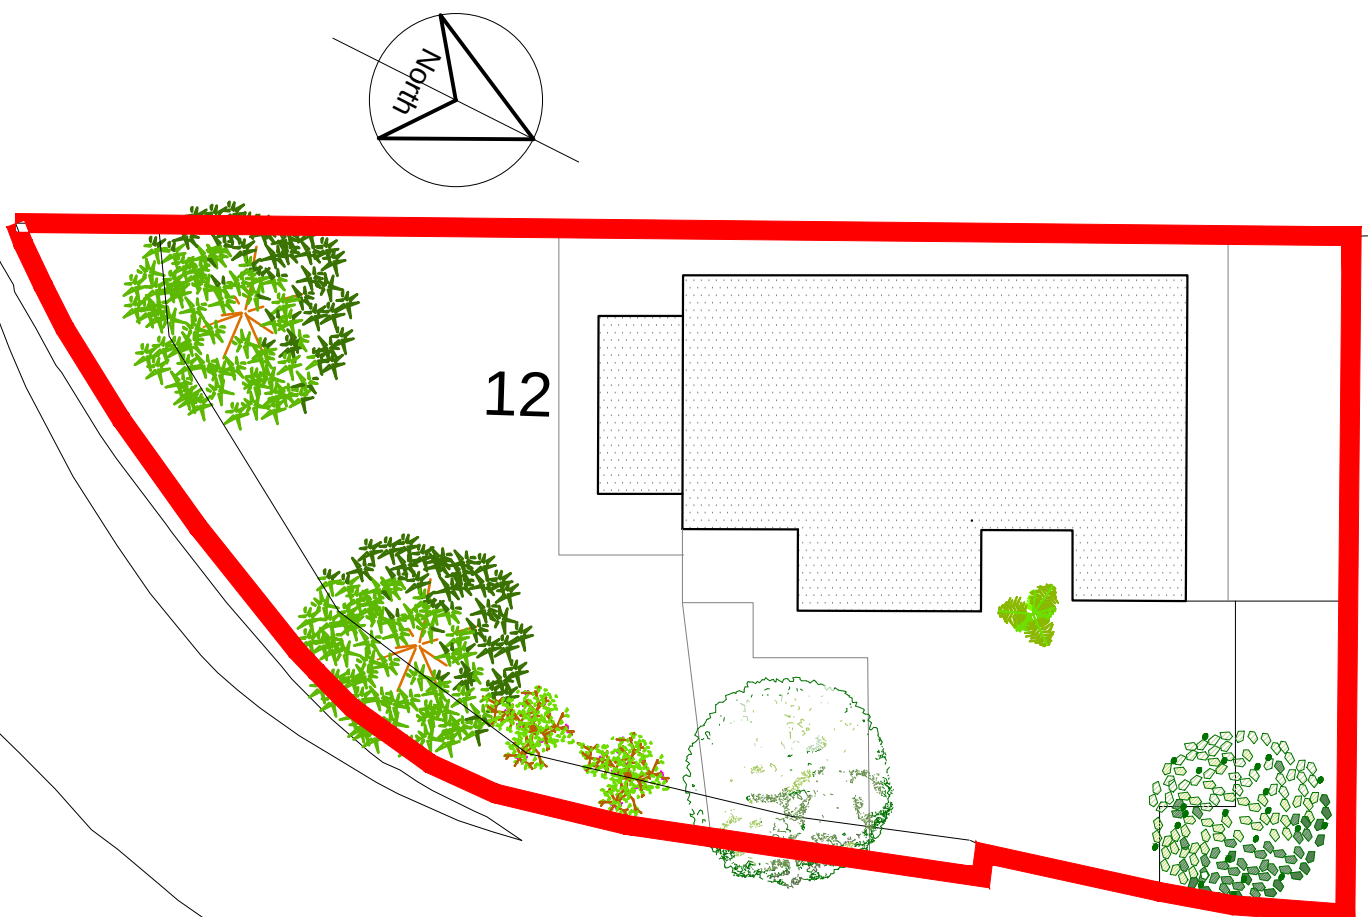


existing site layout plan.

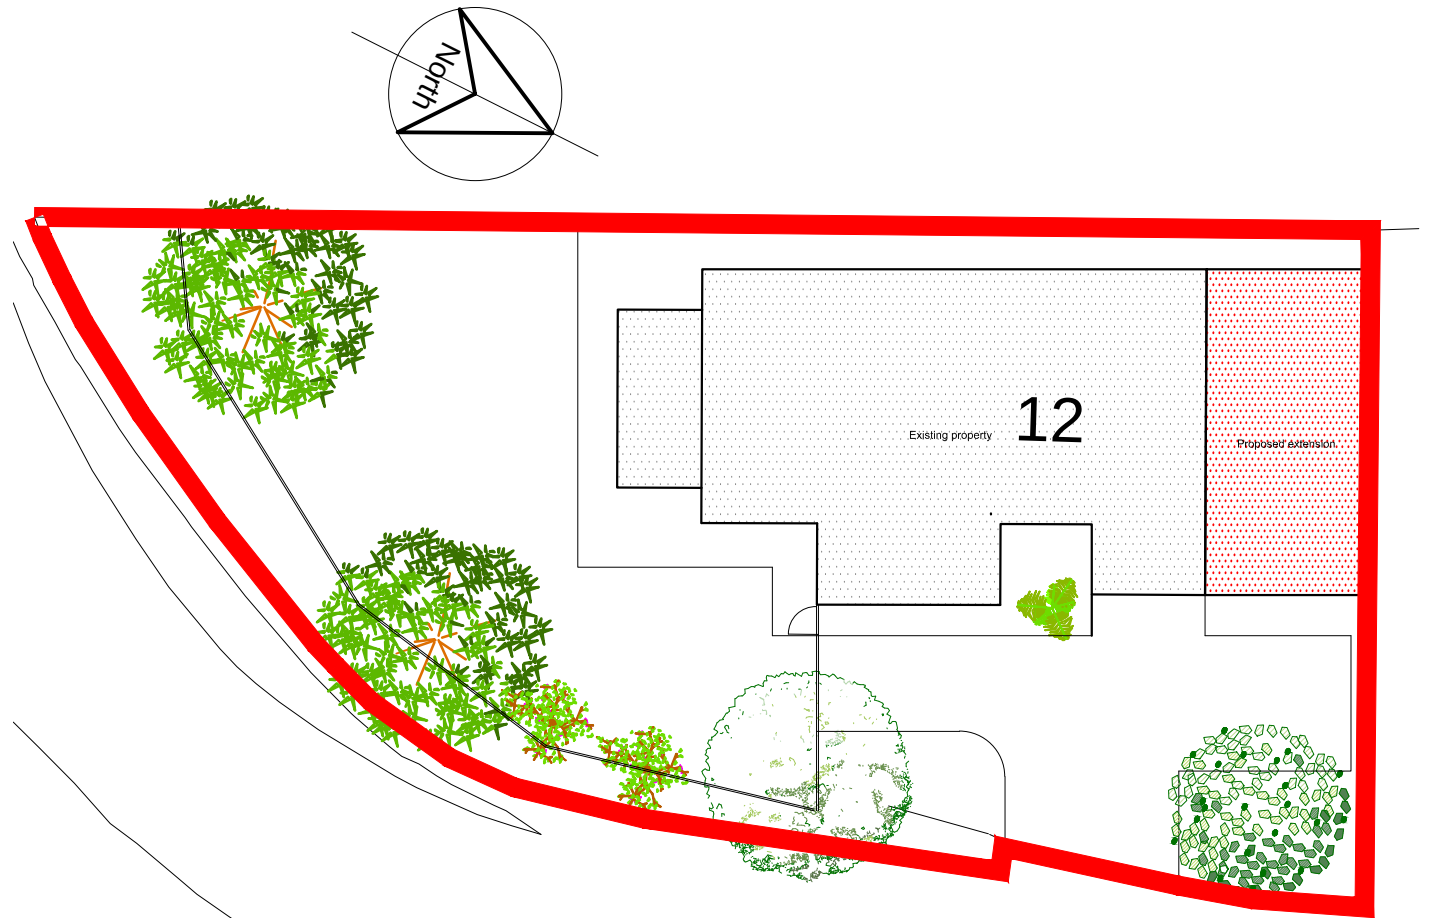


proposed site layout plan.




Proposed front east elevation scale 1:100 @ A1 and 1:200 @ A3

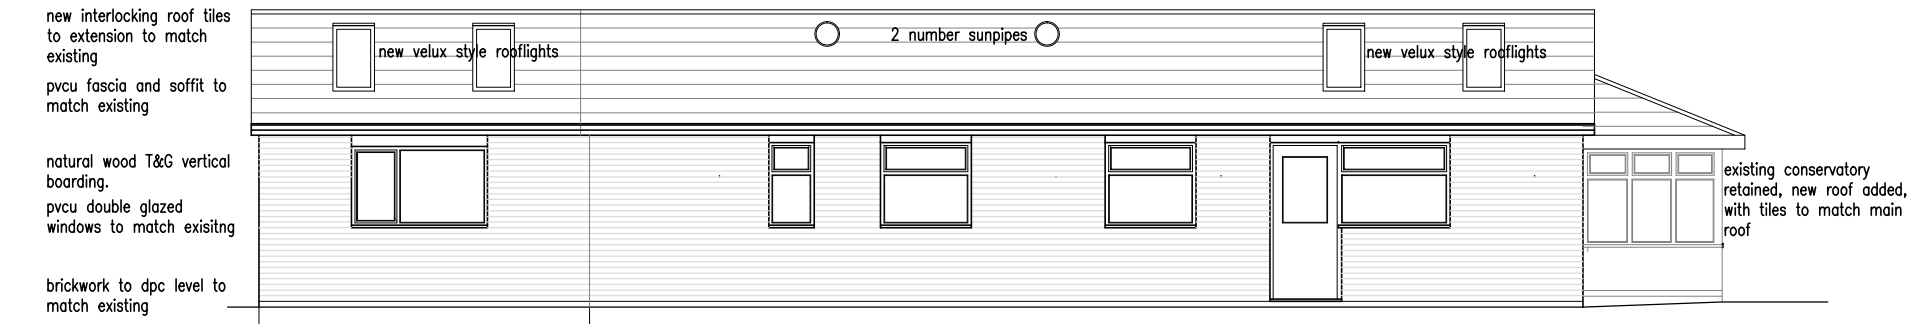


Proposed rear, west elevation scale 1:100 @ A1 and 1:200 @ A3

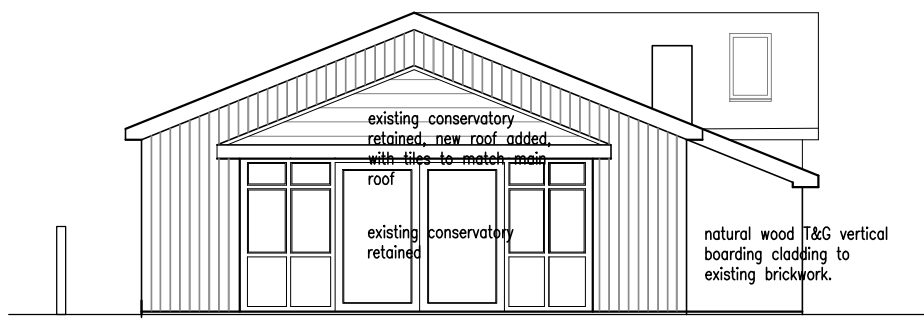


Proposed side, South elevation scale 1:100 @ A1 and 1:200 @ A3

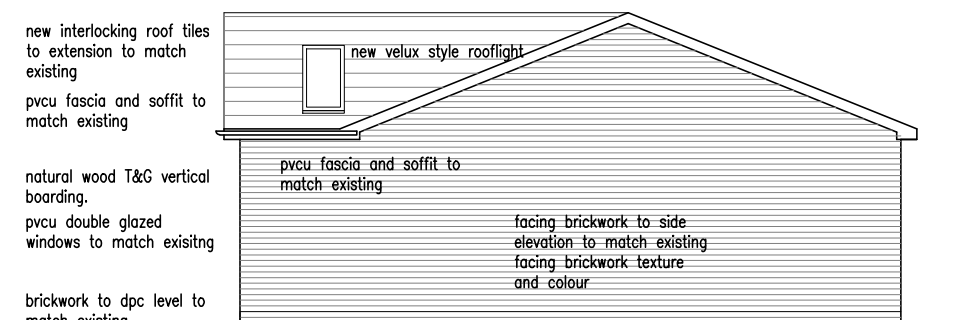

Proposed side, North elevation scale 1:100 @ A1 and 1:200 @ A3

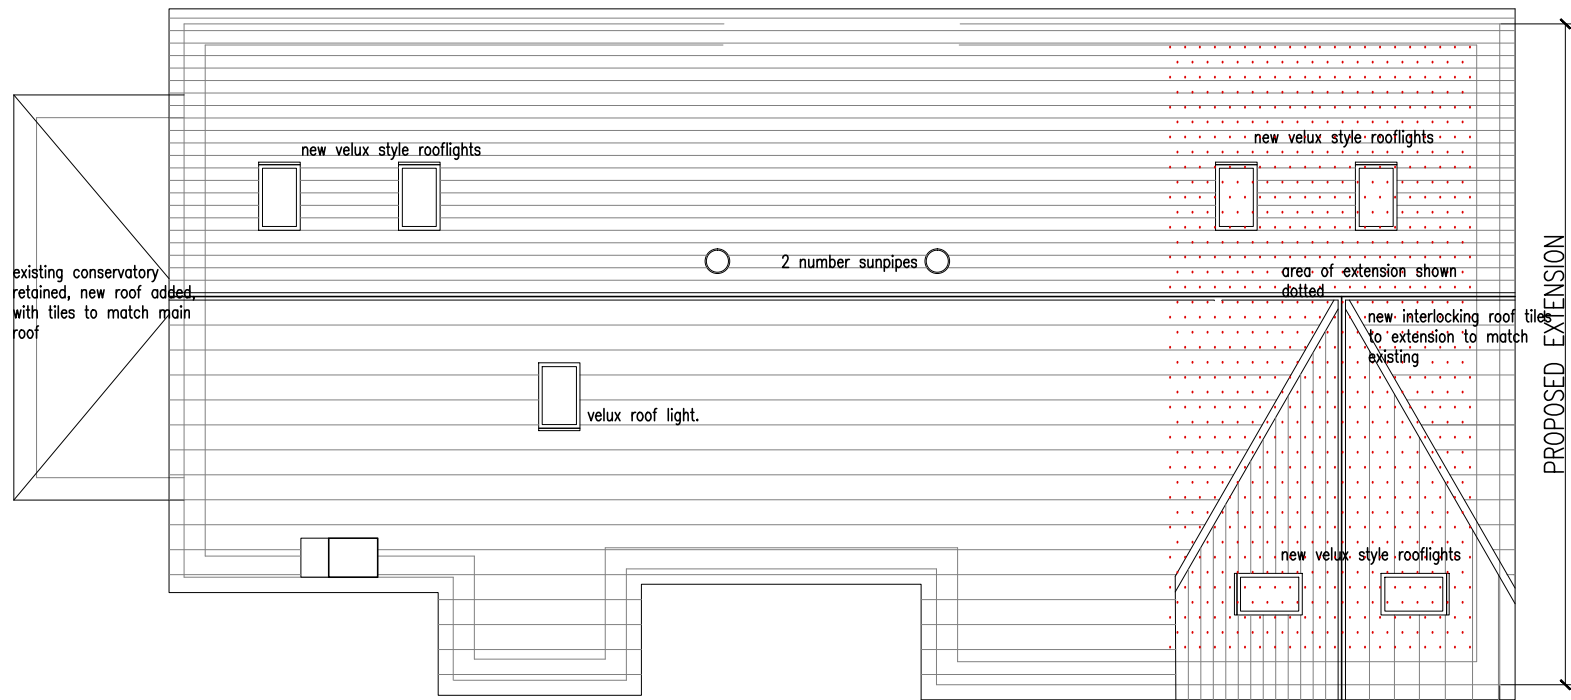

Proposed roof plan scale 1:100 @ A1 and 1:200 @ A3

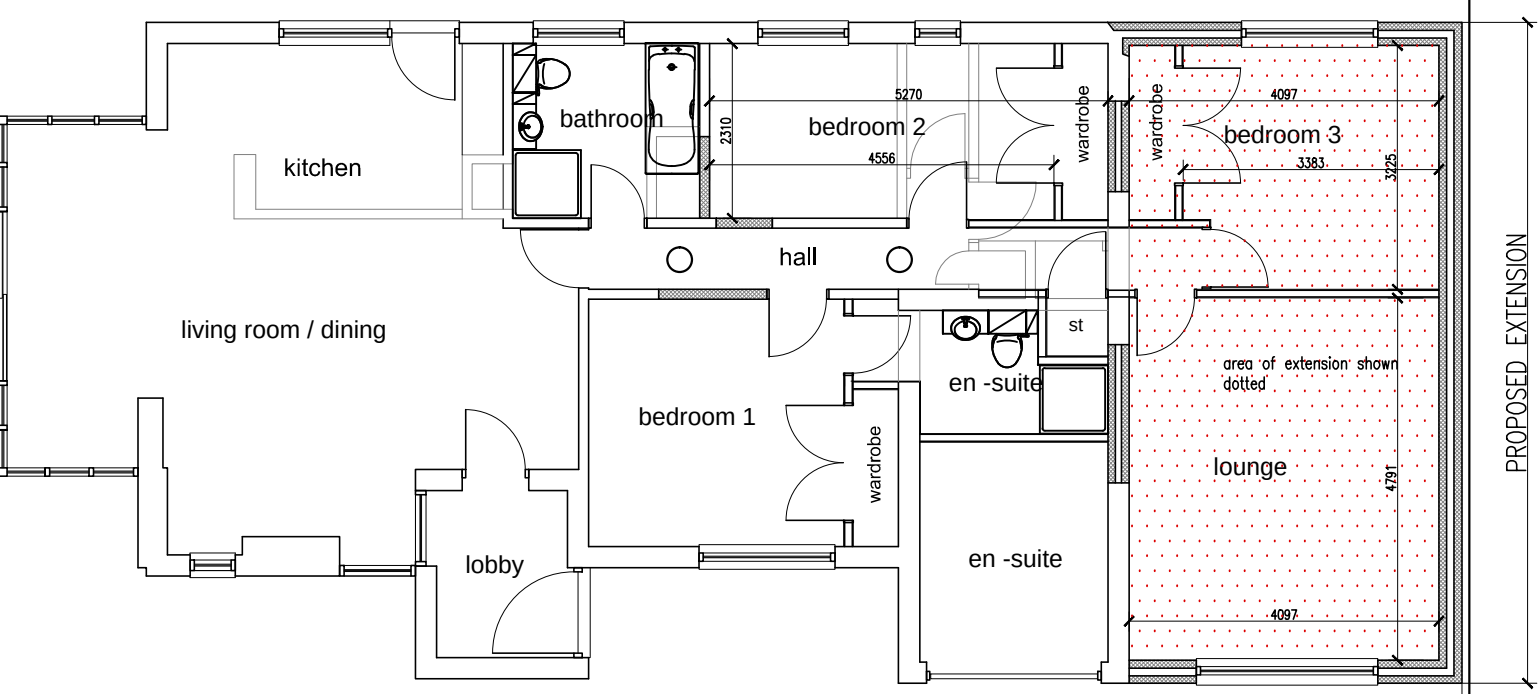

proposed ground floor plan. scale 1:100 @ A1 and 1:200 @ A3

notes

this drawing is the copyright of the Holman Reading partnership llp and must not be reproduced in whole or part or used for the execution of works without their permission.

all dimensions to be checked on site prior to commencement of construction works and the architect notified of any discrepancy.

figured dimensions are to be used in preference to scaled dimensions.

no deviation from this drawing will be permitted without prior consent of the architect.

all drawings are prepared subject to a full measured and structural survey of the buildings and site.

all structural work is subject to the appointment of a structural engineer to confirm and agree the structural proposals.

os promap licence no. 100020449.

scale width 100mm @ a1 - 50mm @ a3

client

revision	notes	date	drawn	check
A	site and location plans added	10-10-14	sgr	
B	south elevation amended	29-10-14	sgr	

hrp
architects

holman reading
partnership llp

18 Limberline Spur
hilesea, portsmouth, hampshire, po3 5hj

tel: 023 9269 1843
fax: 023 9263 9722
email: info@hrp-architects.com
website: hrp-architects.com

project	Proposed extension to 12 Lower Road. Havant		
detail	as existing and proposed plans, elevations, site plan		
drawn	sgr	checked	
date	09-14	status	info
a1 scale	1:100	a3 scale	1:200
			8414 01
			rev B