



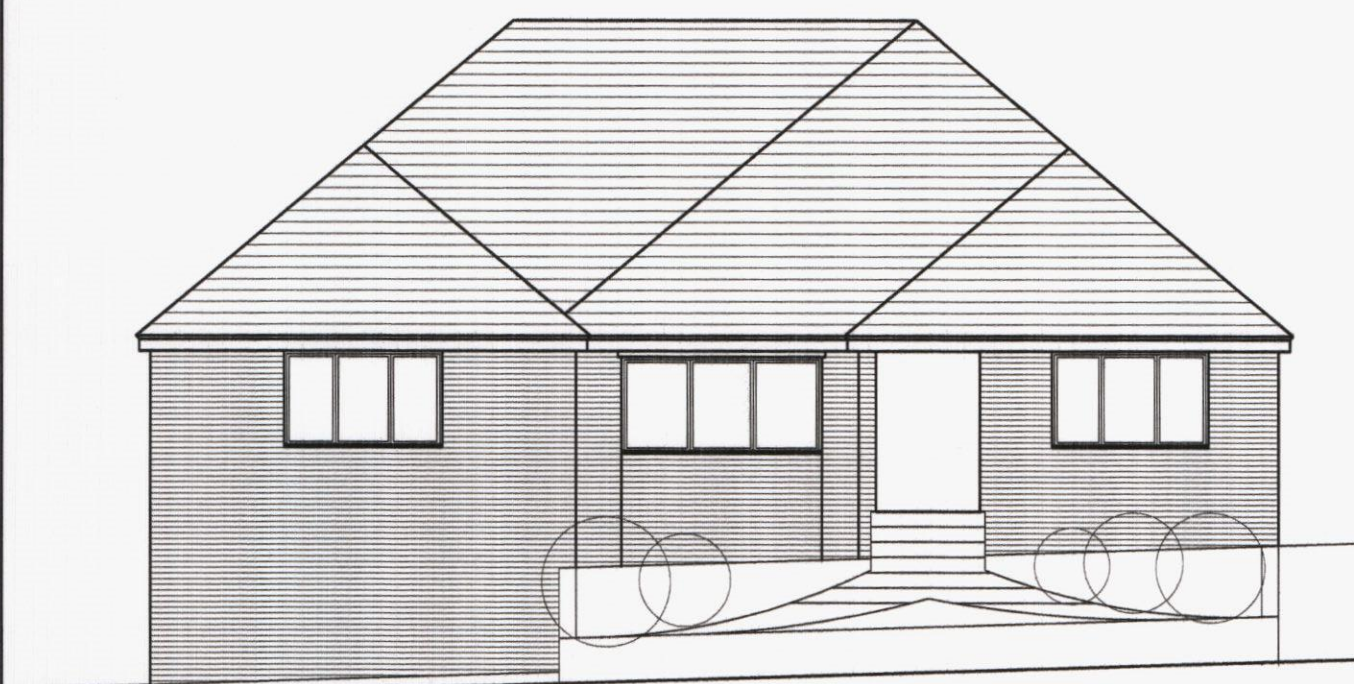


South east elevation 1:100

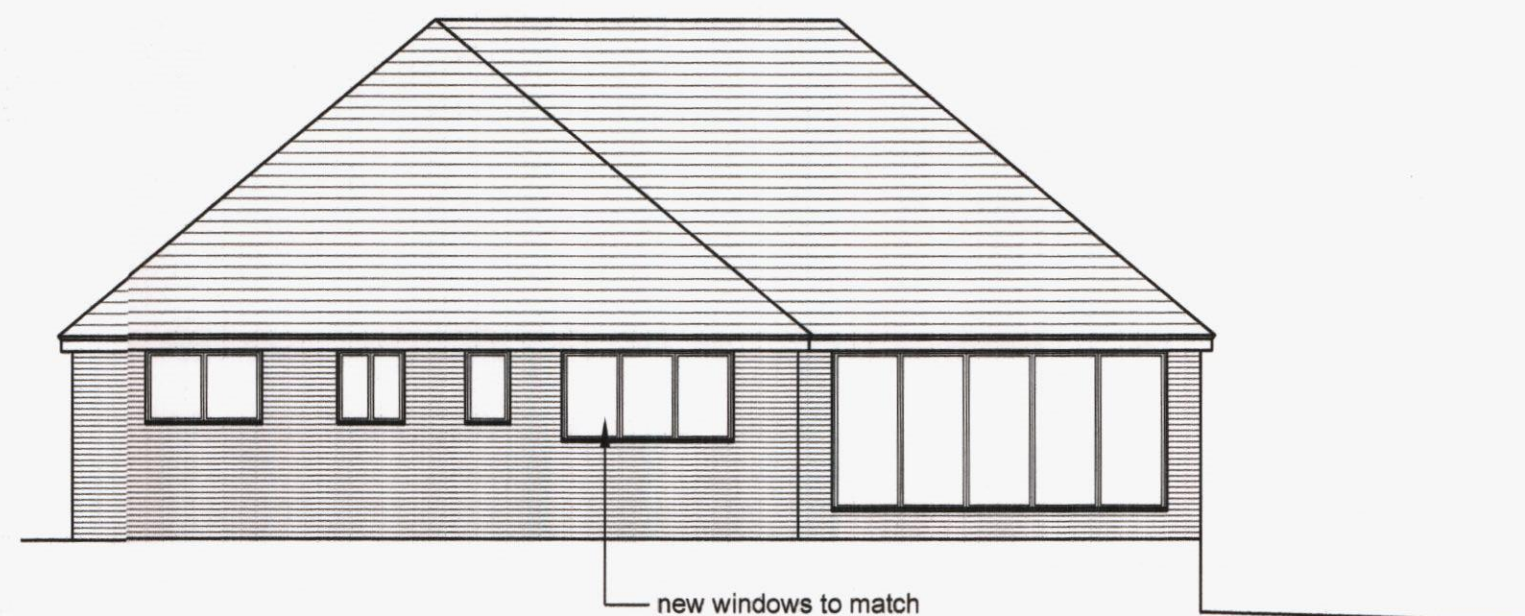


North west elevation 1:100


new windows to match style of existing

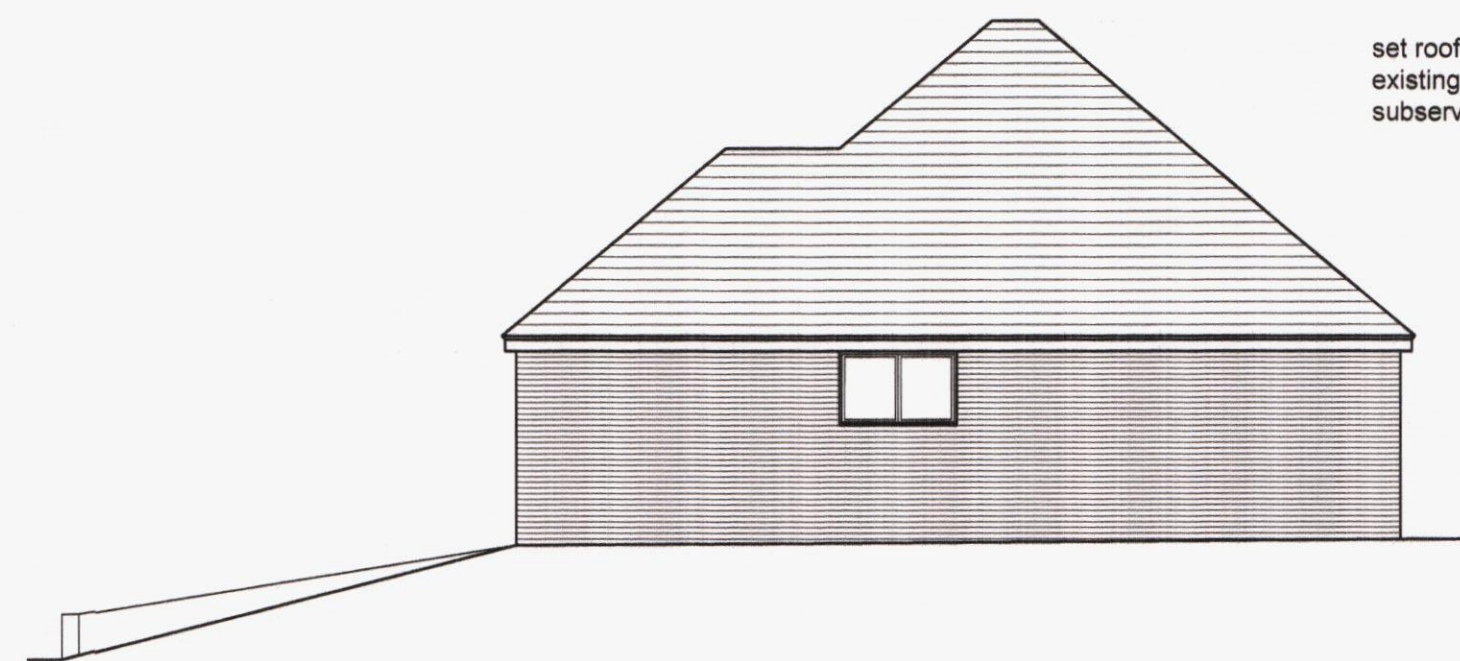

North east elevation 1:100

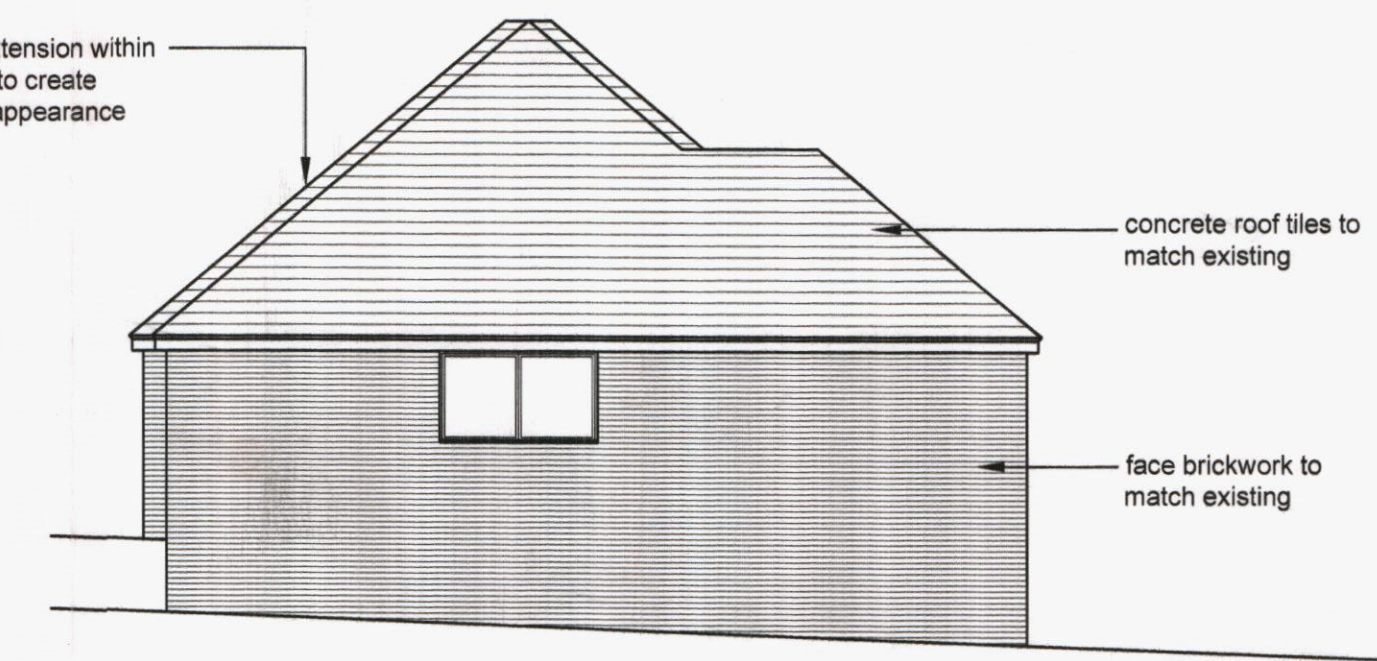


South west elevation 1:100

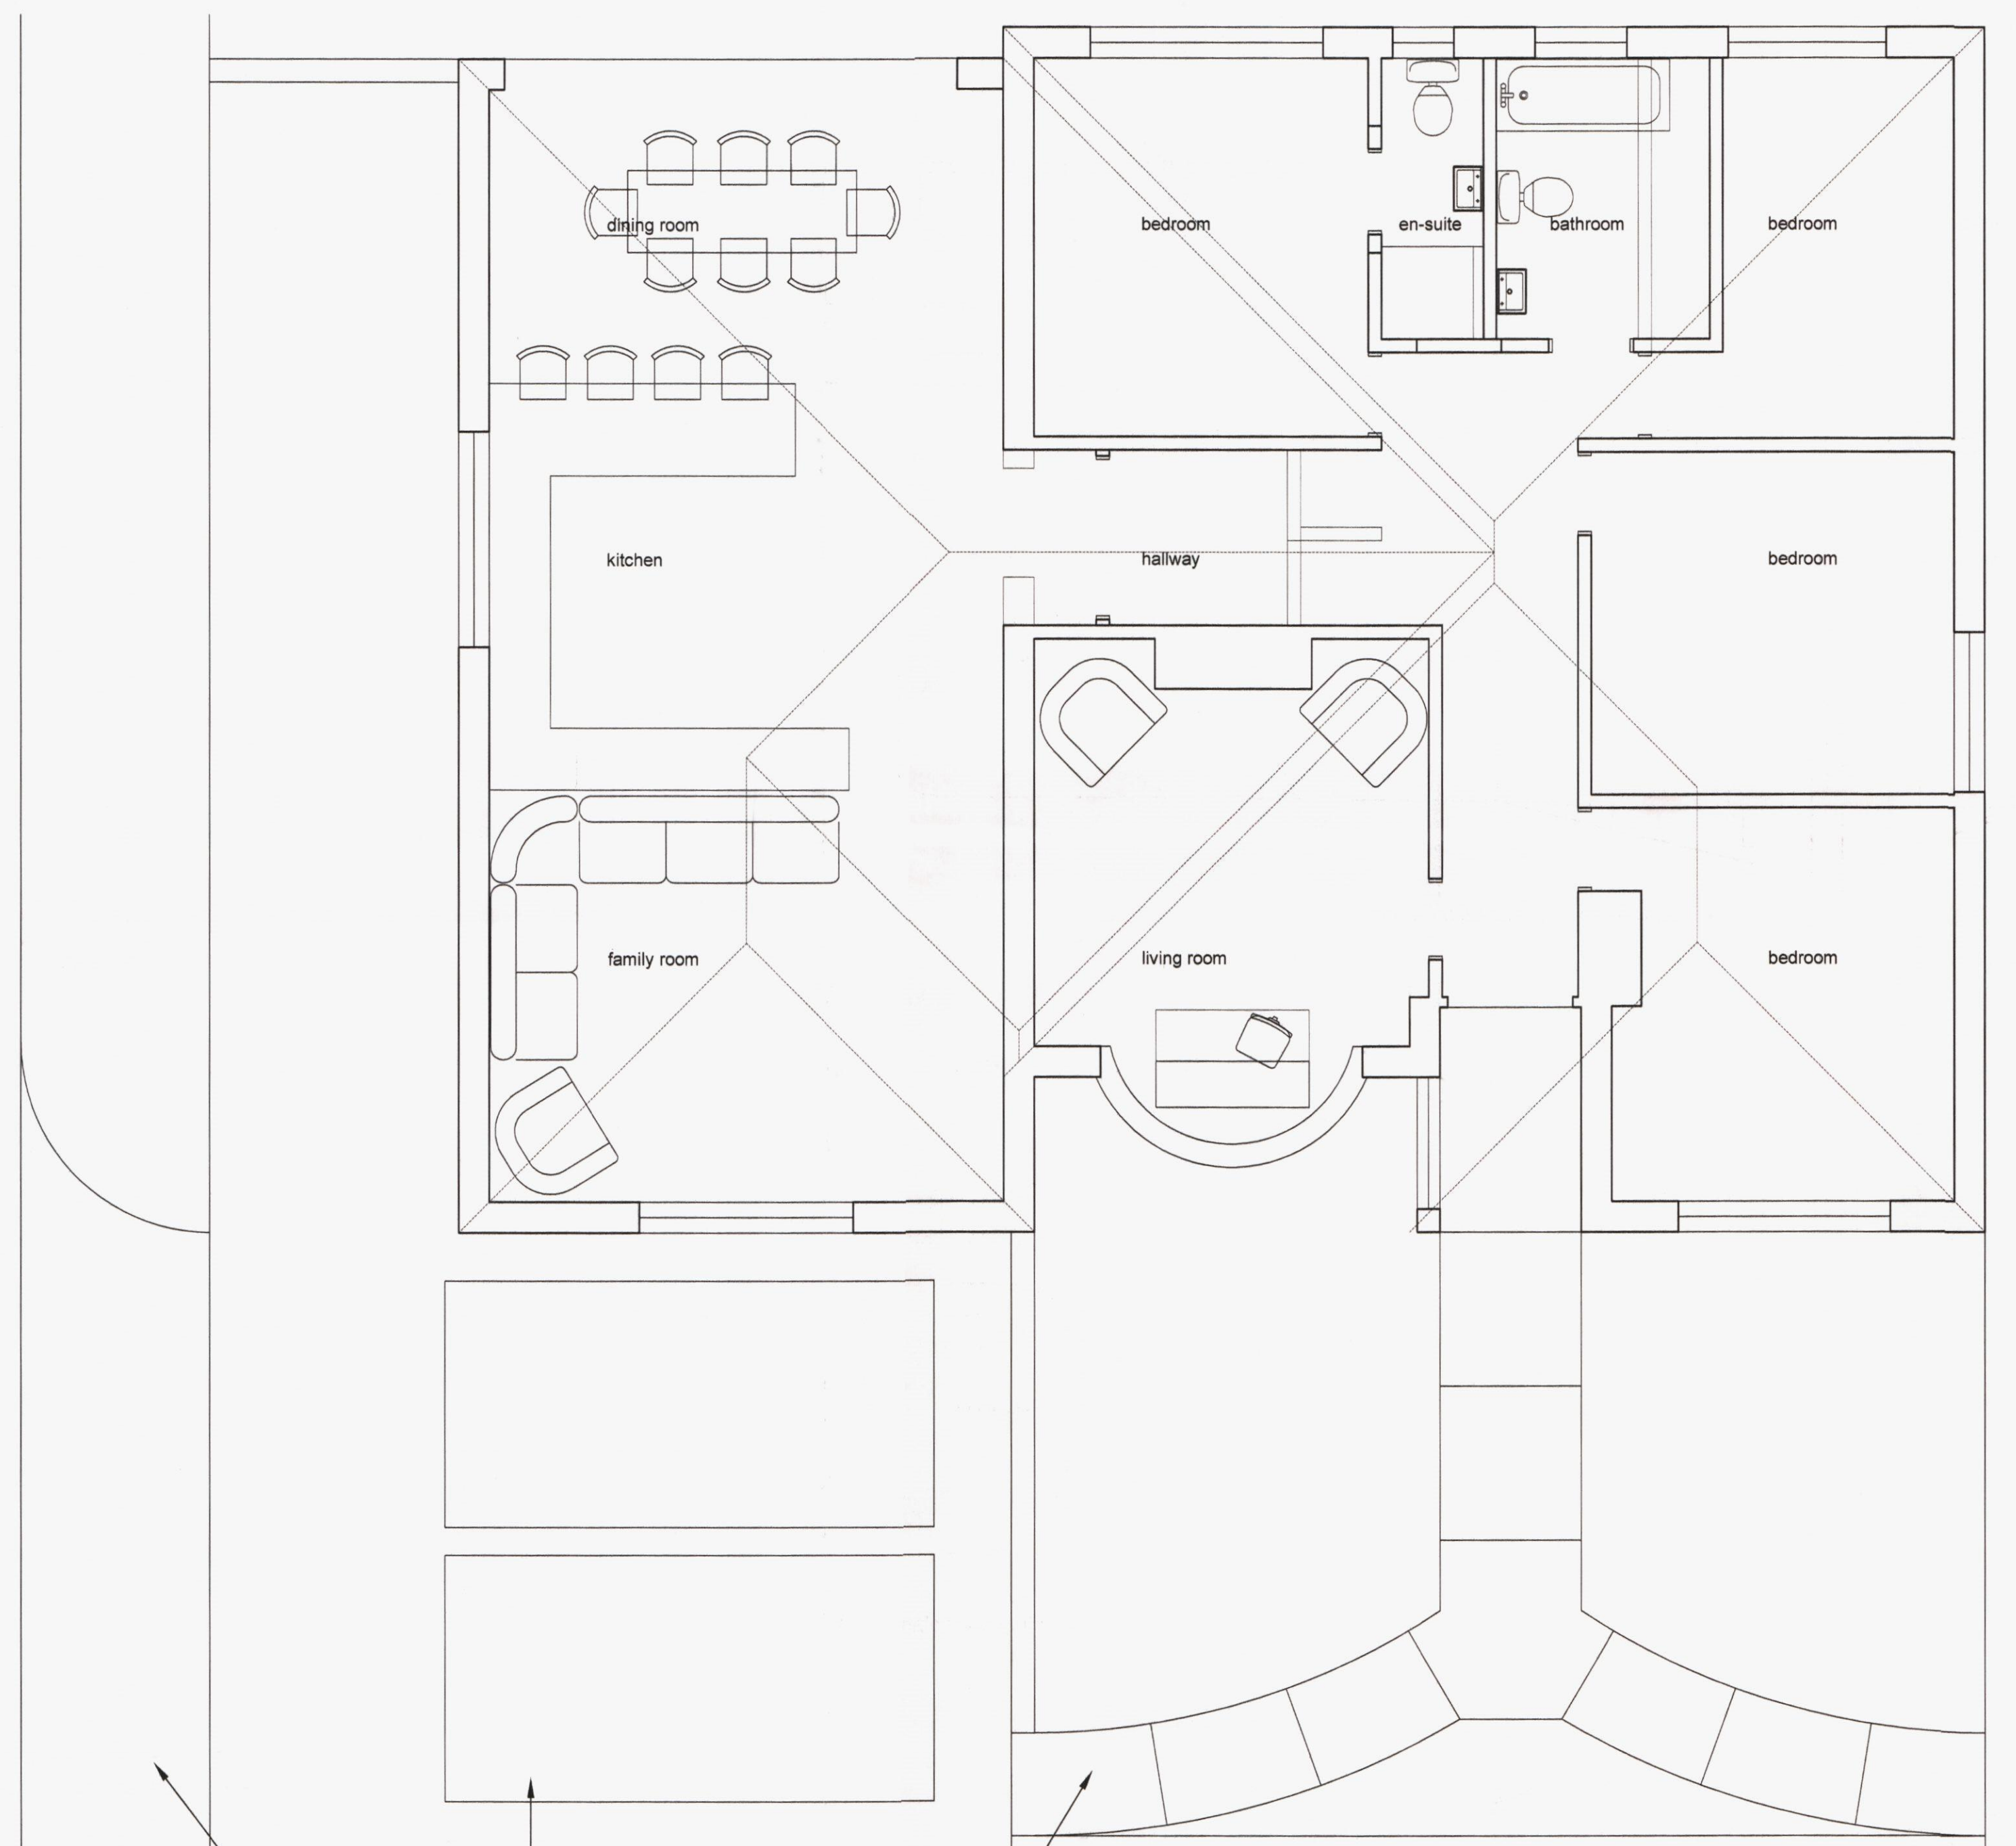


Proposed ground floor plan 1:50


adjust footpath to accommodate changes to layout
provide 2no additional car parking spaces
form new drop kerb onto highway

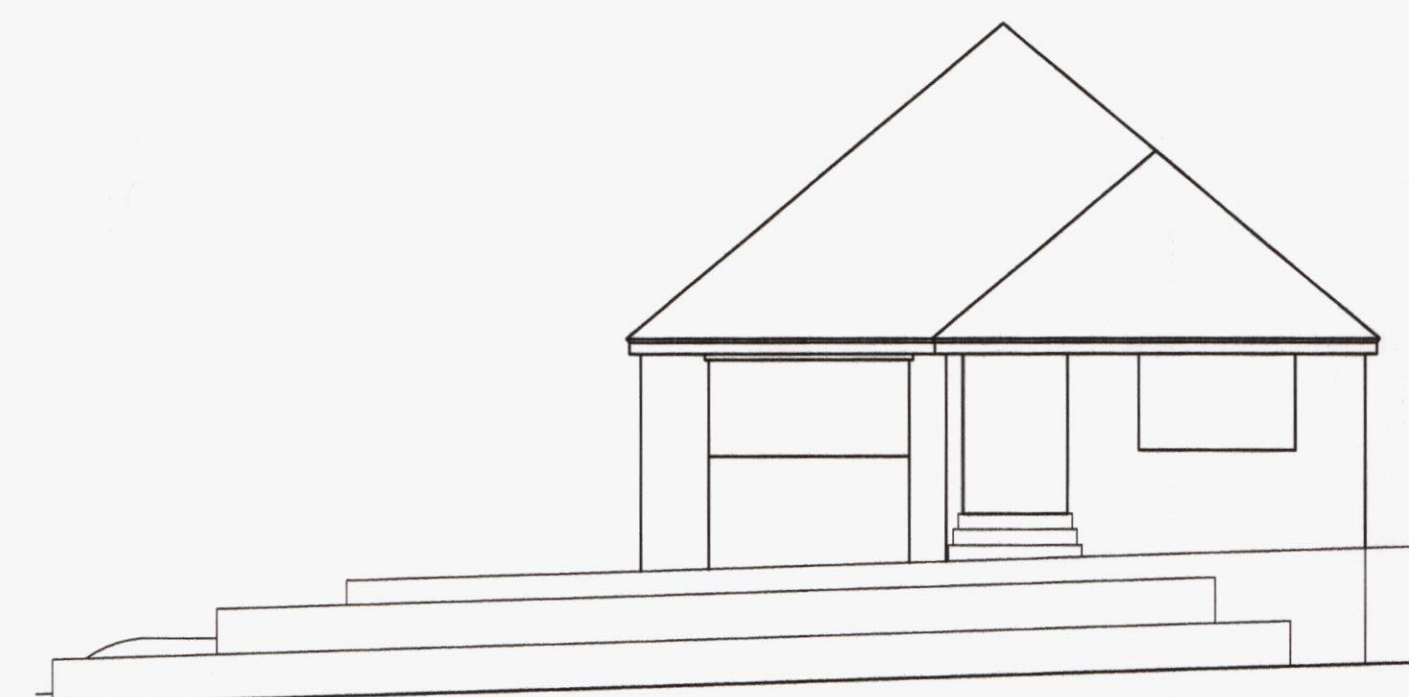


Existing south east elevation 1:100

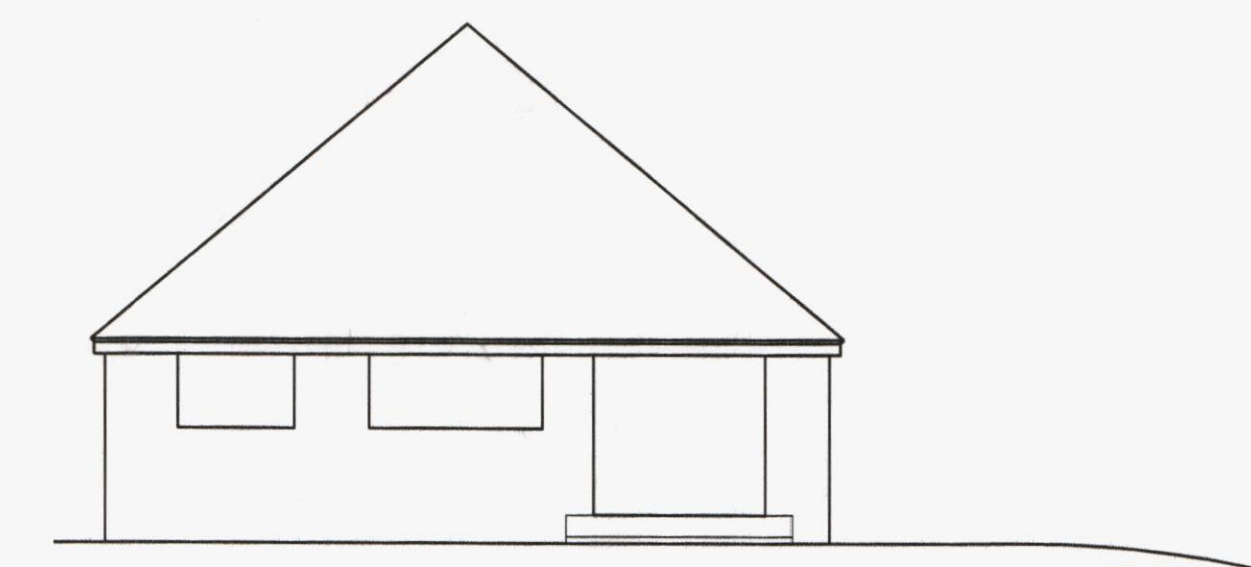


Existing north west elevation 1:100

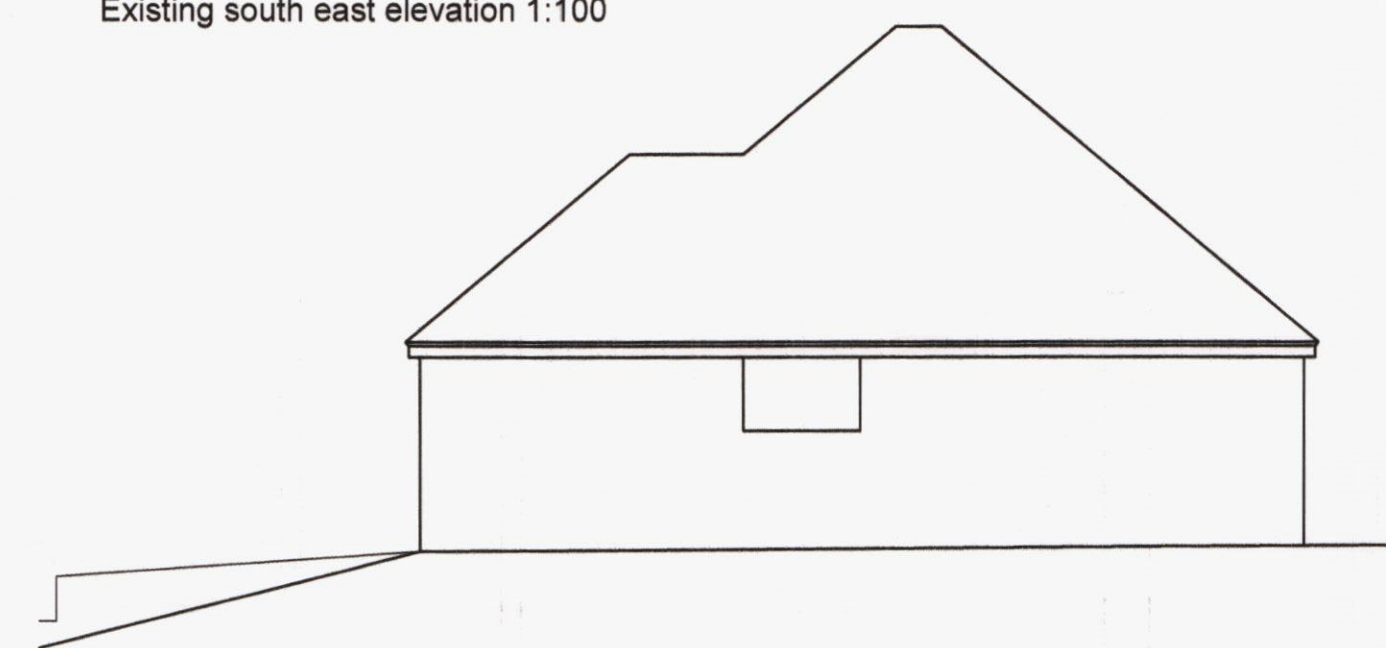


Existing north east elevation 1:100

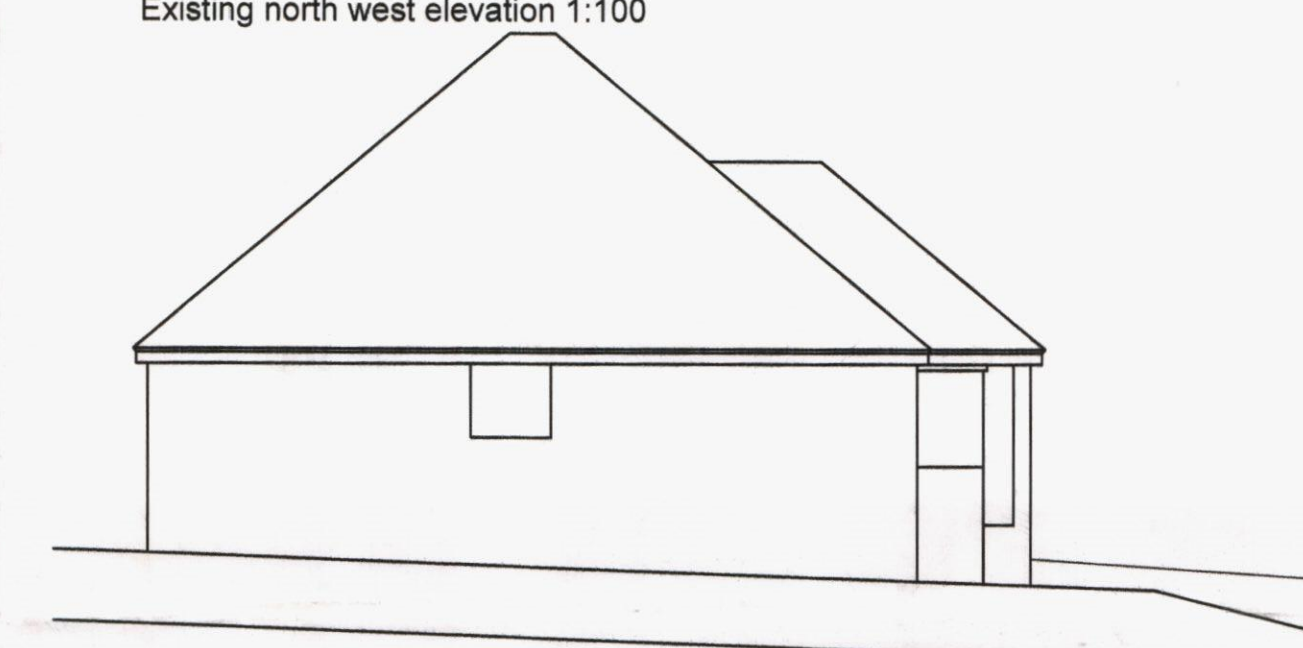


Existing south west elevation 1:100

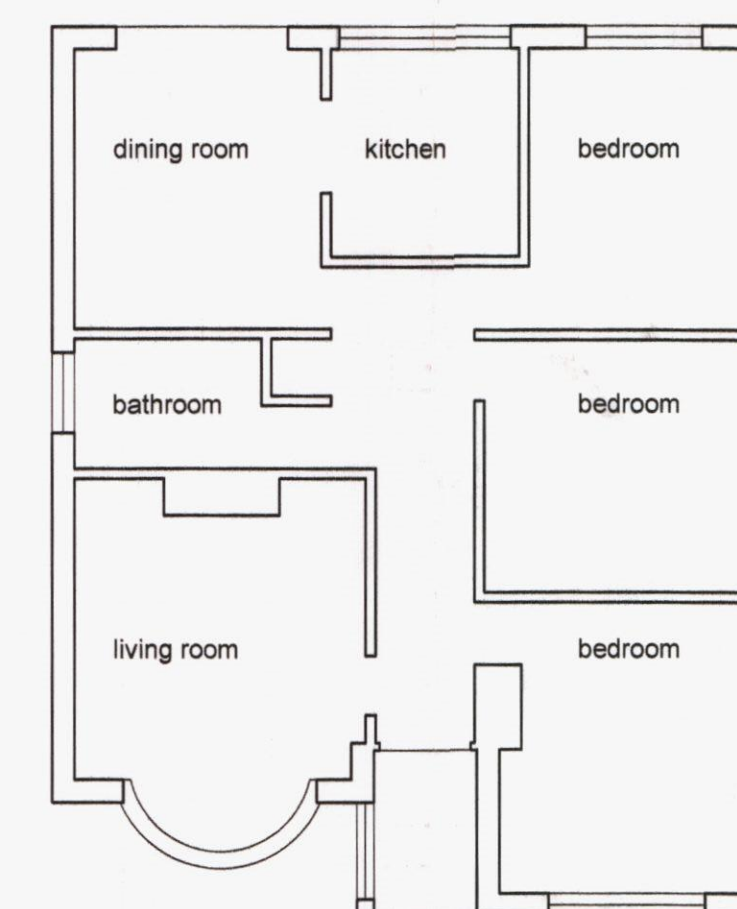

Existing floor plan 1:100

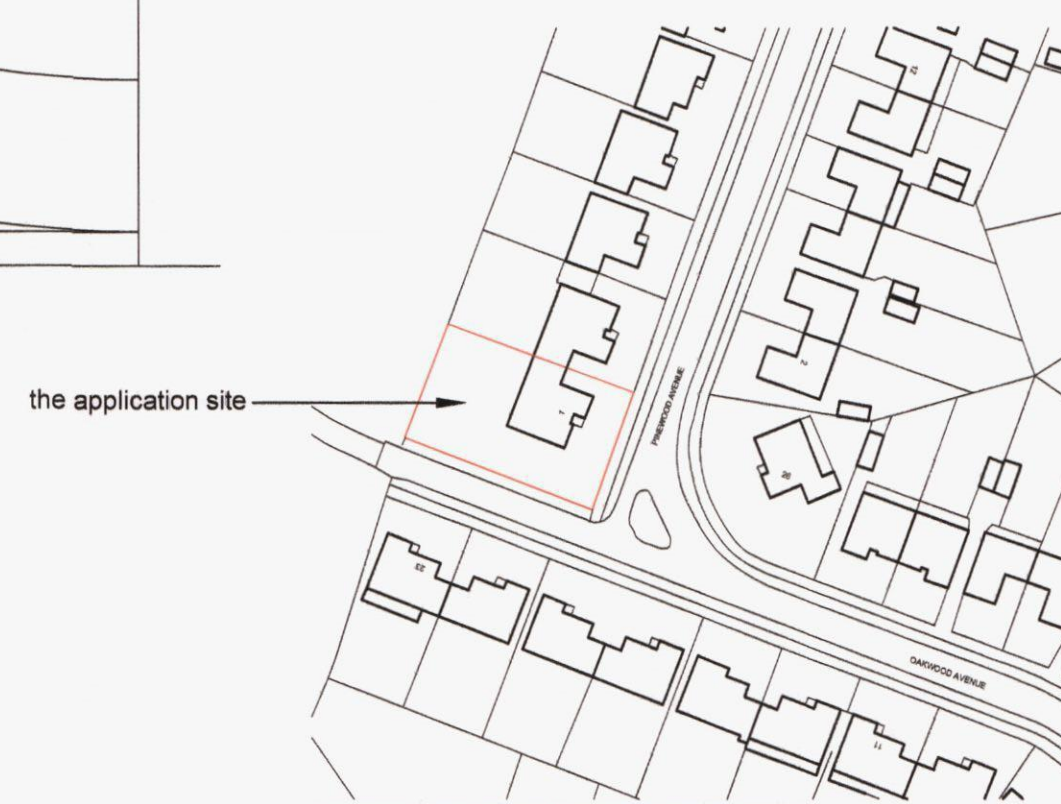

Location plan 1:1250

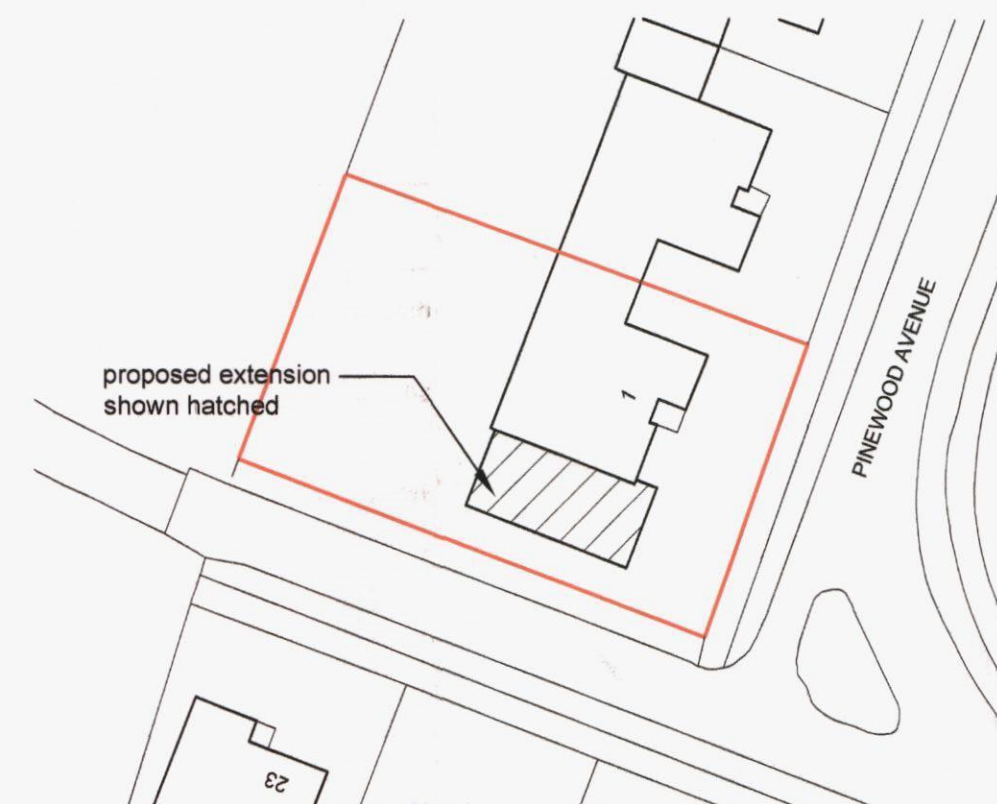

Block plan 1:500

HAVANT BOROUGH COUNCIL
19 DEC 2013
RECEIVED

Rev.	Description	drawn	chkd	date

CLIENT
Mr & Mrs Hall

PROJECT
**1 Pinewood Avenue, Havant, Hants
Side extension**

DRAWING TITLE
**PLANNING APPLICATION
Proposed Plans and Elevations**

DATE	SCALE
15.12.13	1:50 & 1:100 @ A1

0 1 2 3 4 5
Scale 1:100

Scale bar @ 1:100