




EAST ELEVATION


Possible future development



WEST

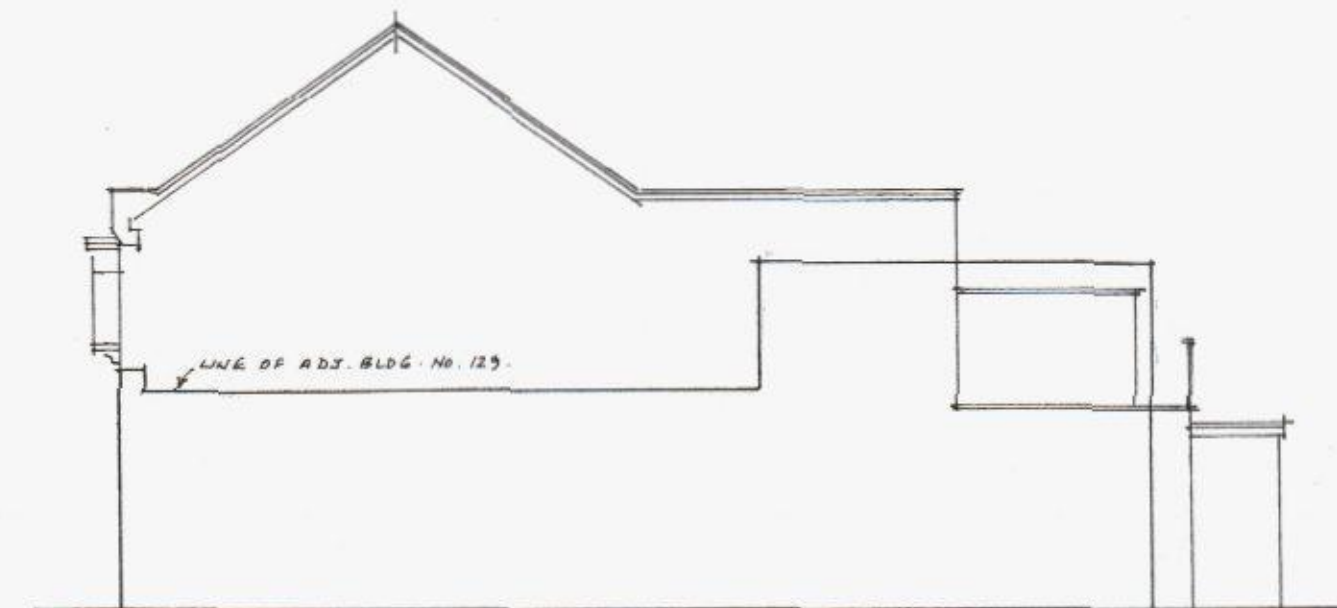

NORTH

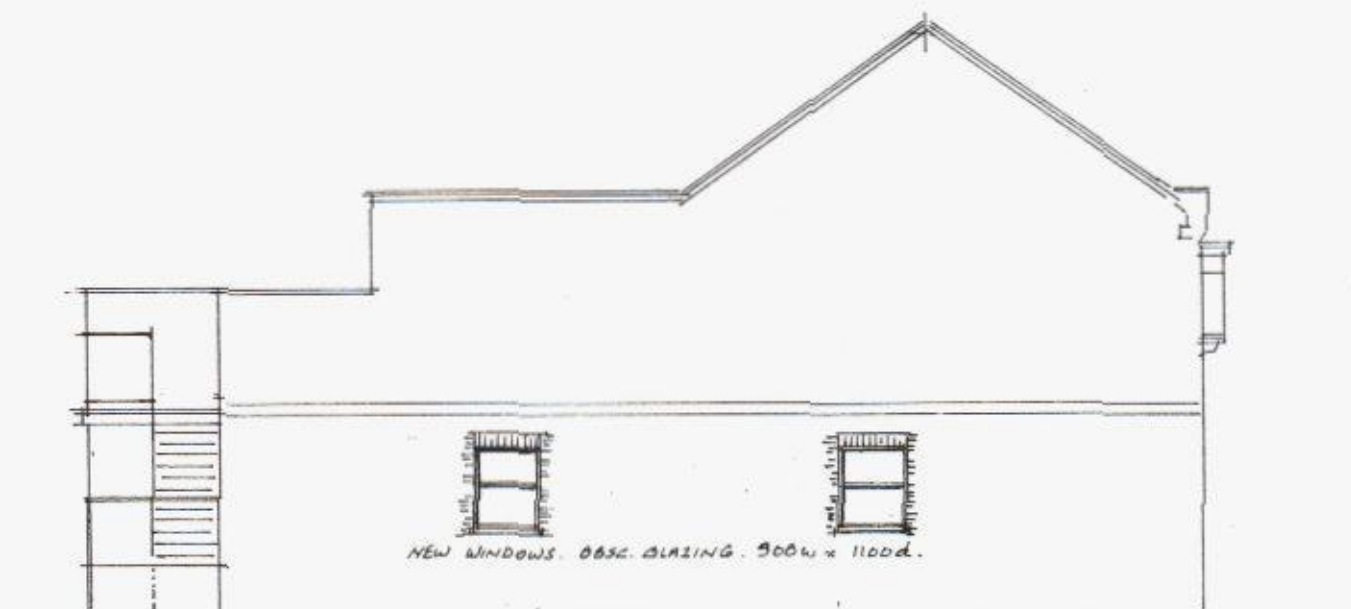

SOUTH



GROUND FLOOR PLAN
Scale 1:100

0 1 2 3 4 5
metres
Page size A 2

ELM GROVE

PROPOSED CHANGE OF USE FROM SHOP (A1 RETAIL) TO GR. FLOOR 1B FLAT.
SITE: 127 ELM GROVE HAYLING ISLAND PO11 9ED

D.J. & D.J. WILSON

Geoffrey J. Duffett. Tel 023 92 462261
A MINOR AMENDMENT TO INTERNAL LAYOUT: MARCH 2013.

DWG. NO. 470-01A

NOV. 2012

