



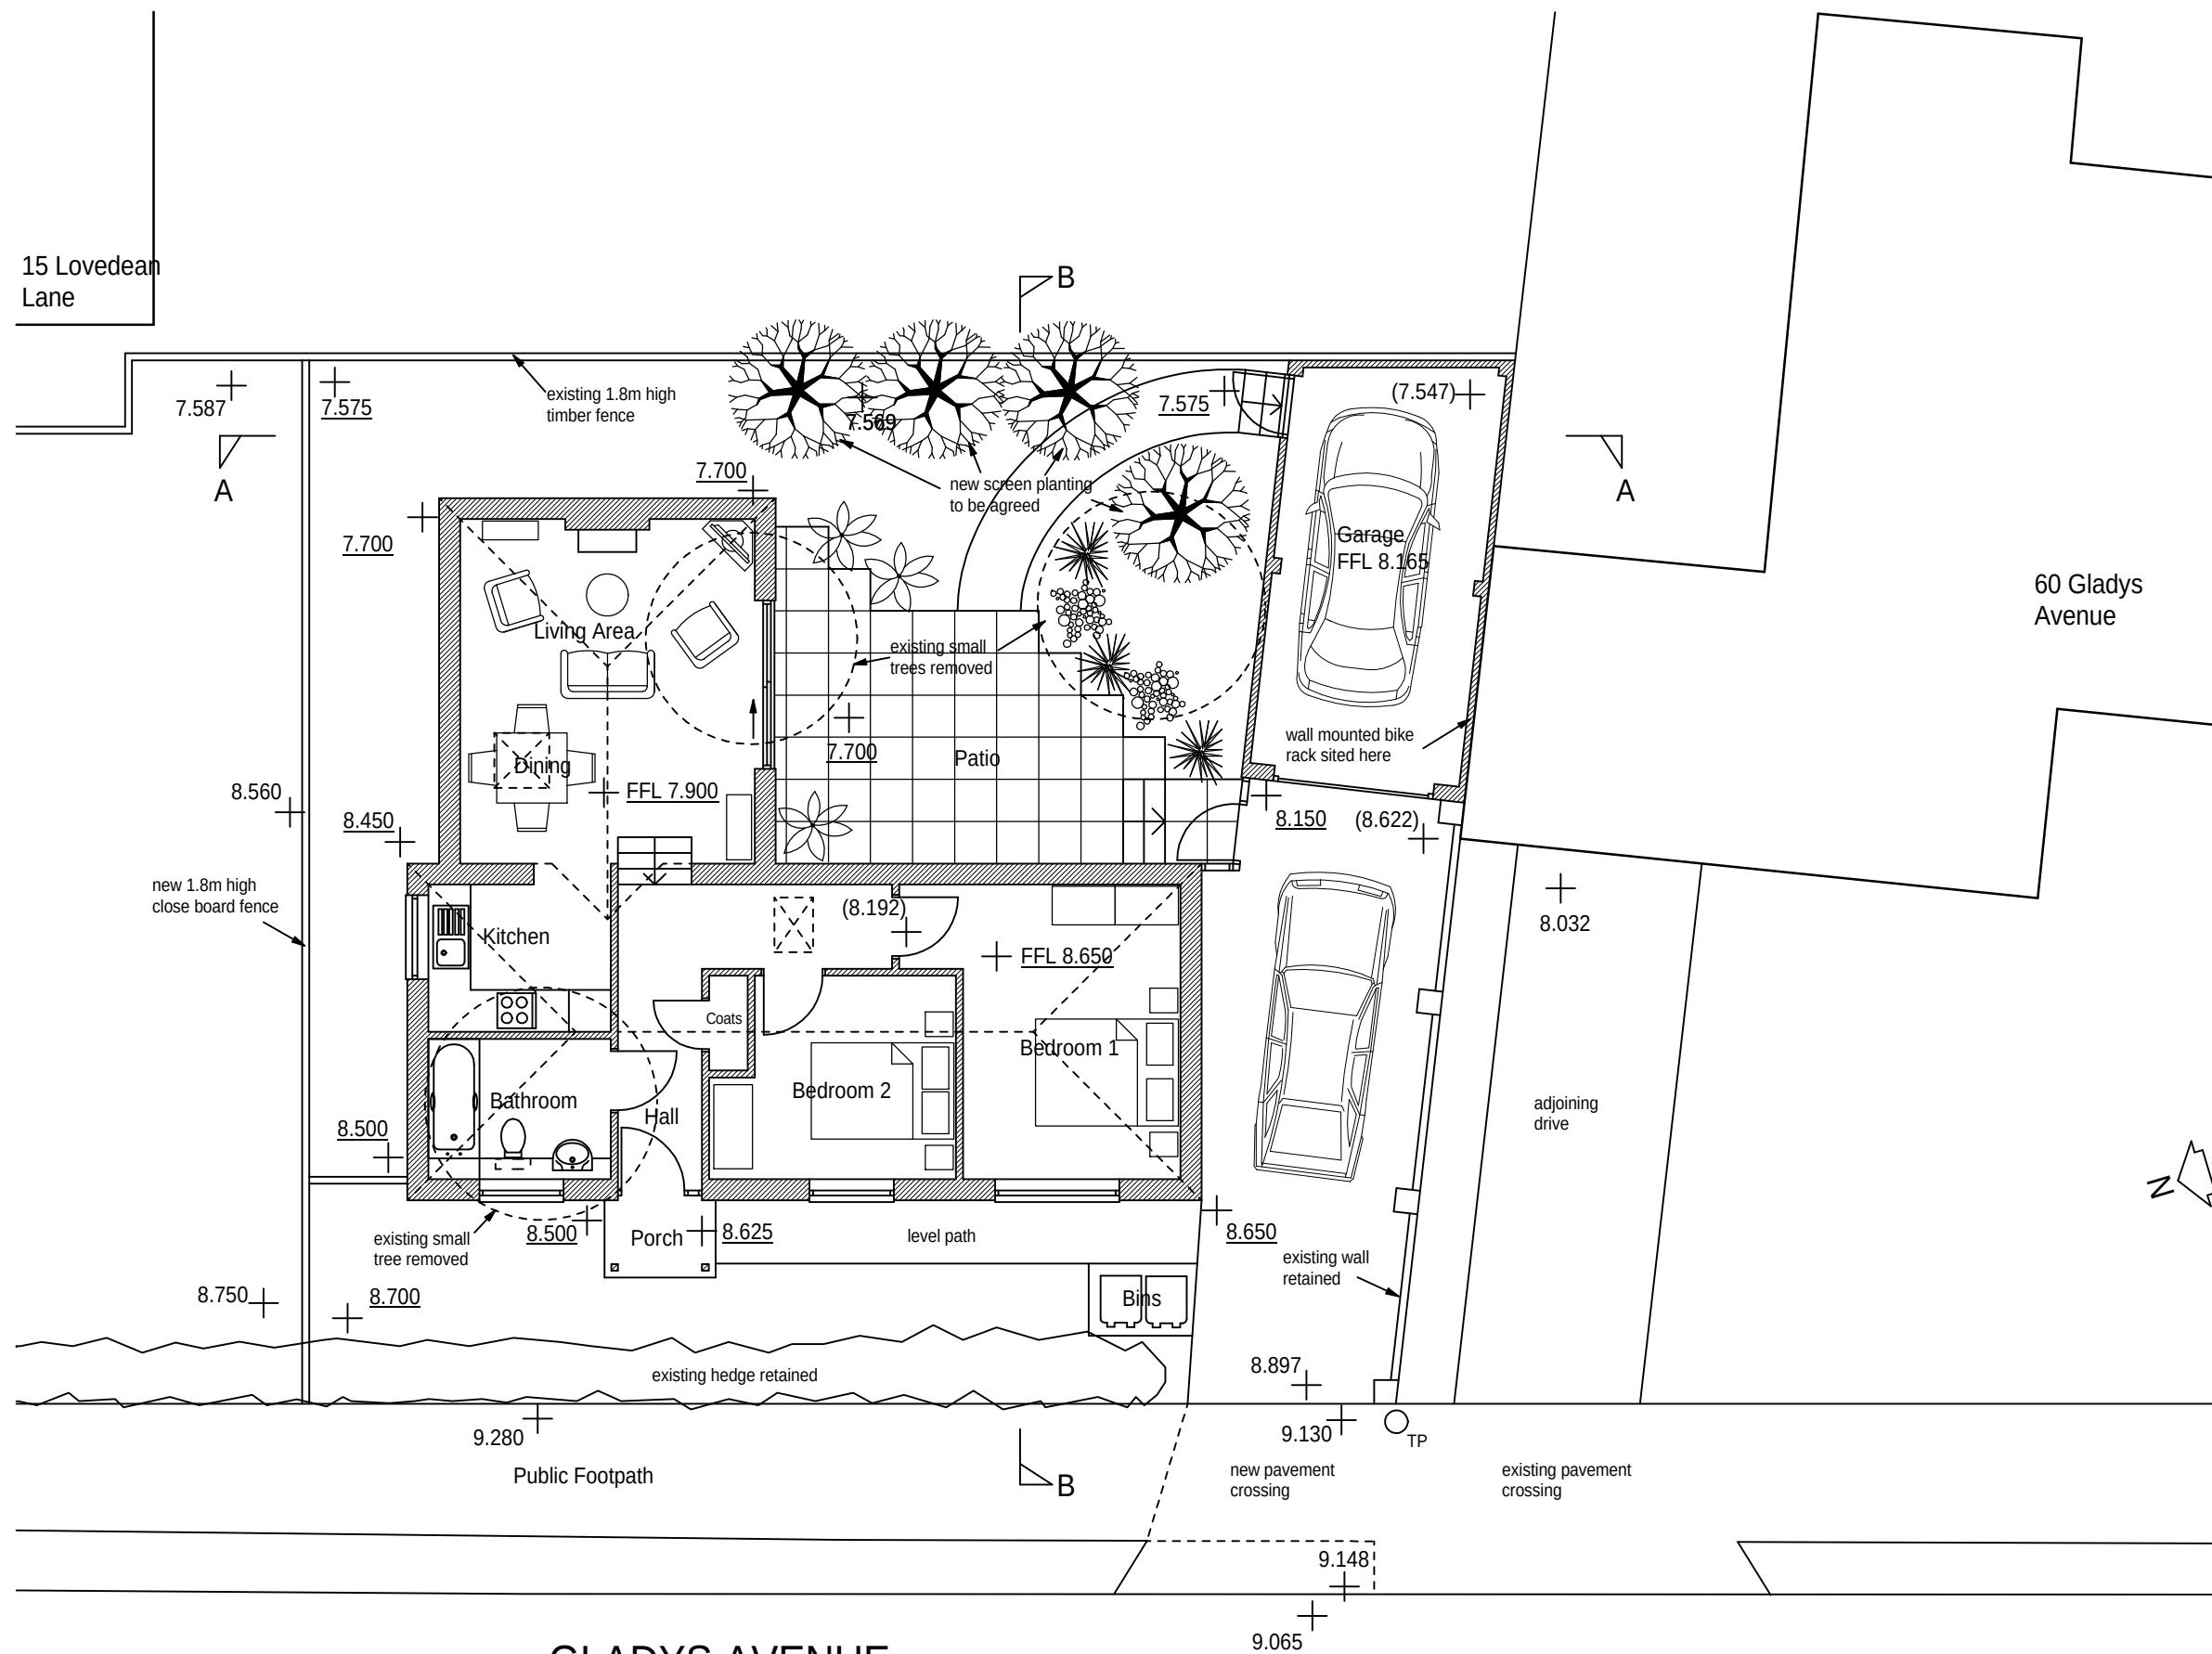

GLADYS AVENUE

 

- + 8.750 Existing level retained
- + (8.192) Existing level lost
- + 7.575 Proposed new level

This drawing is the copyright of the Architect and must not be reproduced without permission, except by the Local Planning Authority for planning purposes. Figured dimensions to be taken in preference to scaled. Dimensions to be checked on site before work commences. No deviation from this drawing will be permitted without the prior written consent of the Architect. Ground floor slabs, foundations, structure, etc., and all work below ground is shown provisionally and inspection of ground conditions is essential prior to work commencing. Reassessment is essential when the ground conditions are apparent and redesign may be necessary in the light of soil conditions found. The responsibility for establishing the soil and subsoil conditions rests with the Contractor.	drawing	drawing no. rev. date scale(s) sheet size			
		21009/207 MAR 2012 1:100 A3			
		client			
		PRINCIPLE PROPERTIES LTD.			
		project			
	drawing	PROPOSED SITE & FLOOR PLAN			
		project			
		PROPOSED DETACHED BUNGALOW ON LAND TO REAR OF 17 LOVEDEAN LANE WATERLOOVILLE, HANTS PO8 8HH			
		■ Jeffrey Douglas Chartered Architect			
		■ 114 Havant Road ■ Hayling Island ■ Hampshire ■ PO11 0LJ ■ Tel: (023) 9246 8889 ■ E-mail: jdo@jeffreydouglas.co.uk			