


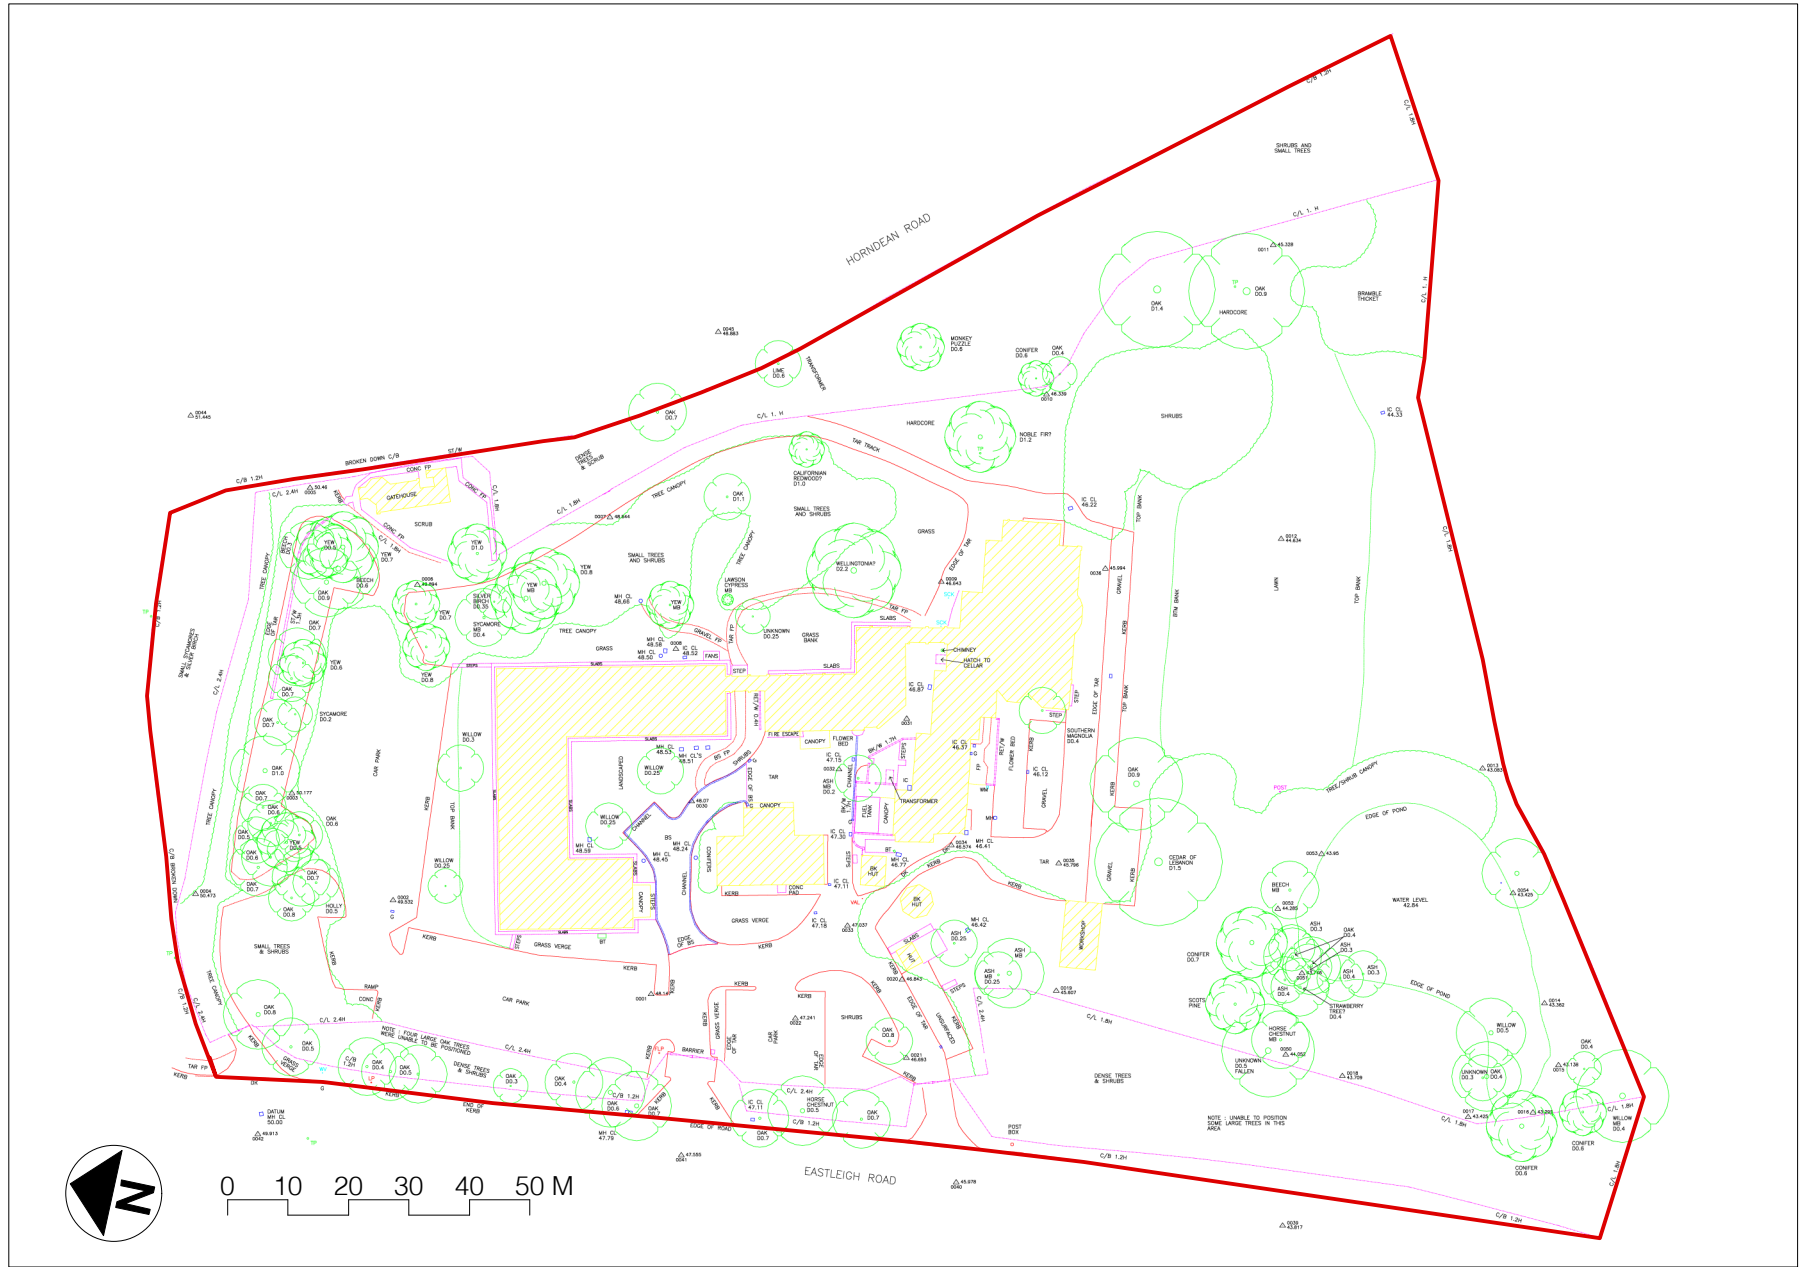

Site Plan showing the whole plot boundary 1:1250





the design
to build on

PB
PROPERTIES

Hazelwood, Harbolets Road,
West Chiltington RH20 2LG
Tel: 01798 813298
paul@pbproperties.co.uk

Design By Paul Maggs MCIAT	Drawn by: PHM	Date: OCT 2014
Client: SNELL	Drawing No. L 1014/05	Scales @ A3 1:200
Site Address: SOUTHLEIGH PARK HOUSE EASTLEIGH ROAD HAVANT PO9 2PE		
Project Title: REMOVAL OF 9 ROOF LIGHTS REPLACE WITH FLAT ROOFING TO MATCH EXISTING ROOF COVERING	This drawing is produced using Vectorworks CAD. Only written dimensions are to be respected.	
Copyright protected to P B Properties		