


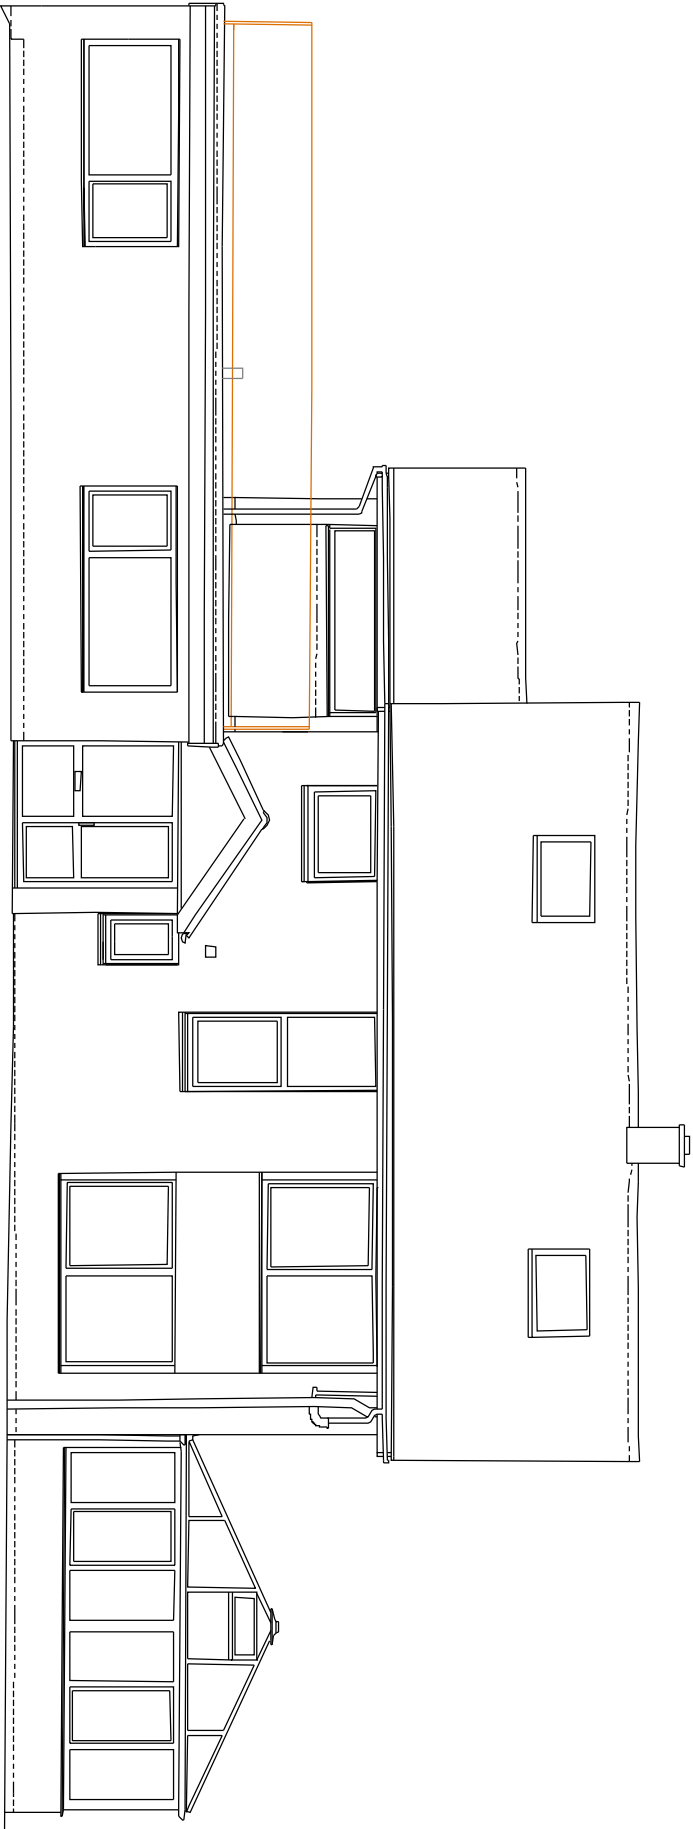


8.00

SOUTH WEST ELEVATION

8.00

SIMON TAYLOR SURVEYS			
Land and Building Surveying			
4 Akeshill Close,			
New Milton			
Hampshire, BH25 5BS			
Tel: 07739 366996			
email: simon.taylor_sls@yahoo.co.uk			
DEANTAIL			
HAYLING ISLAND			
SOUTH WEST ELEVATION			
PROPERTY REFERENCE	CAD REFERENCE		
SM7-112/1	112/1-SW-ELEV		
DATE	SCALE		
APRIL 21st 2013	1:500@A2		

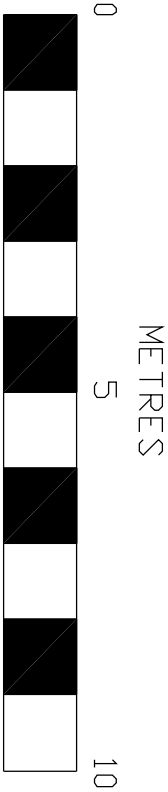

drawing property of Simon Taylor Surveys Limited

revisions

-/-/-

this drawing is not for
construction
this drawing is the
property of:
dwell design
28 beaconsfield avenue
cosham
portsmouth
po6 2pt

scale
as drawing

job name
dean tail

date
sept 12

job number
13011

drawing number
(pl)06

drawing name
south west
elevation survey

status
planning

revision
-

dwell design
ltd