




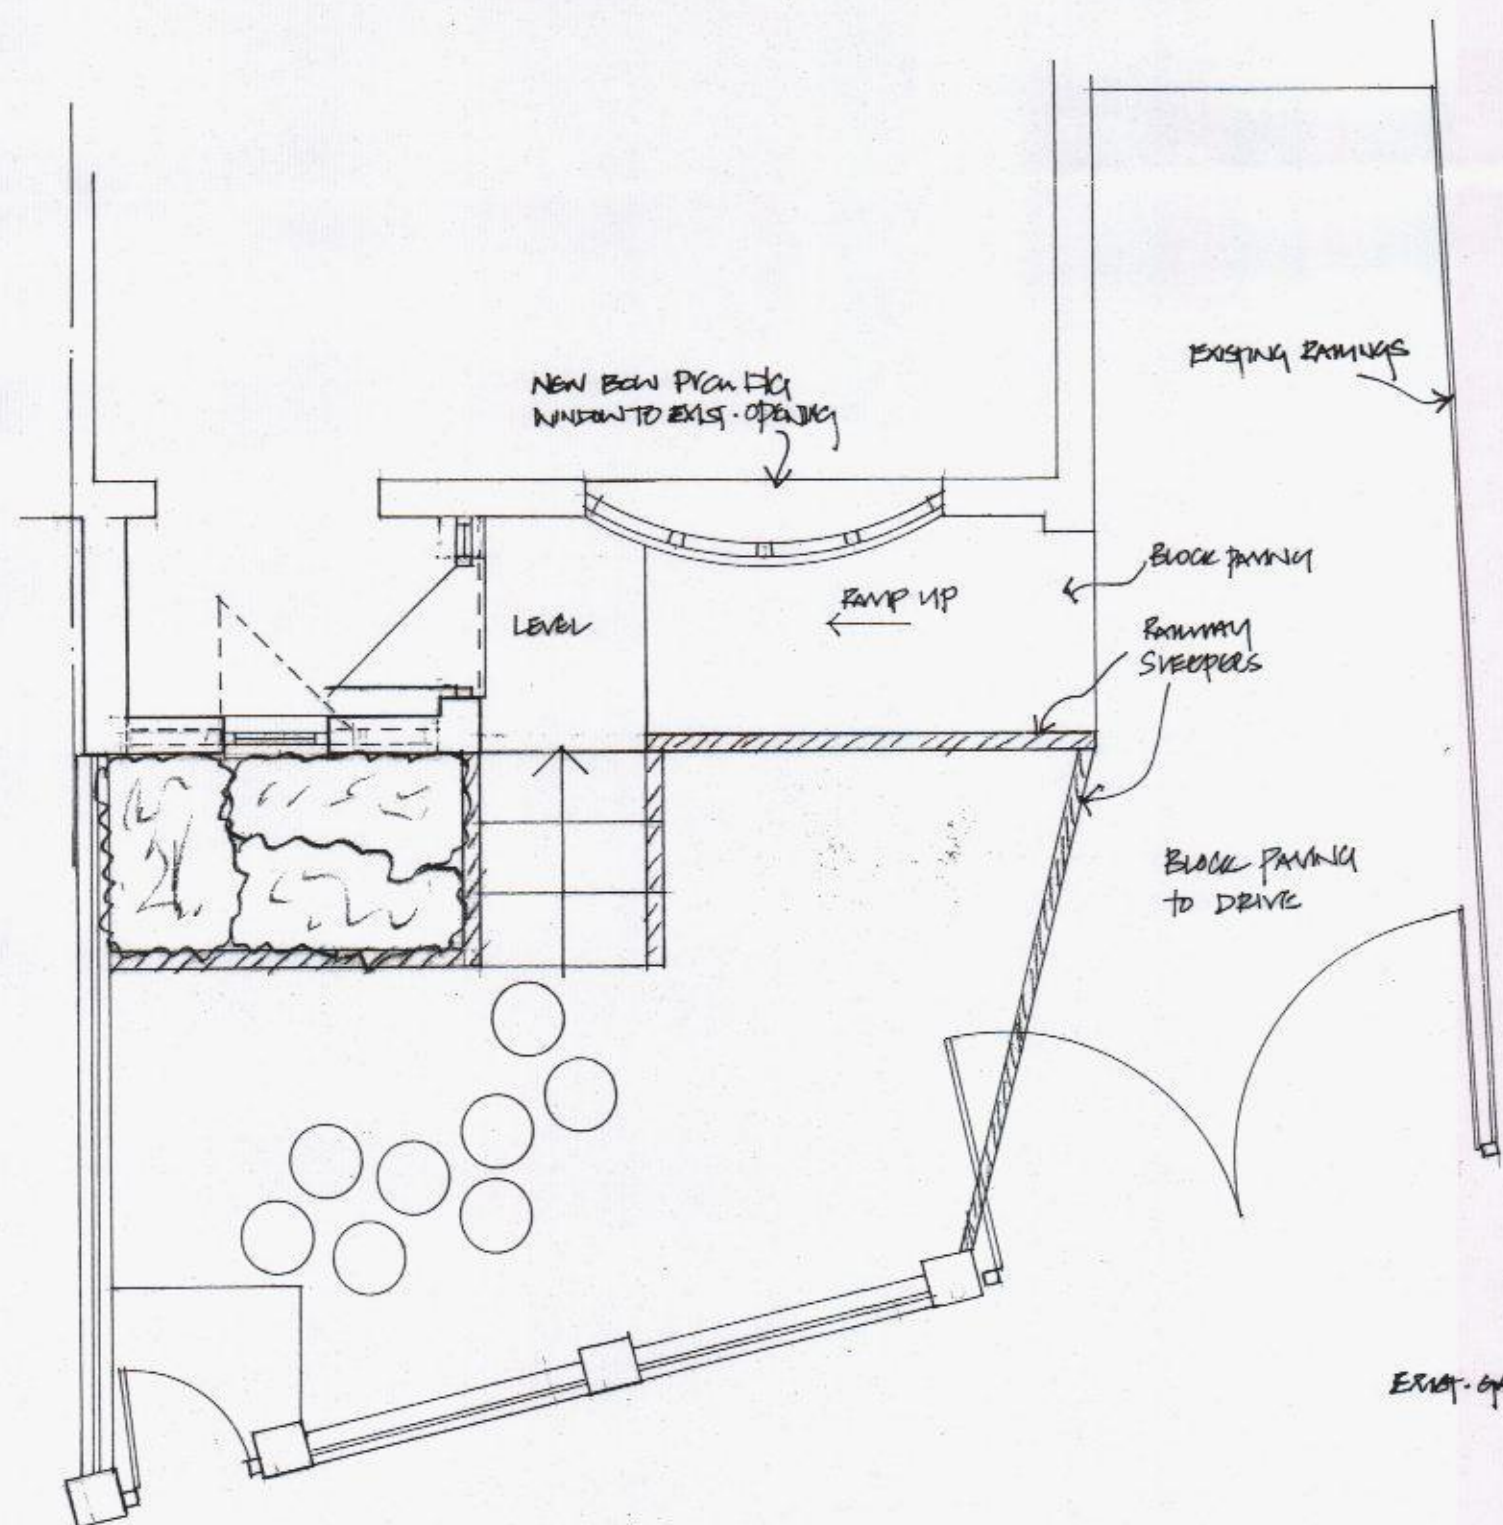

FLOOR PLAN

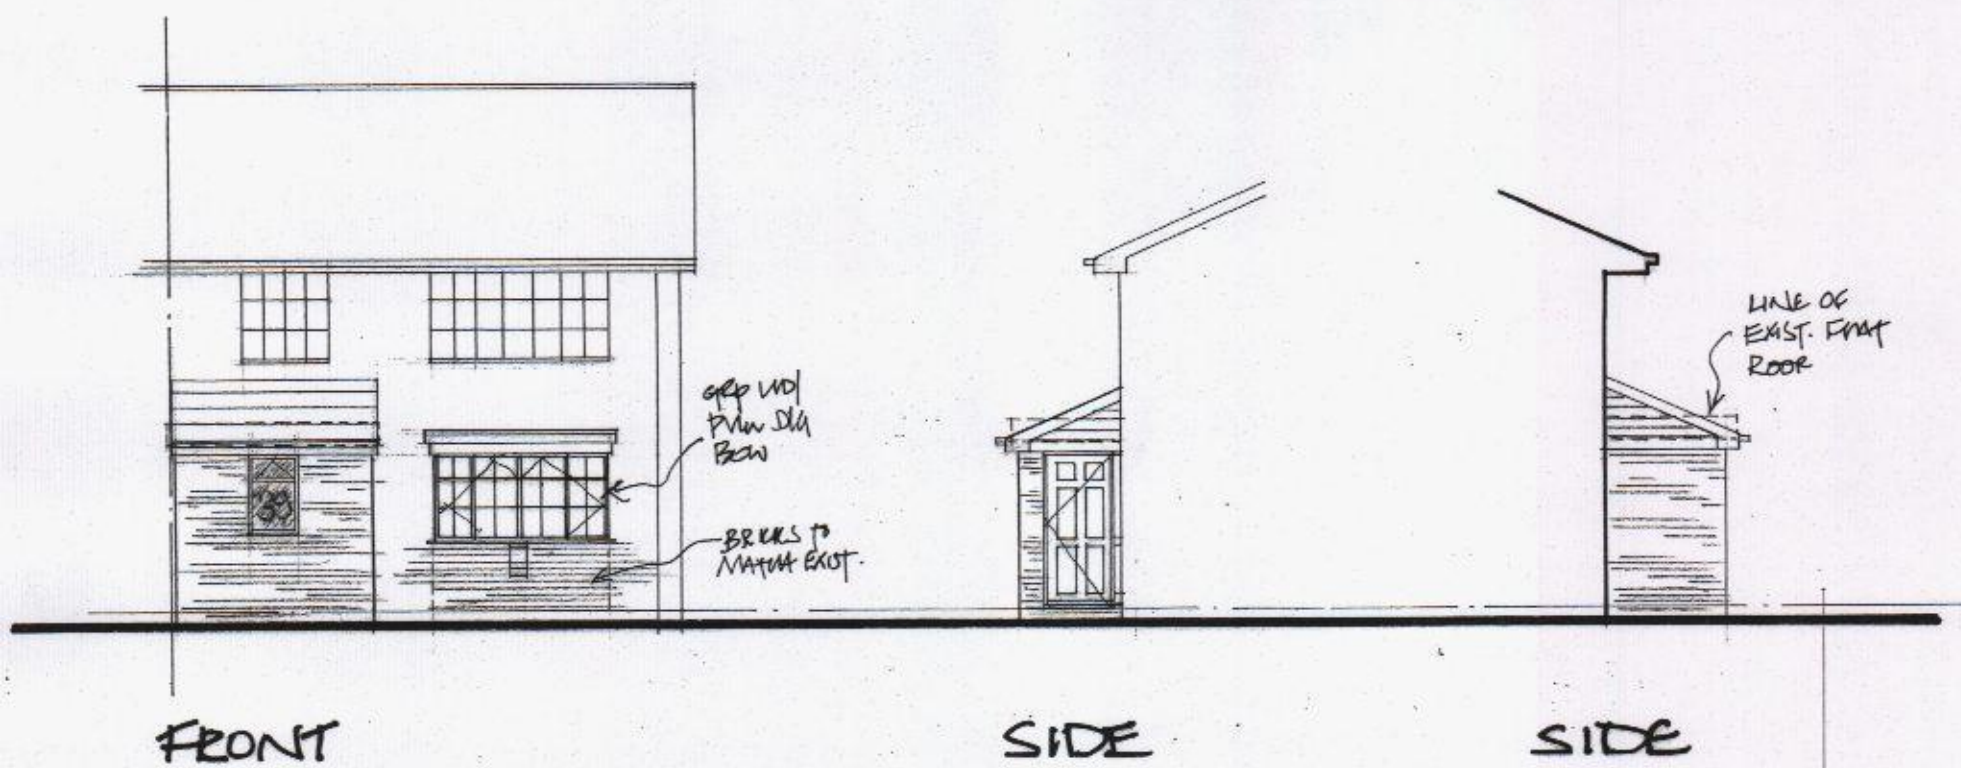

WALL ELEVATION

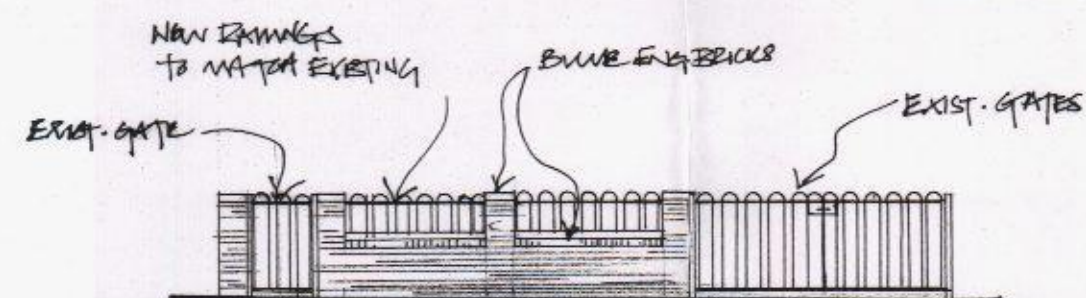

LOCATION PLAN
Scale 1:1250
AS L/C 1/1000/4832/6

Derek Treagus Associates Architectural Services No3-The Townhouse, 20 Nelson Road, Southsea, Hampshire PO5 2AS Tel: 07956 624094 Email: derek.treagus@ntlworld.com	
Project	ALTERATIONS TO 39 OAKSHOTT DRIVE, HAVANT.
Client	Mr & Mrs J Bond
Subject	Planning Drawing
Date: Aug 2014	Scale: 1:1001:50 @ A2
Rev:	Drg. No. 14/ 332/01
- Copyright reserved. - All dimensions are to be site confirmed and should not be scaled unless for Planning purposes. - Verify all queries with the office.	