



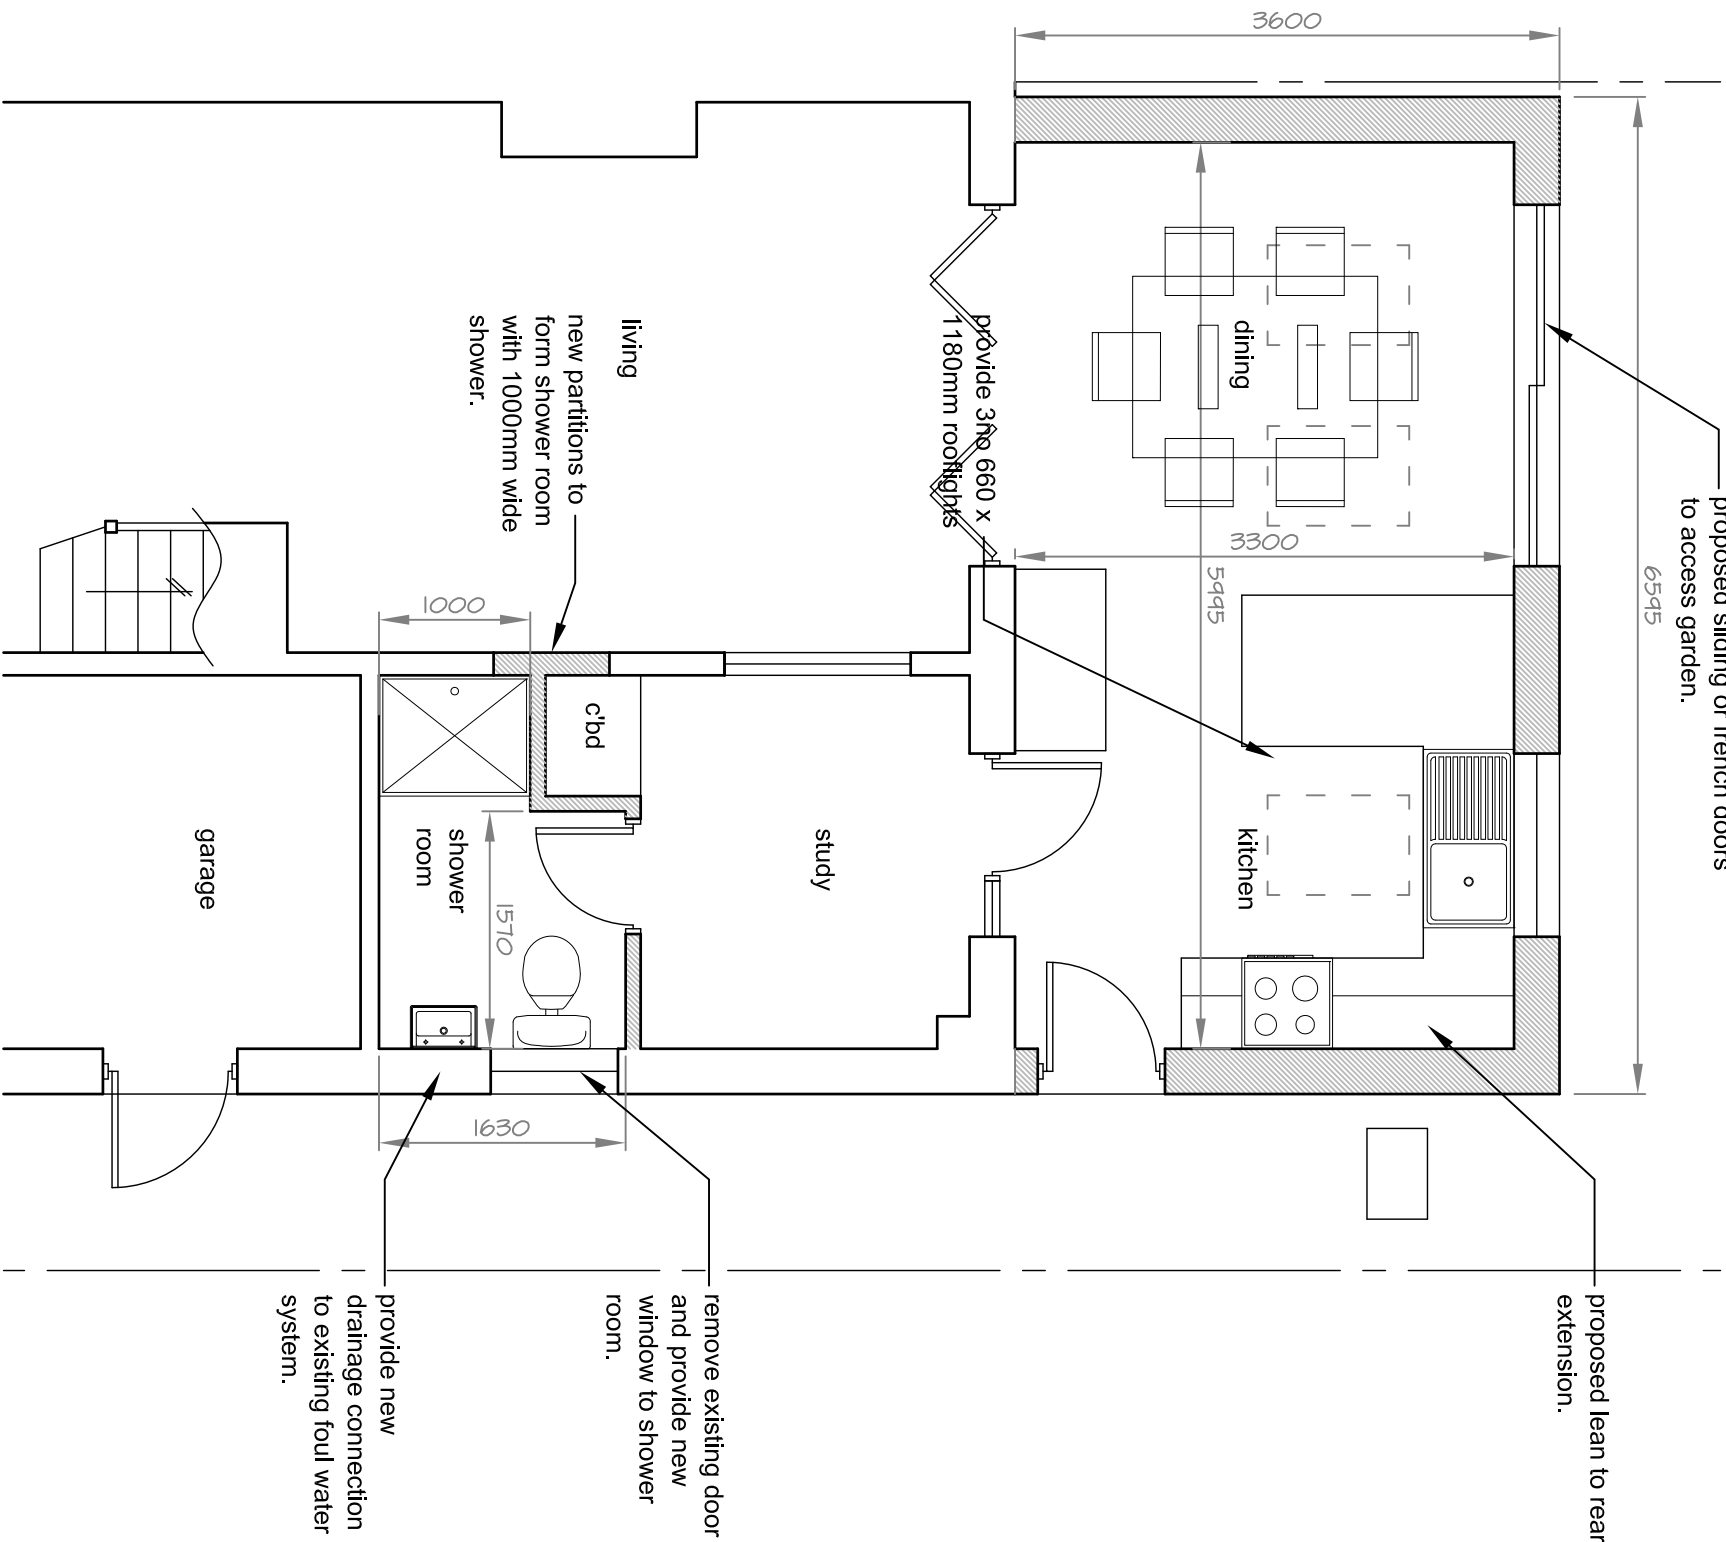

PROPOSED GROUND
FLOOR PLAN
SCALE 1:50

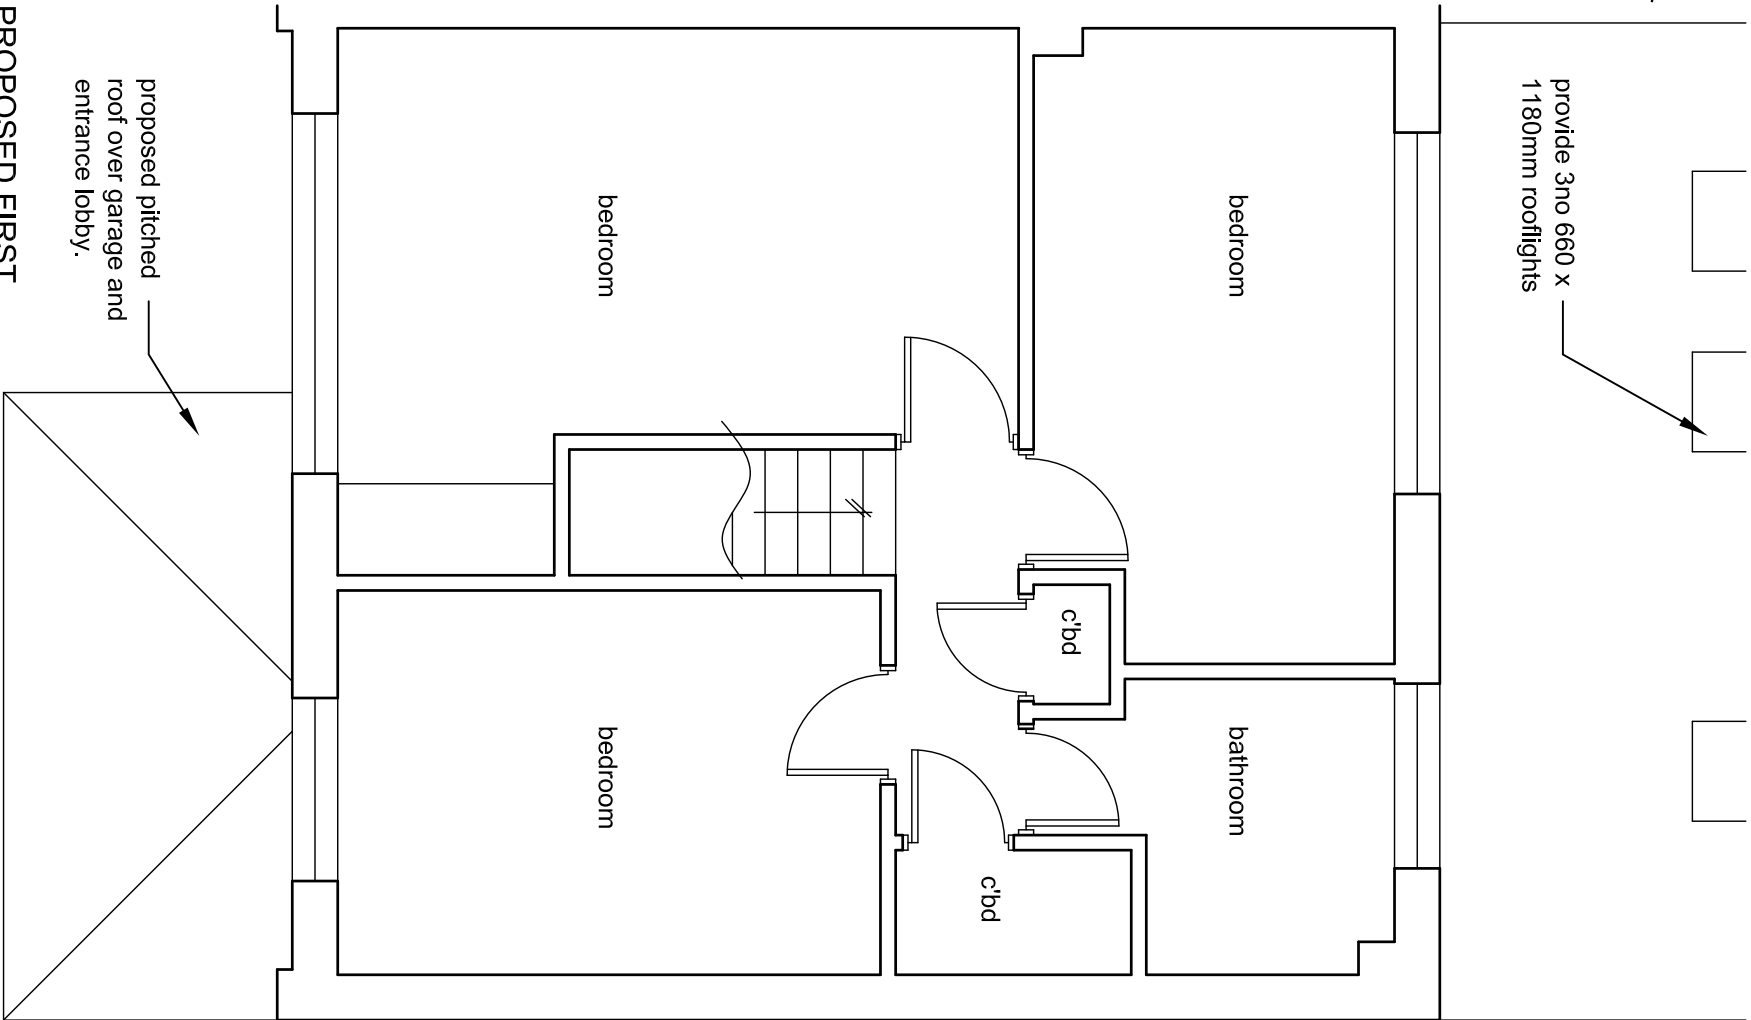

PROPOSED FIRST
FLOOR PLAN
SCALE 1:50

Note:
Do not Scale from this Drawing (except for planning approval).
All dimensions are in millimetres and to be checked on site.
All Dimensions relating to subcontractors or suppliers work must be checked and agreed between the main contractor and the sub-contractors and suppliers.

DRAWING TITLE

PLANNING APPLICATION -
PROPOSED FLOOR PLANS

DATE

Jan 2014

SCALE

1:50 @ A3

Rev

-

DRN

gp

CHK

-

Drawing Ref

13055 PL100

CLIENT

Mr & Mrs Treagust, 4 Tavistock Gardens, Warlington, Hants, PO9 2TL.

Gavin Page BA(hons)
tel. 07747 011252
email. gavin.page77@gmail.com

grp architectural design