



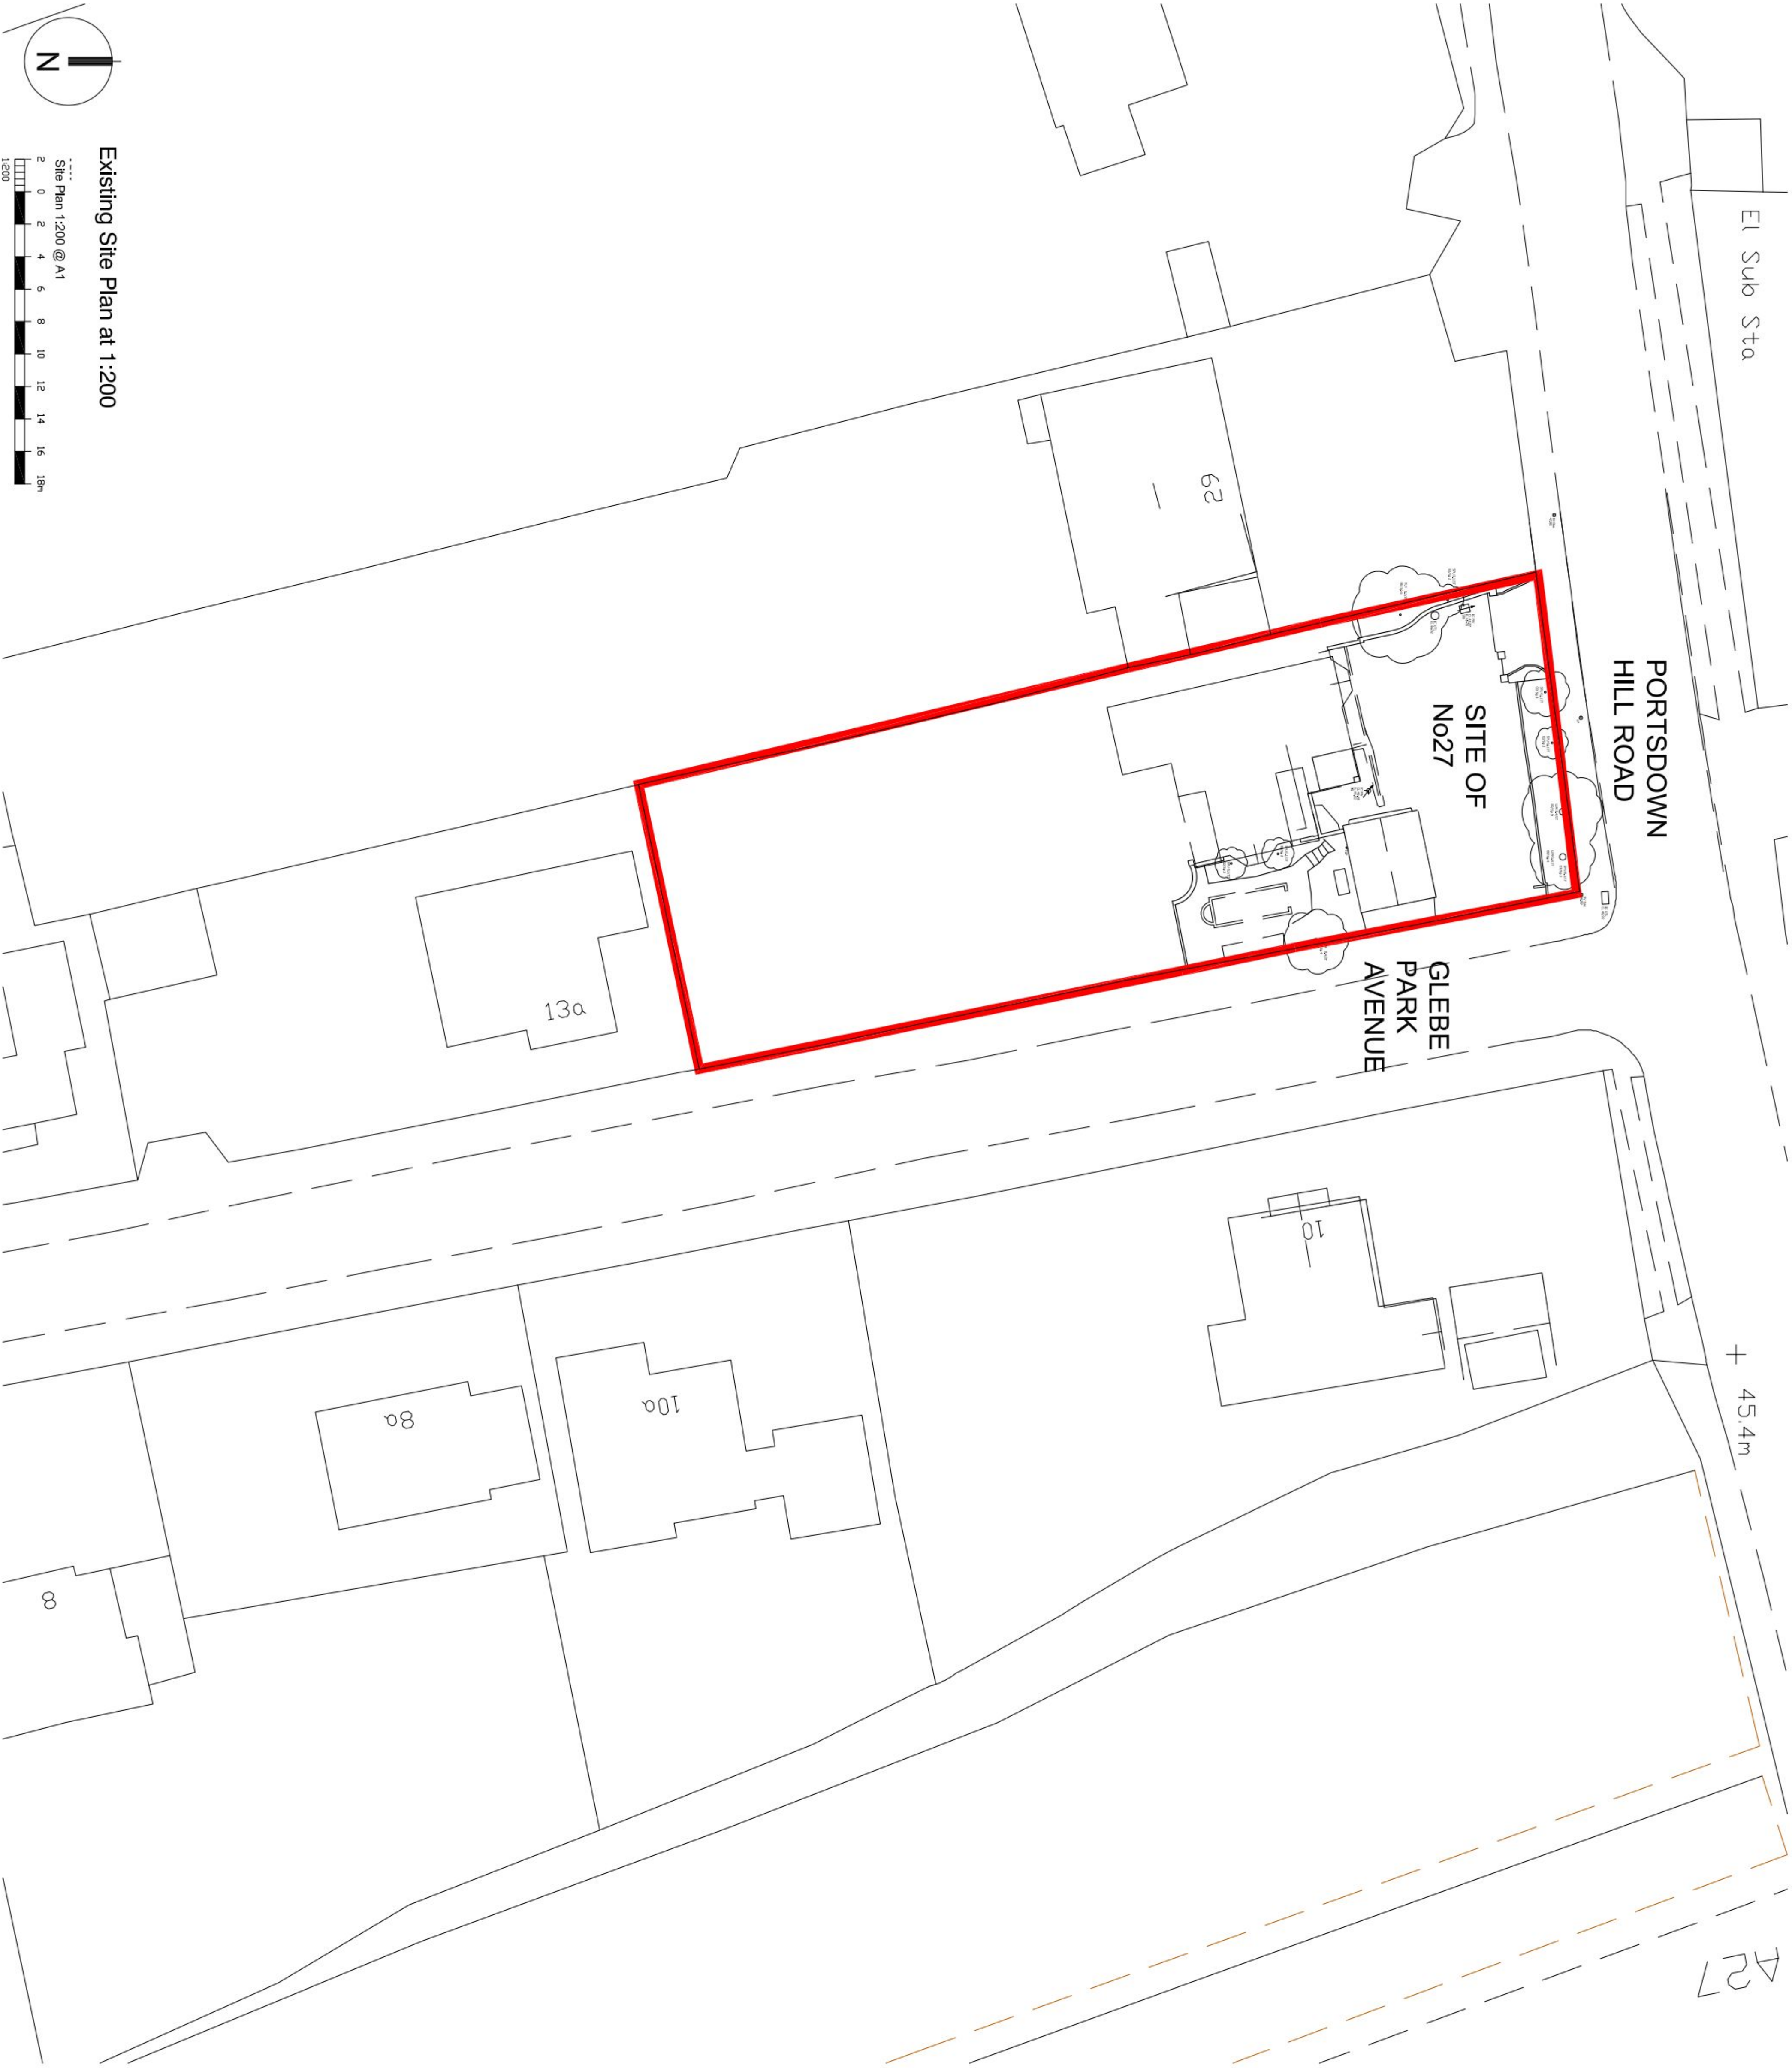

Existing Site Plan at 1:200

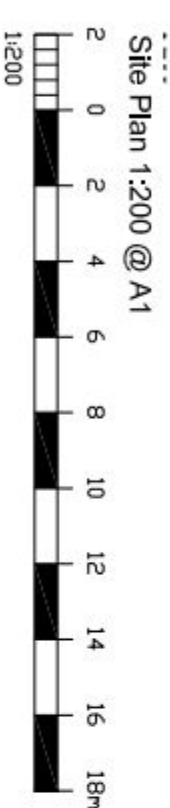


Ordnance Survey (c) Crown Copyright 2013. All rights reserved. Licence number 100020449

NOTES:
Dimensions to be checked on site before commencing work. Any discrepancies must be reported to the architect immediately.
Do not scale from these drawings except for planning purposes.
Use figured dimensions only.
Where applicable this drawing is to be read in conjunction with other consultants' drawings.
All drawings to be read in conjunction with specification and all other drawings including structural engineer and mechanical and electrical drawings / specification



Survey Location Plan at 1:1250

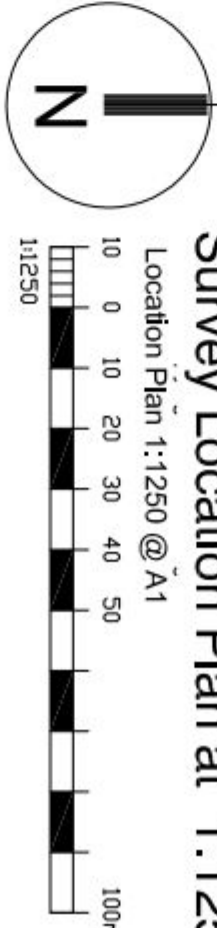

REV	DATE	AMENDMENT	K/L	DRAWN
A	13.02.14	Boundary Revised	K/L	

hd
architects
Hejner Davies Architects Ltd
Emmott, PO10 7BT
01243 370 715
mail@hdaarchitects.co.uk
www.hdaarchitects.co.uk

CLIENT
Mr & Mrs Lamondys

PROJECT
House number 27 at Portdown Hill Road
Havant
PO9 3JU

DRAWING
Planning Drawings
Location Plans

SCALE
As Noted

DATE	February 2014	DRAWN	K/L
DRAWING NUMBER	13-188-01	REVISION	A