



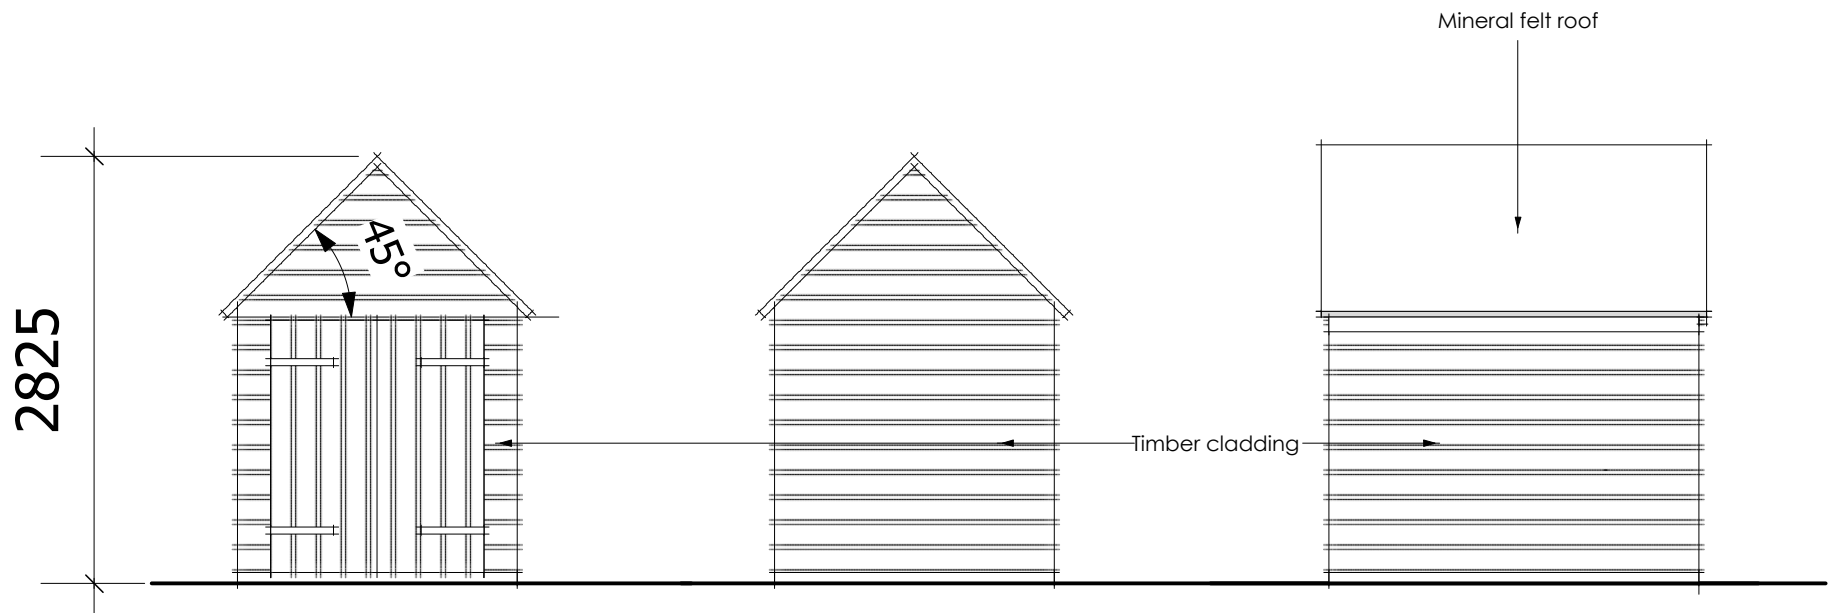


Front Elevation

Rear Elevation

Side Elevation (both)

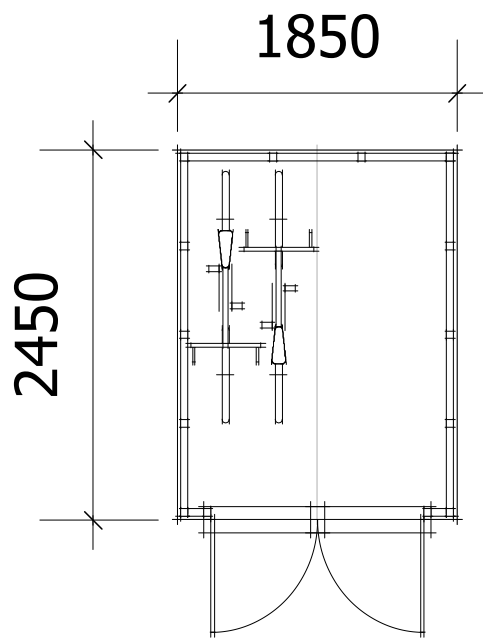

Floor Plan

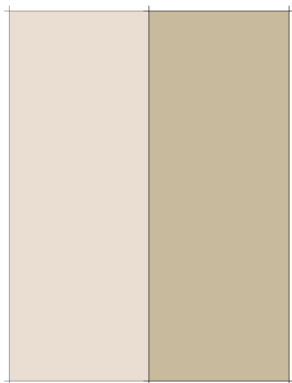

Roof Plan



Grosvenor Court, Winchester Road, Ampfield, Winchester, Hants.SO51 9BD
Tel: 01794 368698 Fax: 01794 368 637
12 West Mills Yard, Kennet Road, Newbury, Berkshire. RG14 5LP
Tel: 01635 40184

www.pvprojects.com

No.	Description	Date

Bellway Homes Ltd Hayling Island Land North of Goldring Close	Typical Shed	
	Project number	1543
	Date	April '14
	Drawn by	PV
	Checked by	PV
	Scale	1 : 50
	P-SHE-01	