



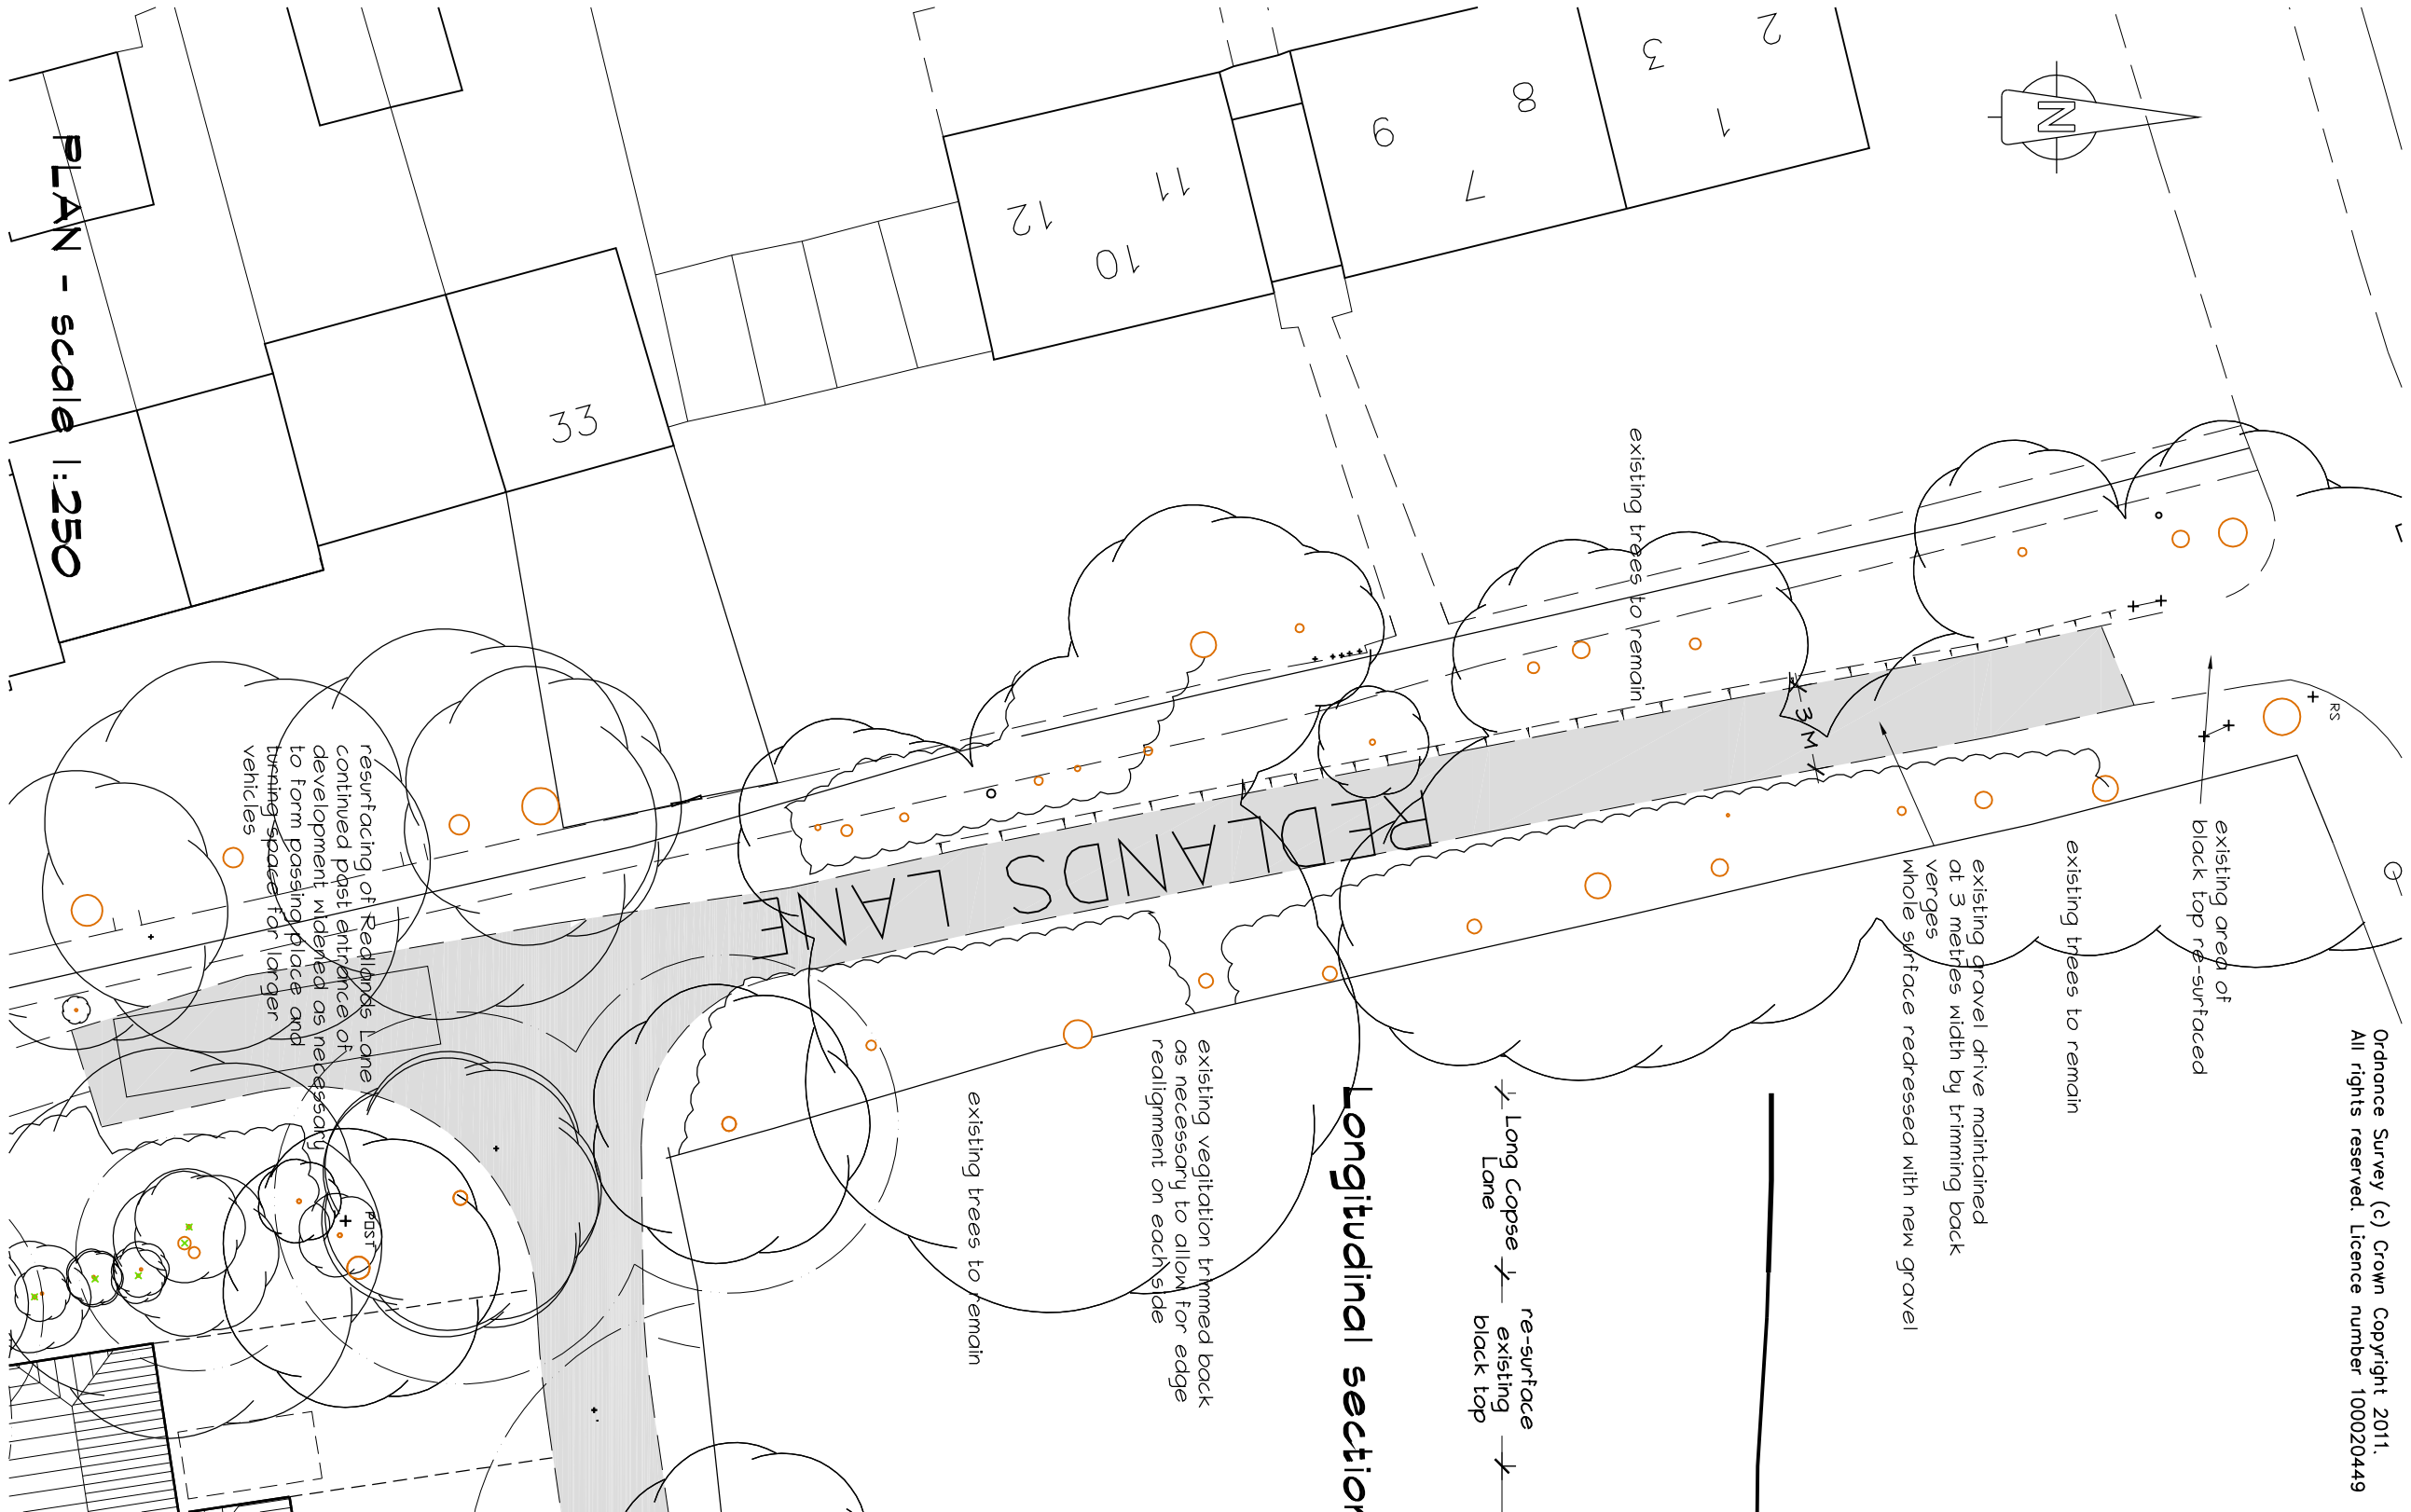

Longitudinal section through Redlands Lane - scale 1:250

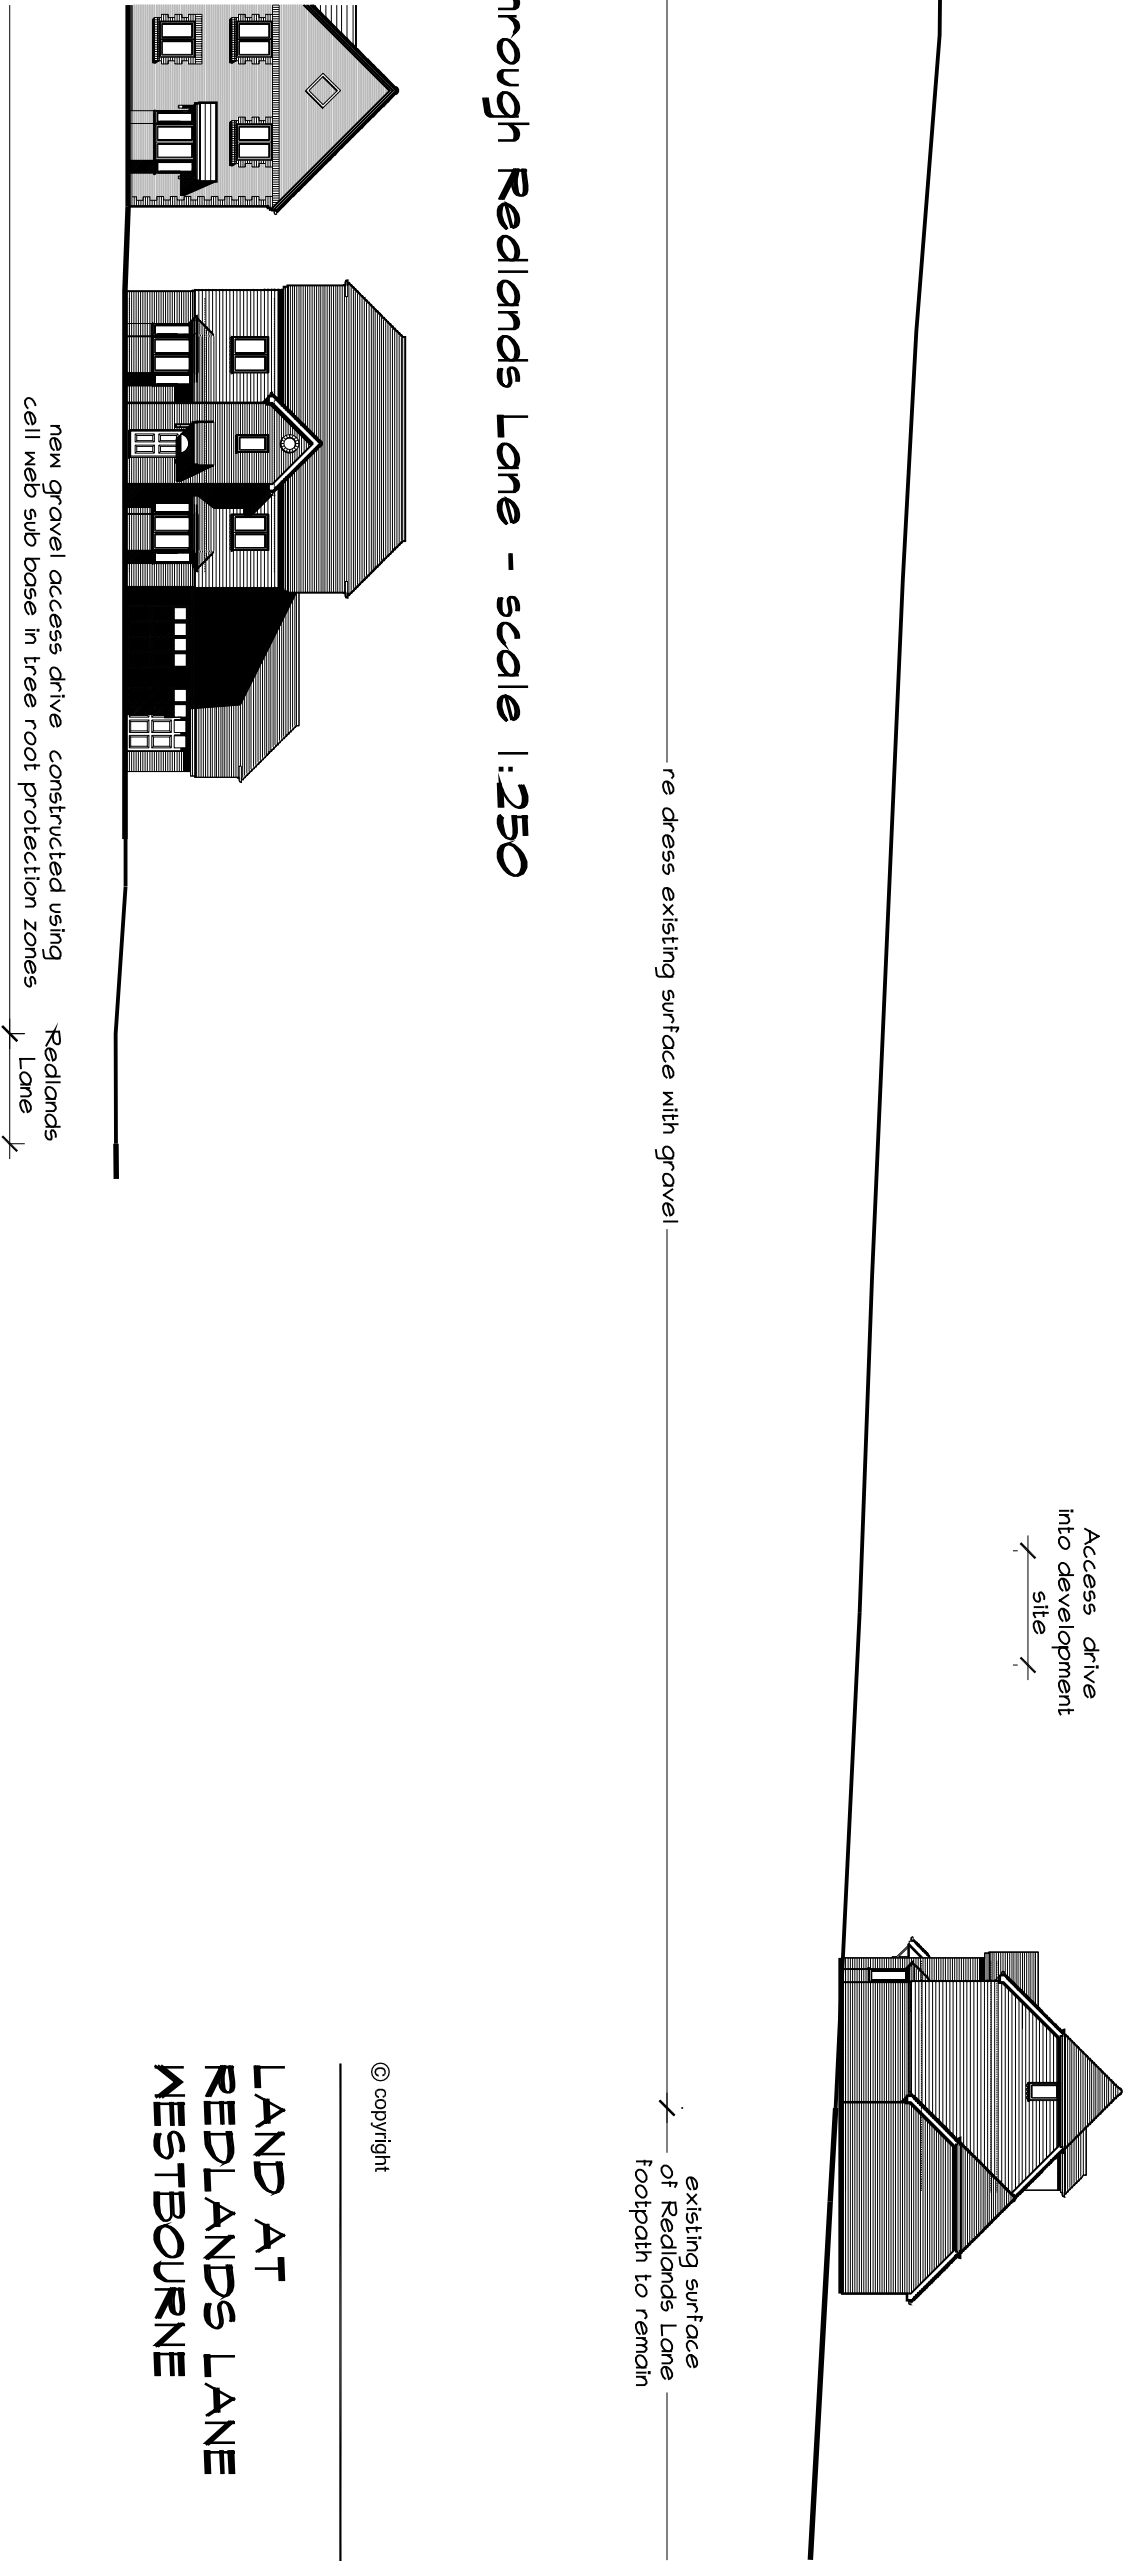

Longitudinal section through part of access drive within development site - scale 1:250

existing overgrown verges cut back to enable width of Redlands Lane to be maintained at 3 metres and surface redressed with gravel

adjusted width of Redlands Lane to maintain a constant width of 3 metres

NOTE
any areas outside the perimeter of the existing gravel surface to be made up with a suitable depth of sub-base material before surfacing with gravel

Cross section through Redlands Lane - scale 1:50

This drawing has been produced as faithfully as possible to the scales indicated. However, as this is an existing building all existing features that could affect the work should be verified on site before work commences

revisions	date
A	junction of site access way and Redlands Lane adjusted to clear trunk of tree T2 19/03/2014

© copyright

LAND AT
REDLANDS LANE
WESTBOURNE

Details of Redlands
Lane Access

Site plan & sections

scale 1:250 & 1:50 @ A2
date February 2013
drawn by ocu

alan unsted MCIAT
Architectural Technologist
Building Design Consultant
Tel & Fax (0)1243 575334
Email: alan.unsted@btconnect.com

11036/P06A

'Traffica Cottage' Newells Lane West Ashling
Chichester West Sussex PO16 8DF

drawing no