



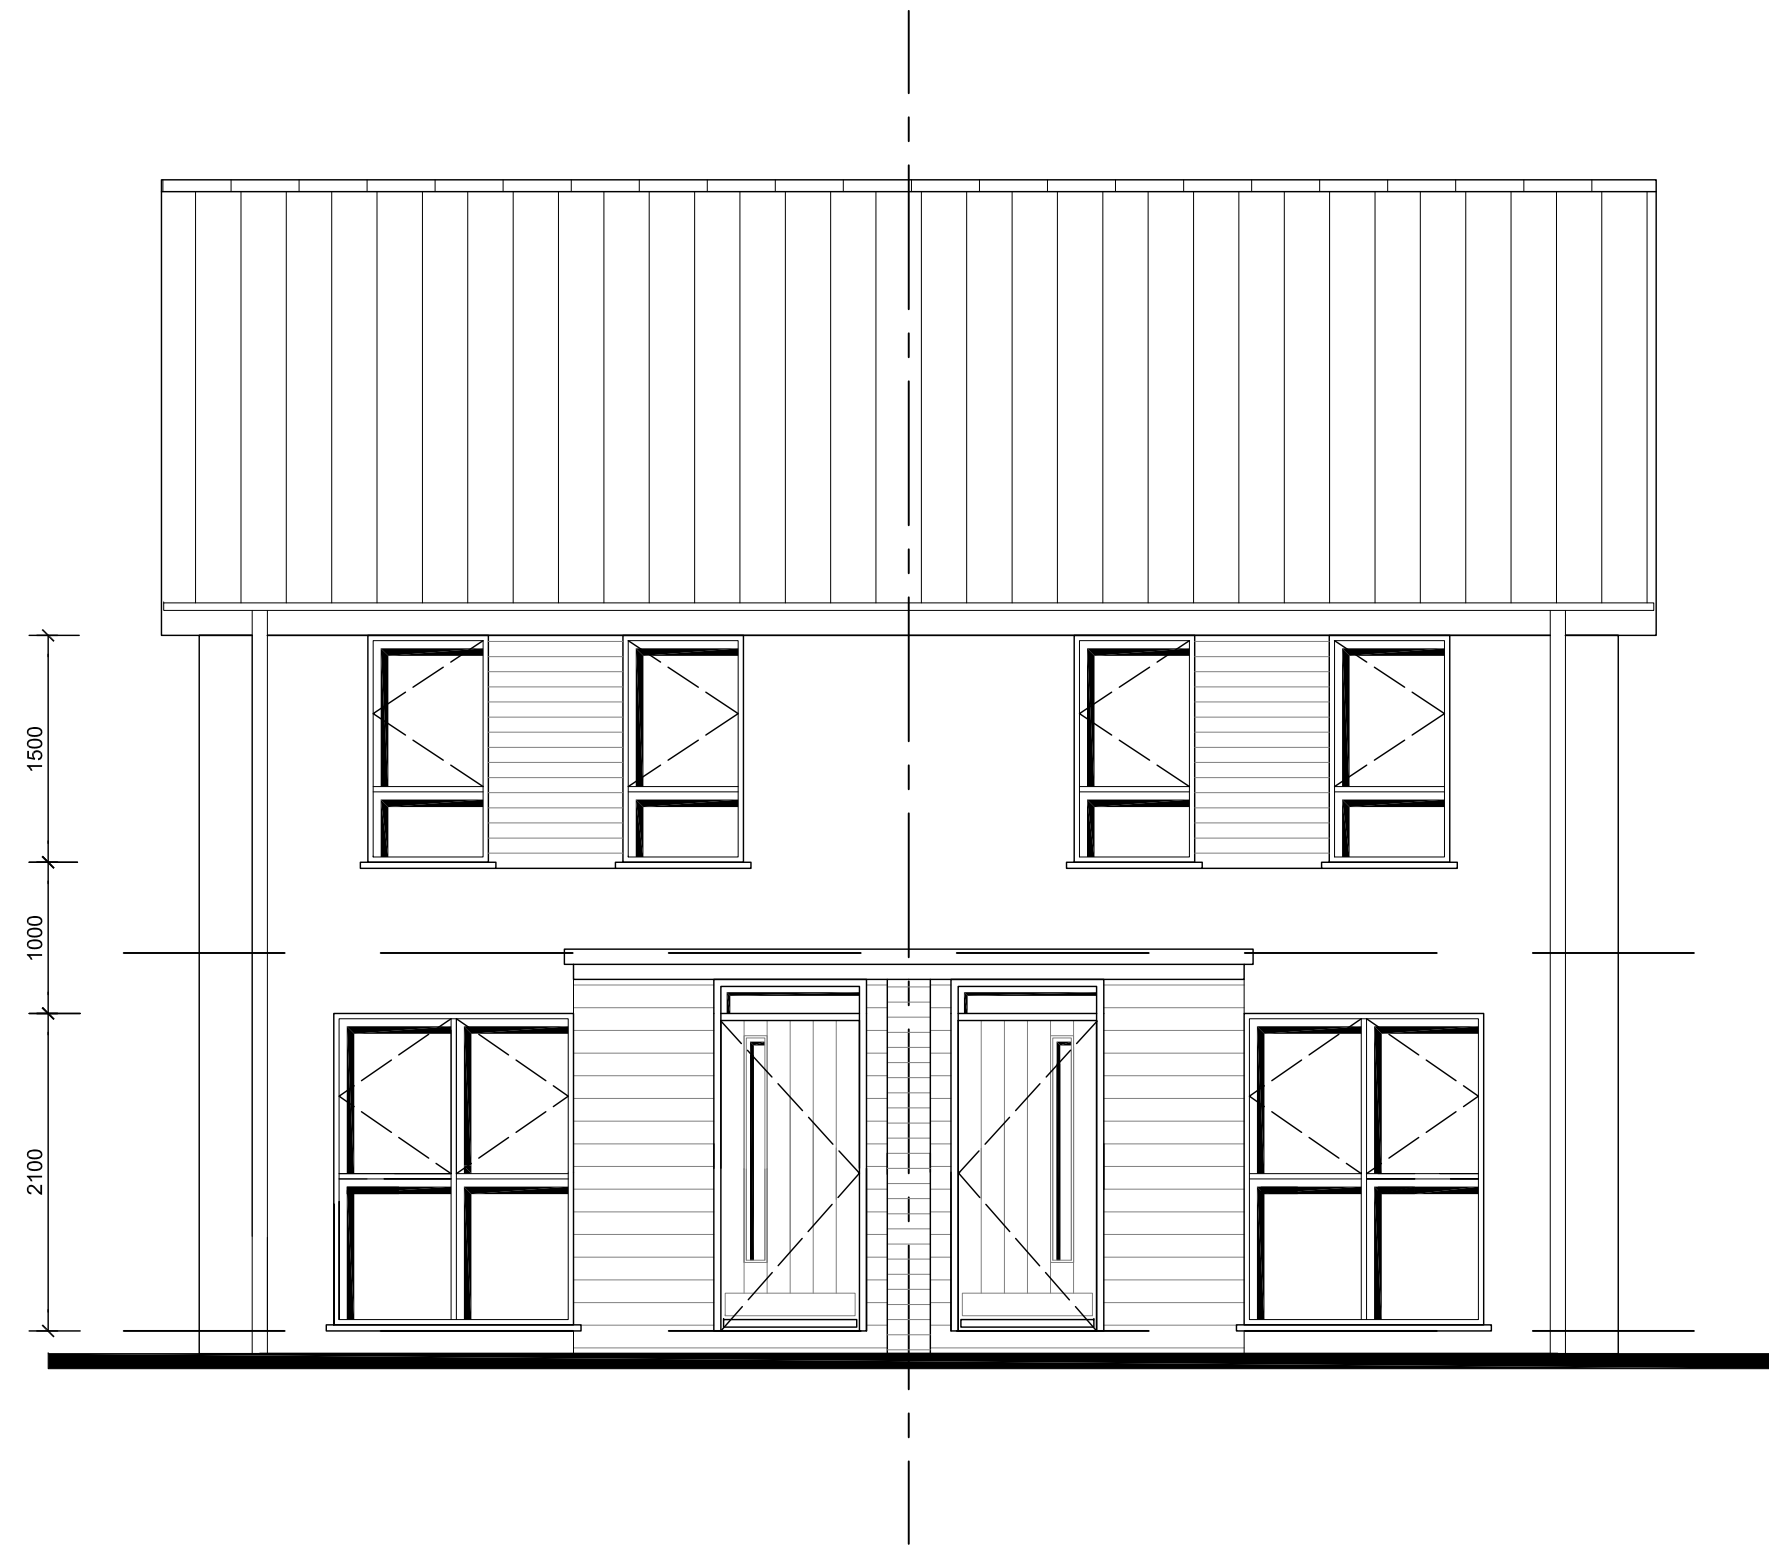


FRONT ELEVATION


- angular ridge tile
- concrete interlocking roof tiles
- upvc rainwater goods
- upvc eaves & verge
- artificial timber weatherboarding
- clay facing brickwork
- lead covered porch roof
- upvc windows
- timber door with fanlight

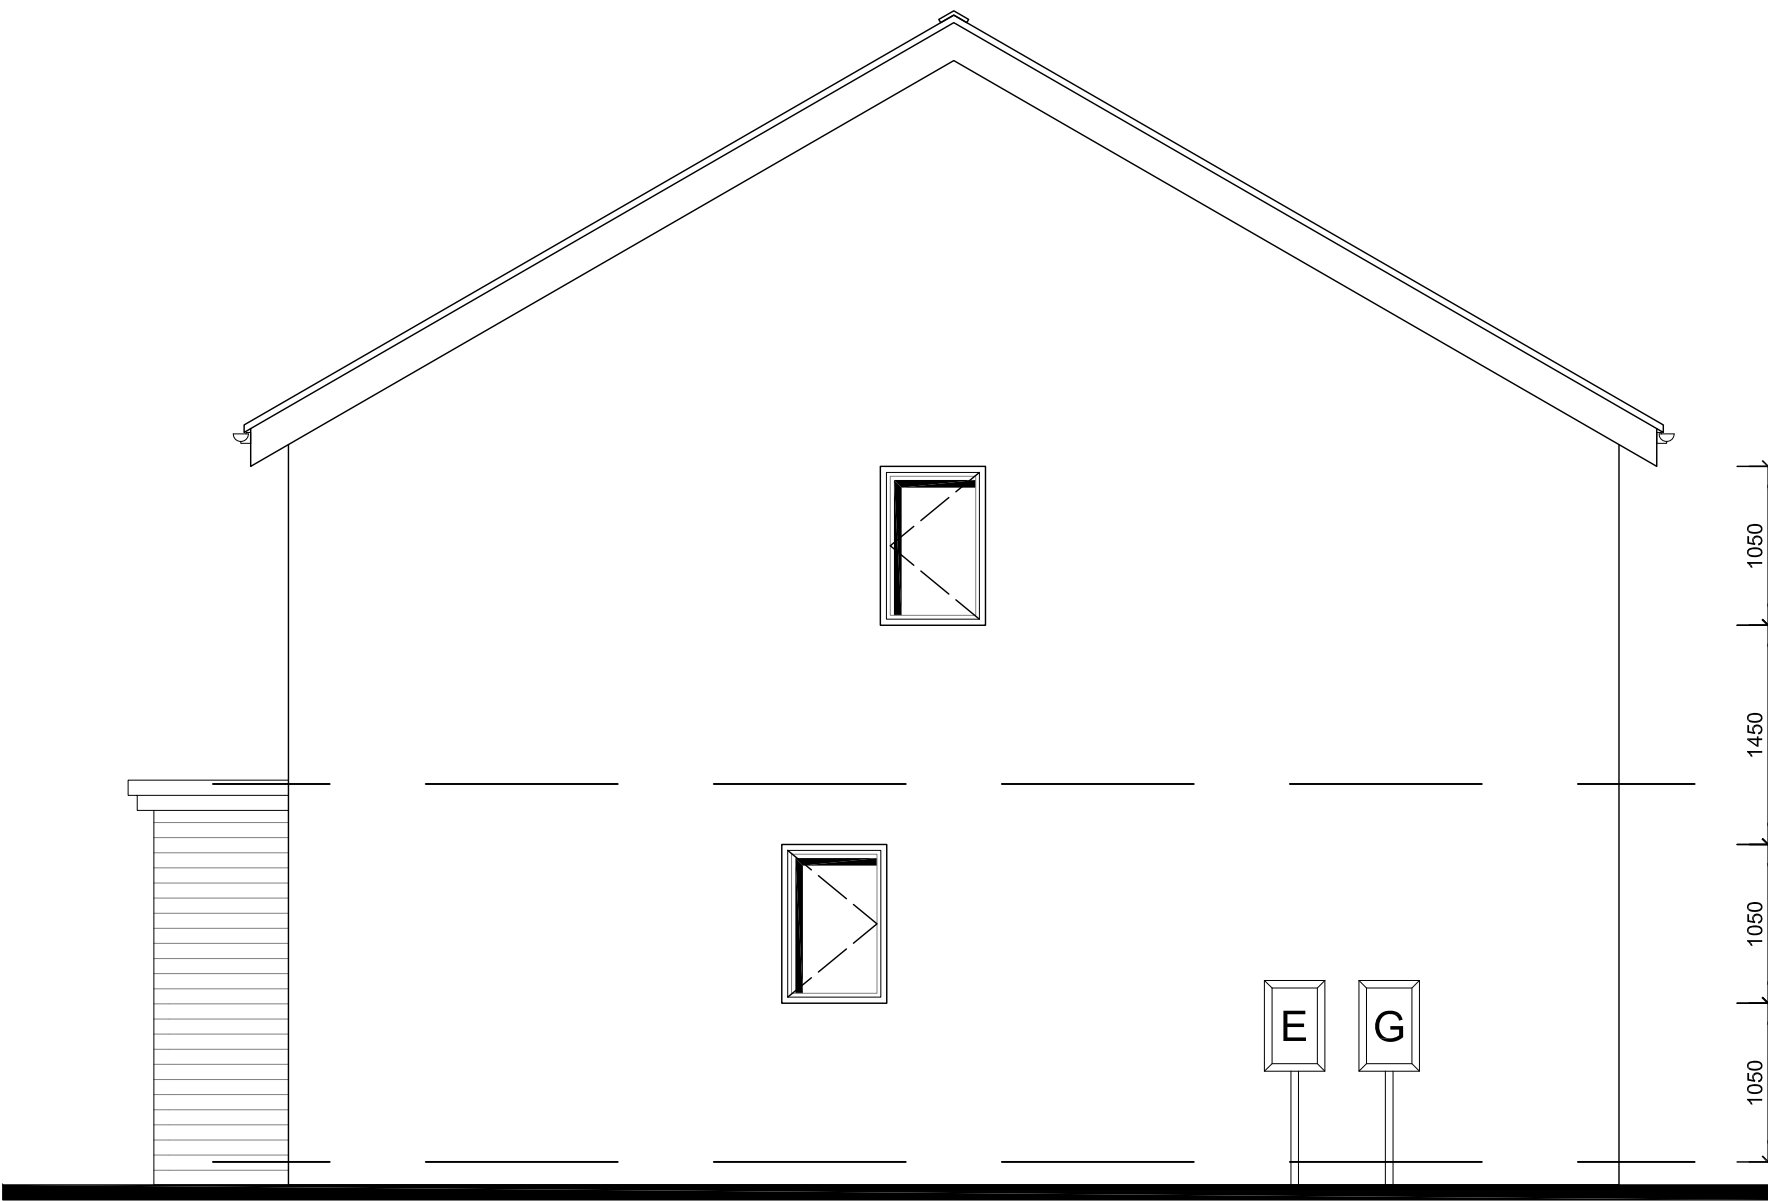


SIDE ELEVATION

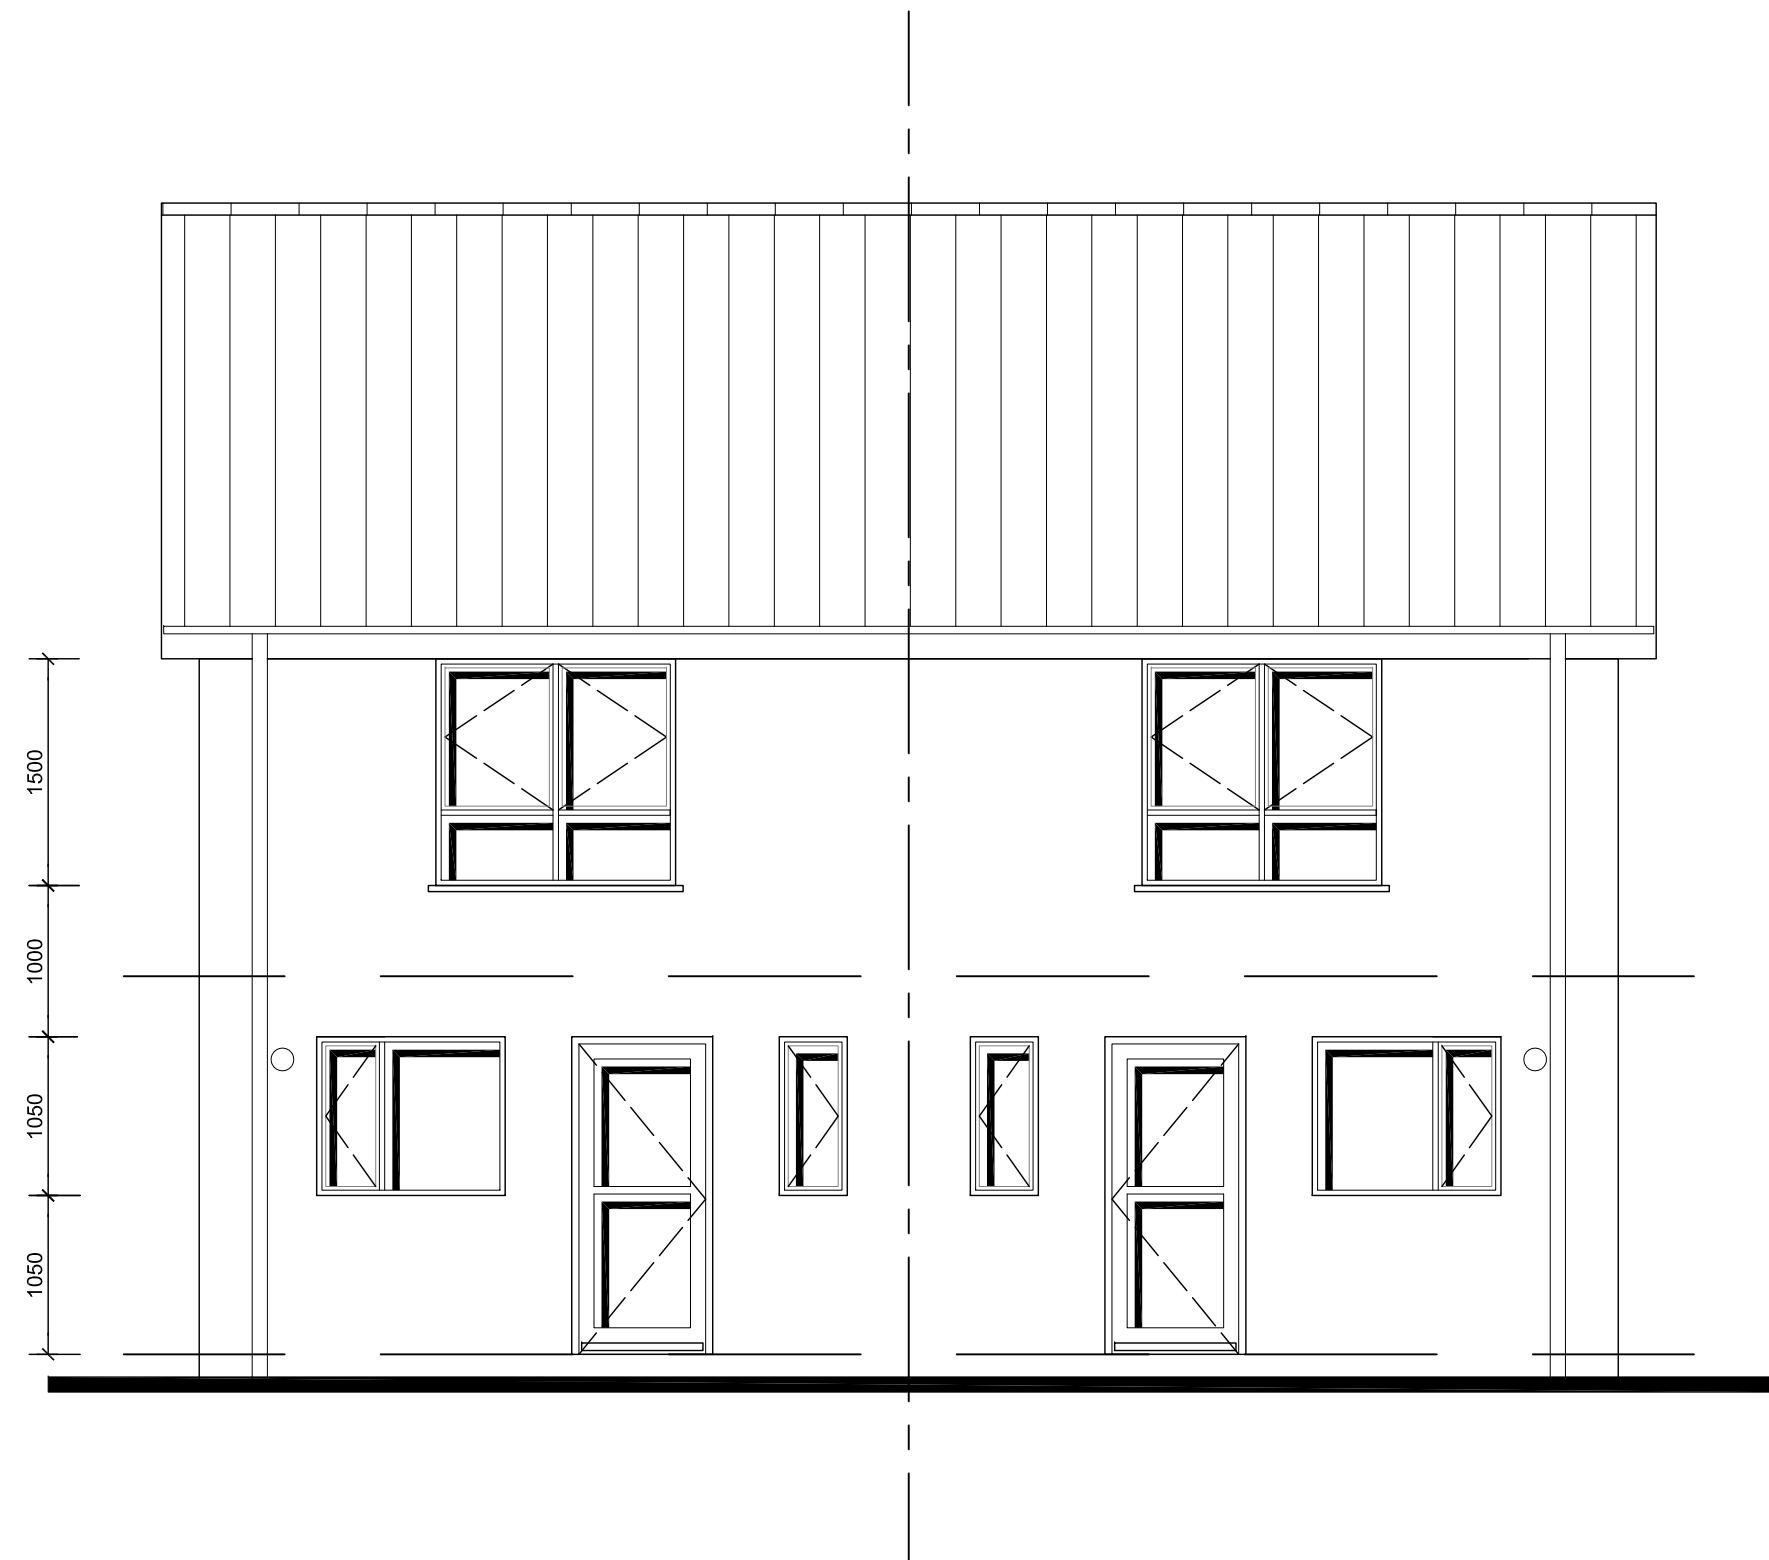

REAR ELEVATION

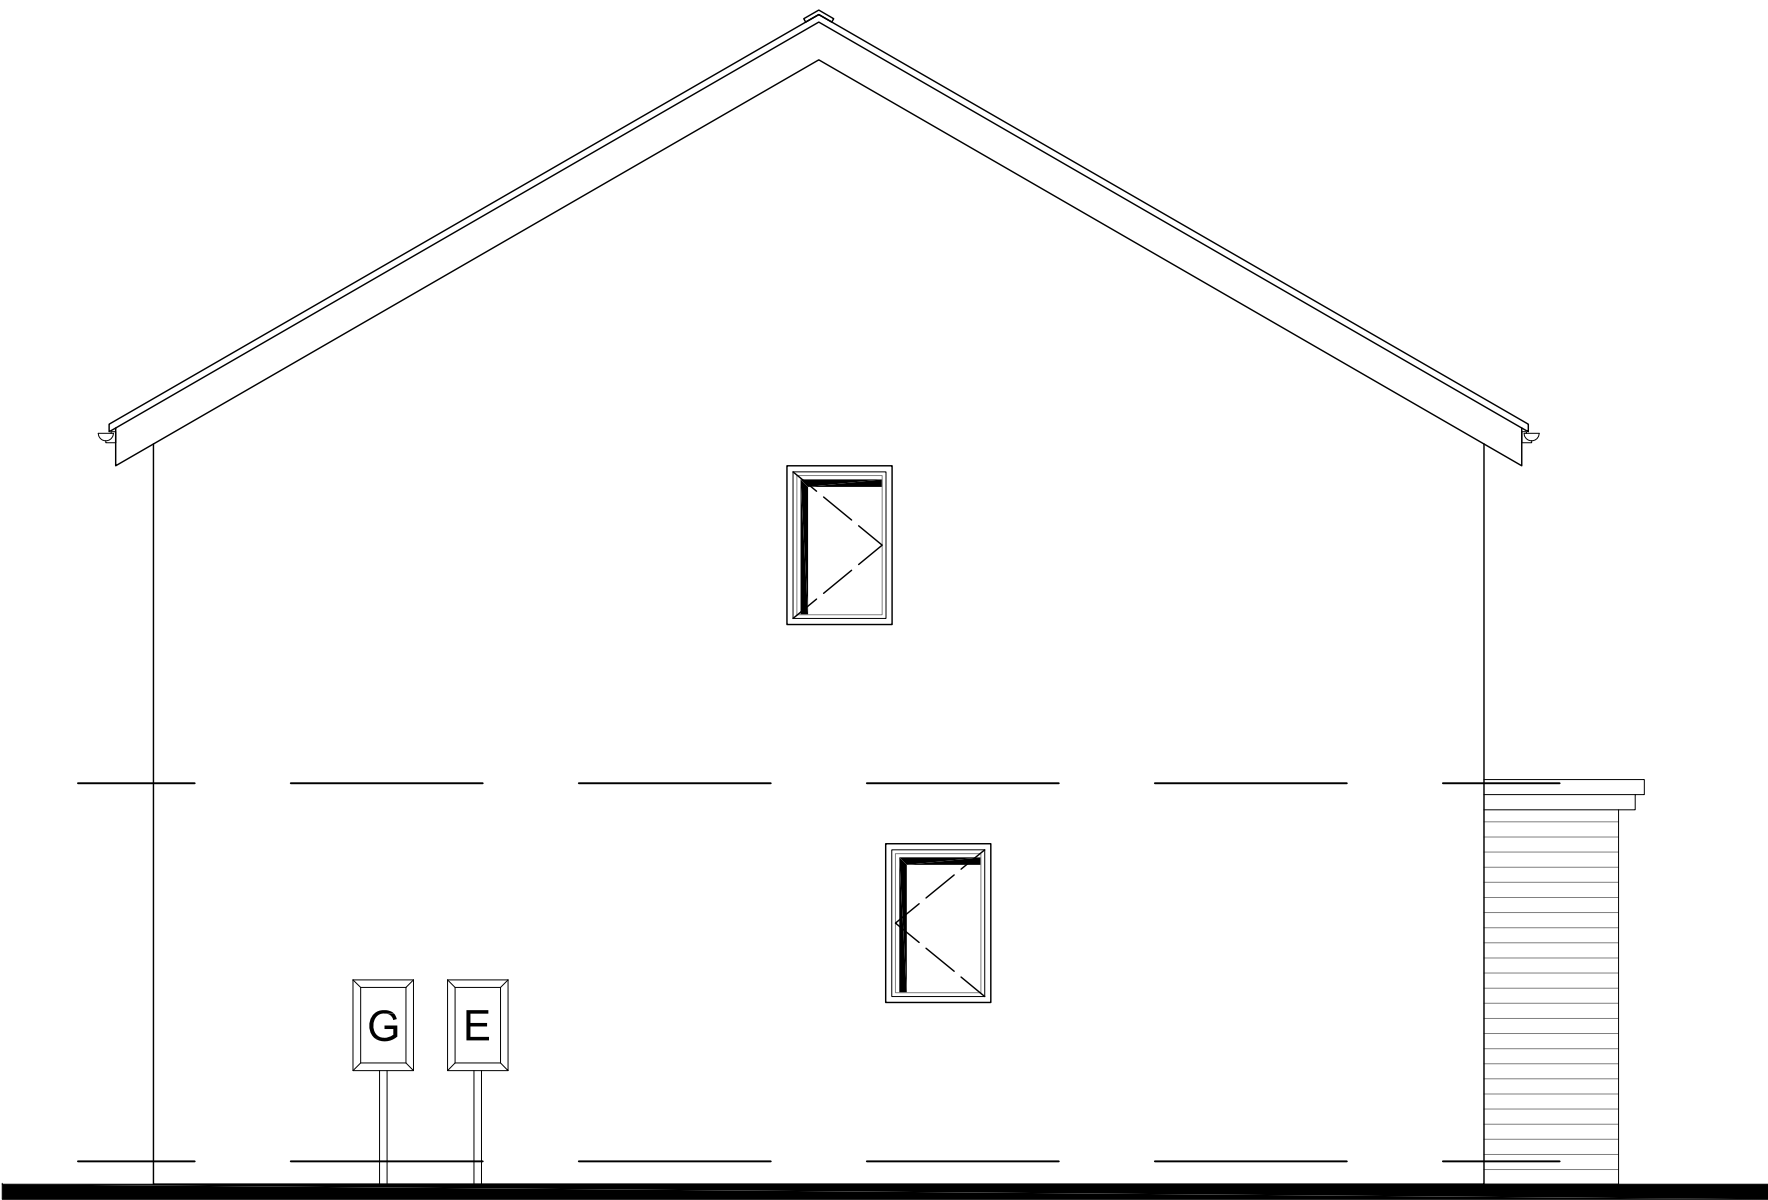

SIDE ELEVATION

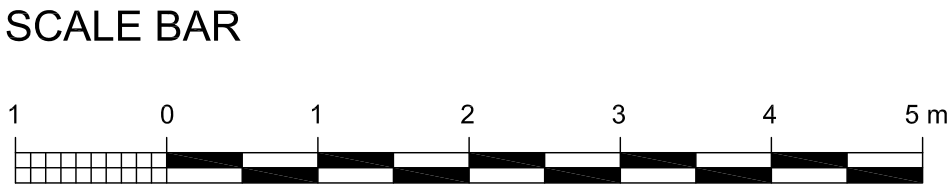

REVISION	DATE	COMMENTS	TITLE		AUTHOR / CHECKED	
			HOUSE SH17 (PORTSDOWN)			
			DETAIL			
			PLANNING 2 of 2			
			DATE	SCALE		
			FEB 2014	1:50 @ A1 1:100 @ A3		
			DRAWING No.	REV.	AUTHOR / CHECKED	
			10774 - P.01.43	-	AC/PF	
			DRAWING-STATUS	PLANNING		

LHC GROUP

www.lhc.net

EXETER

PLYMOUTH

SOUTHAMPTON

01392

01752

08450

444334

669368

714565

CONTRACTORS MUST CHECK ALL DIMENSIONS ON SITE. ONLY PLUMED DIMENSIONS ARE TO BE WORKED FROM. DISCREPANCIES MUST BE REPORTED TO THE ARCHITECT BEFORE PROCEEDING. © THIS DRAWING IS COPYRIGHT.