





West Elevation




North Elevation

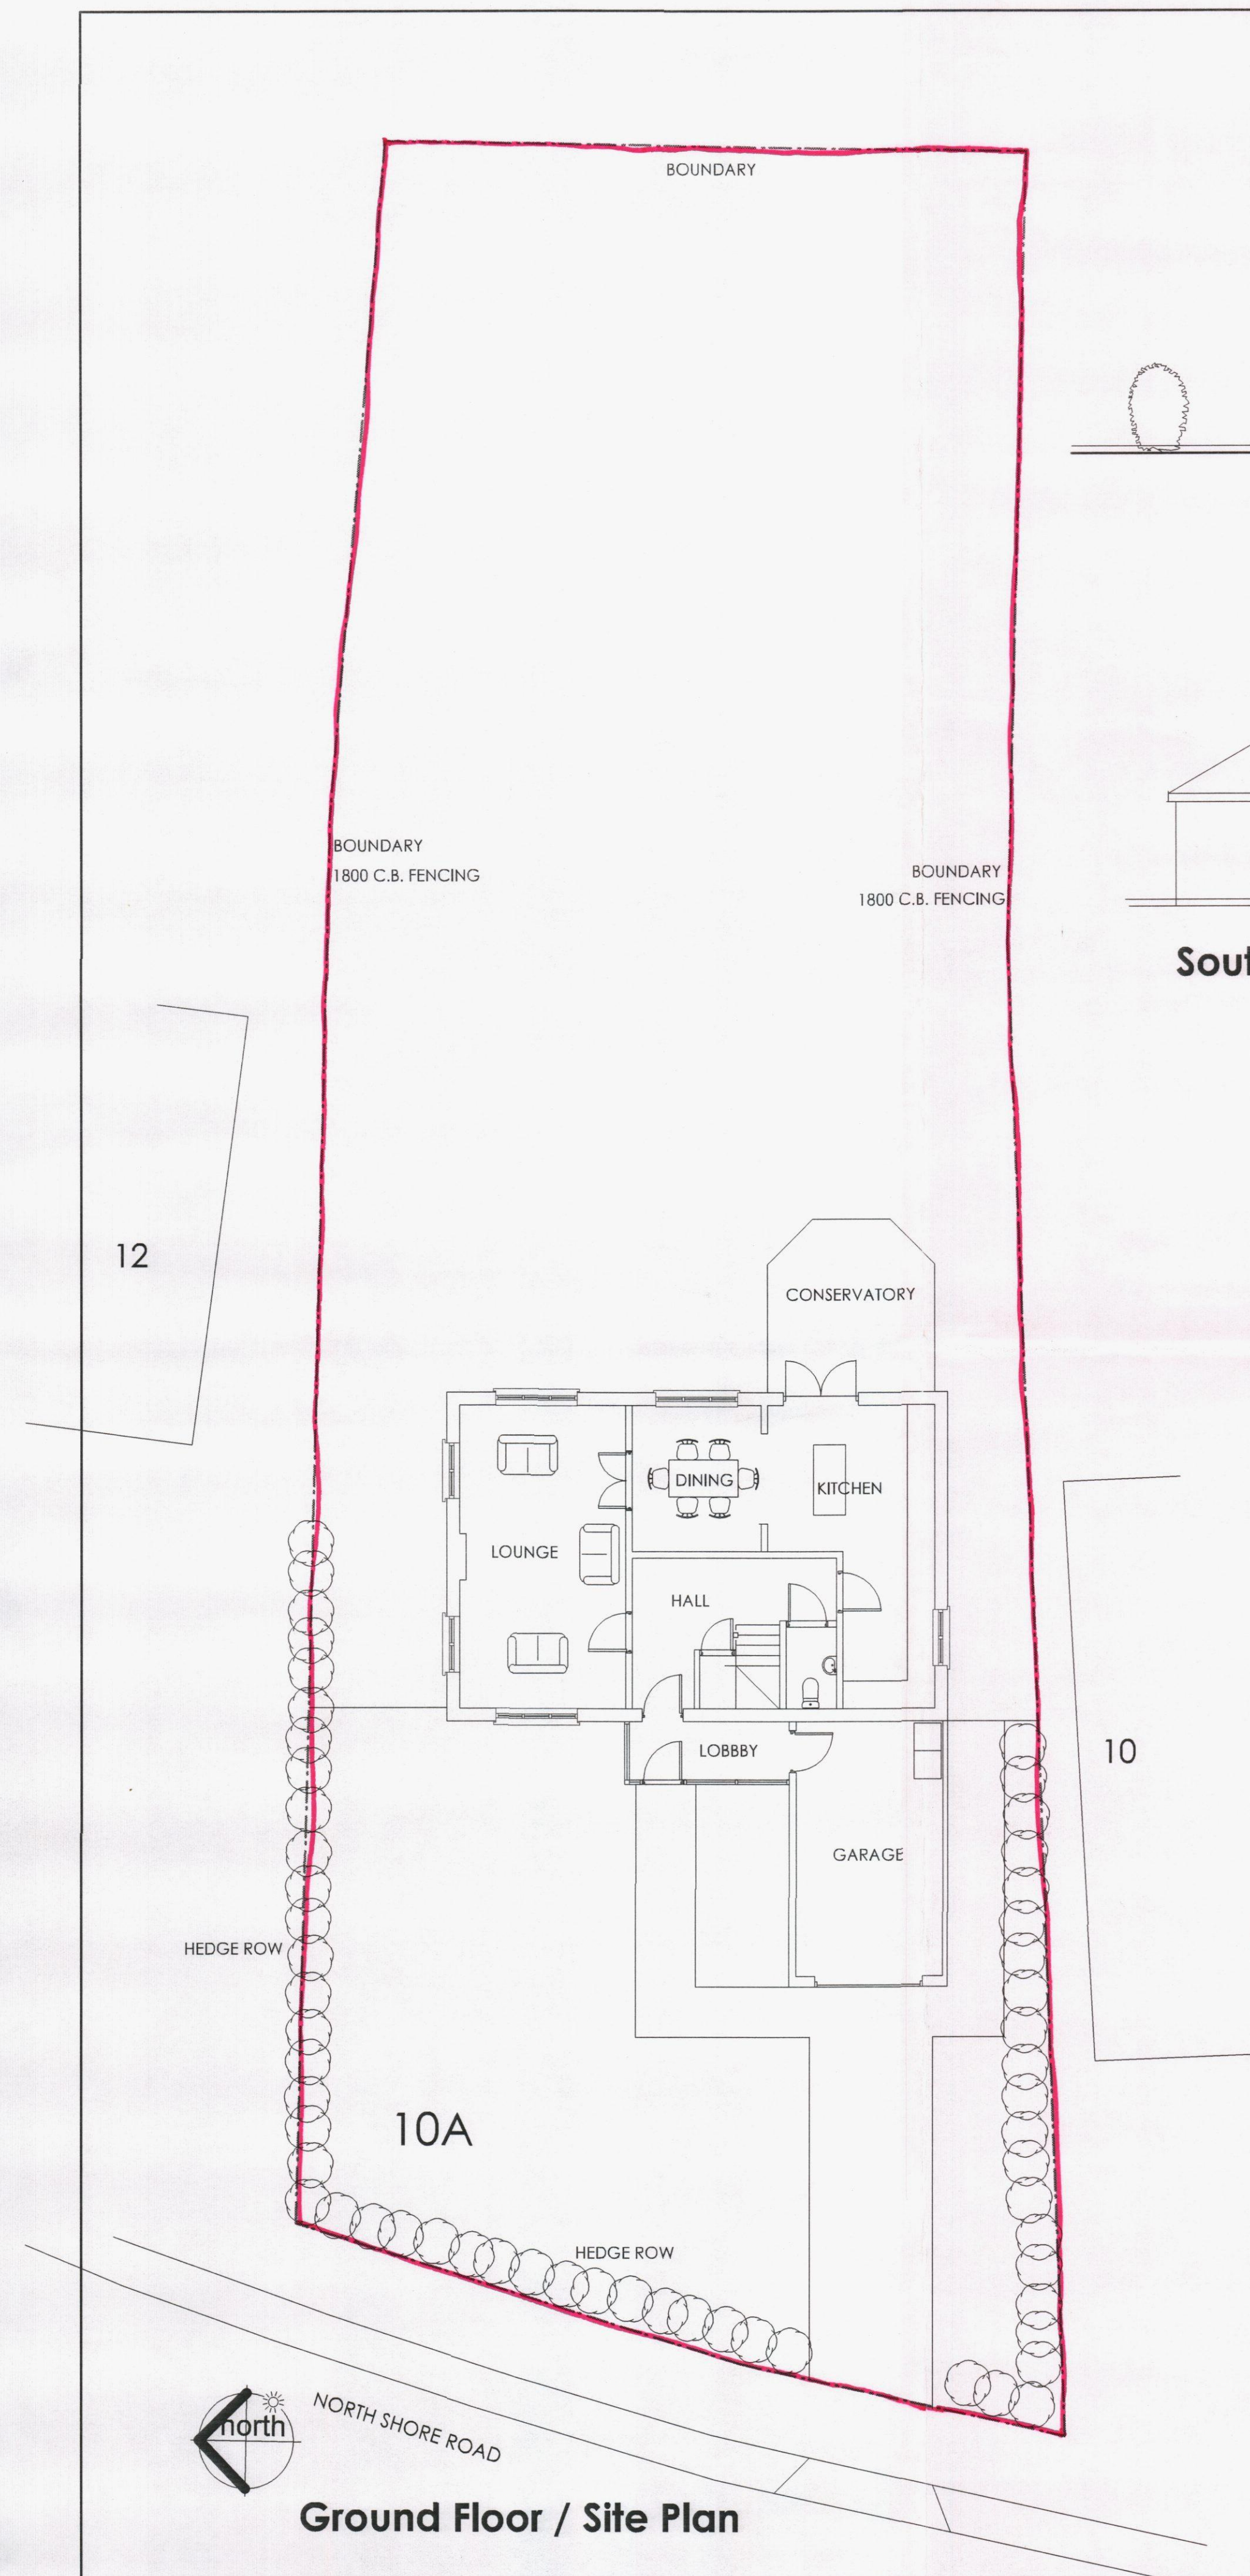


South Elevation

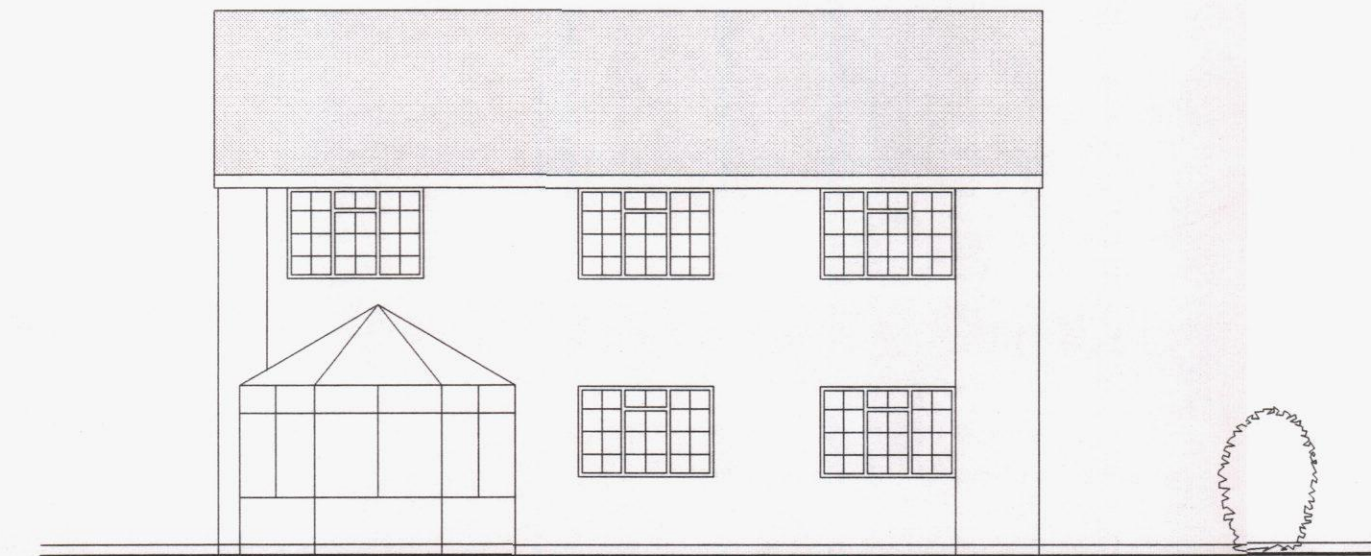

East Elevation

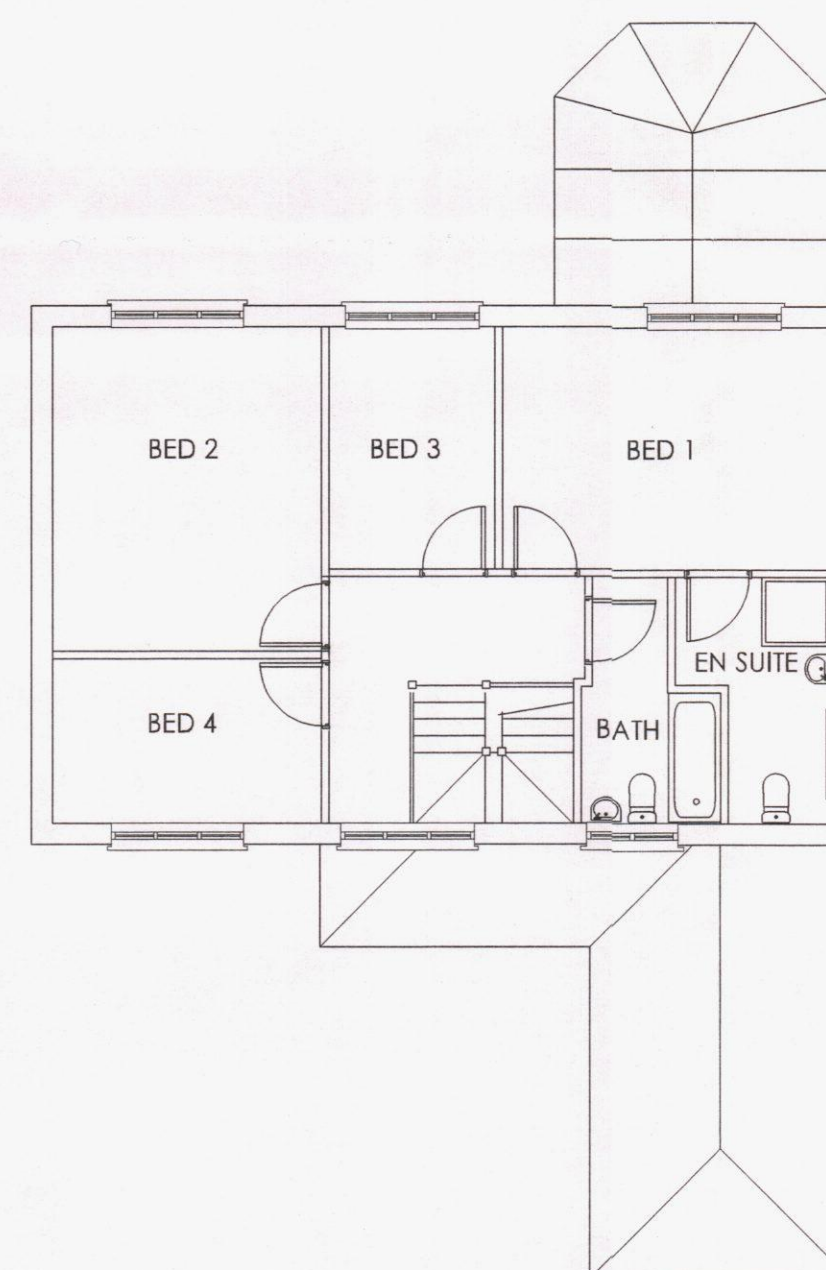

First Floor Plan

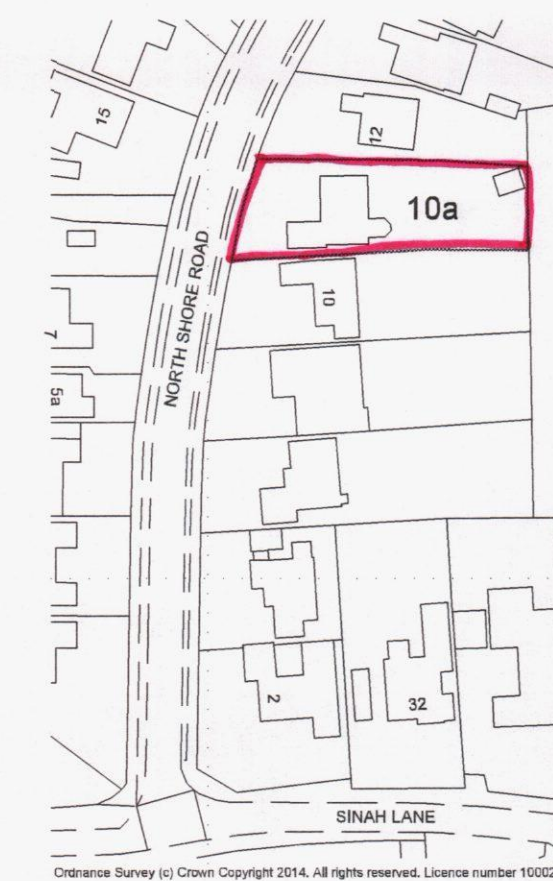

Location Plan 1:1250



REVISIONS

TITLE
EXISTING PLANS, ELEVATIONS, SITE PLAN
AND LOCATION

10A North Shore Road Hayling Island Hants

SCALE: 1:100 1:1250

DATE: sept 2014

DRWG NO: JH/001

REV NO: -

D.ALLEN
Architectural Technician
'Ambleside'
38 Salterns Lane
Hayling Island, Hants PO11 9PJ
Tel: (02392) 467620
E-mail: haylingplans@btinternet.com