


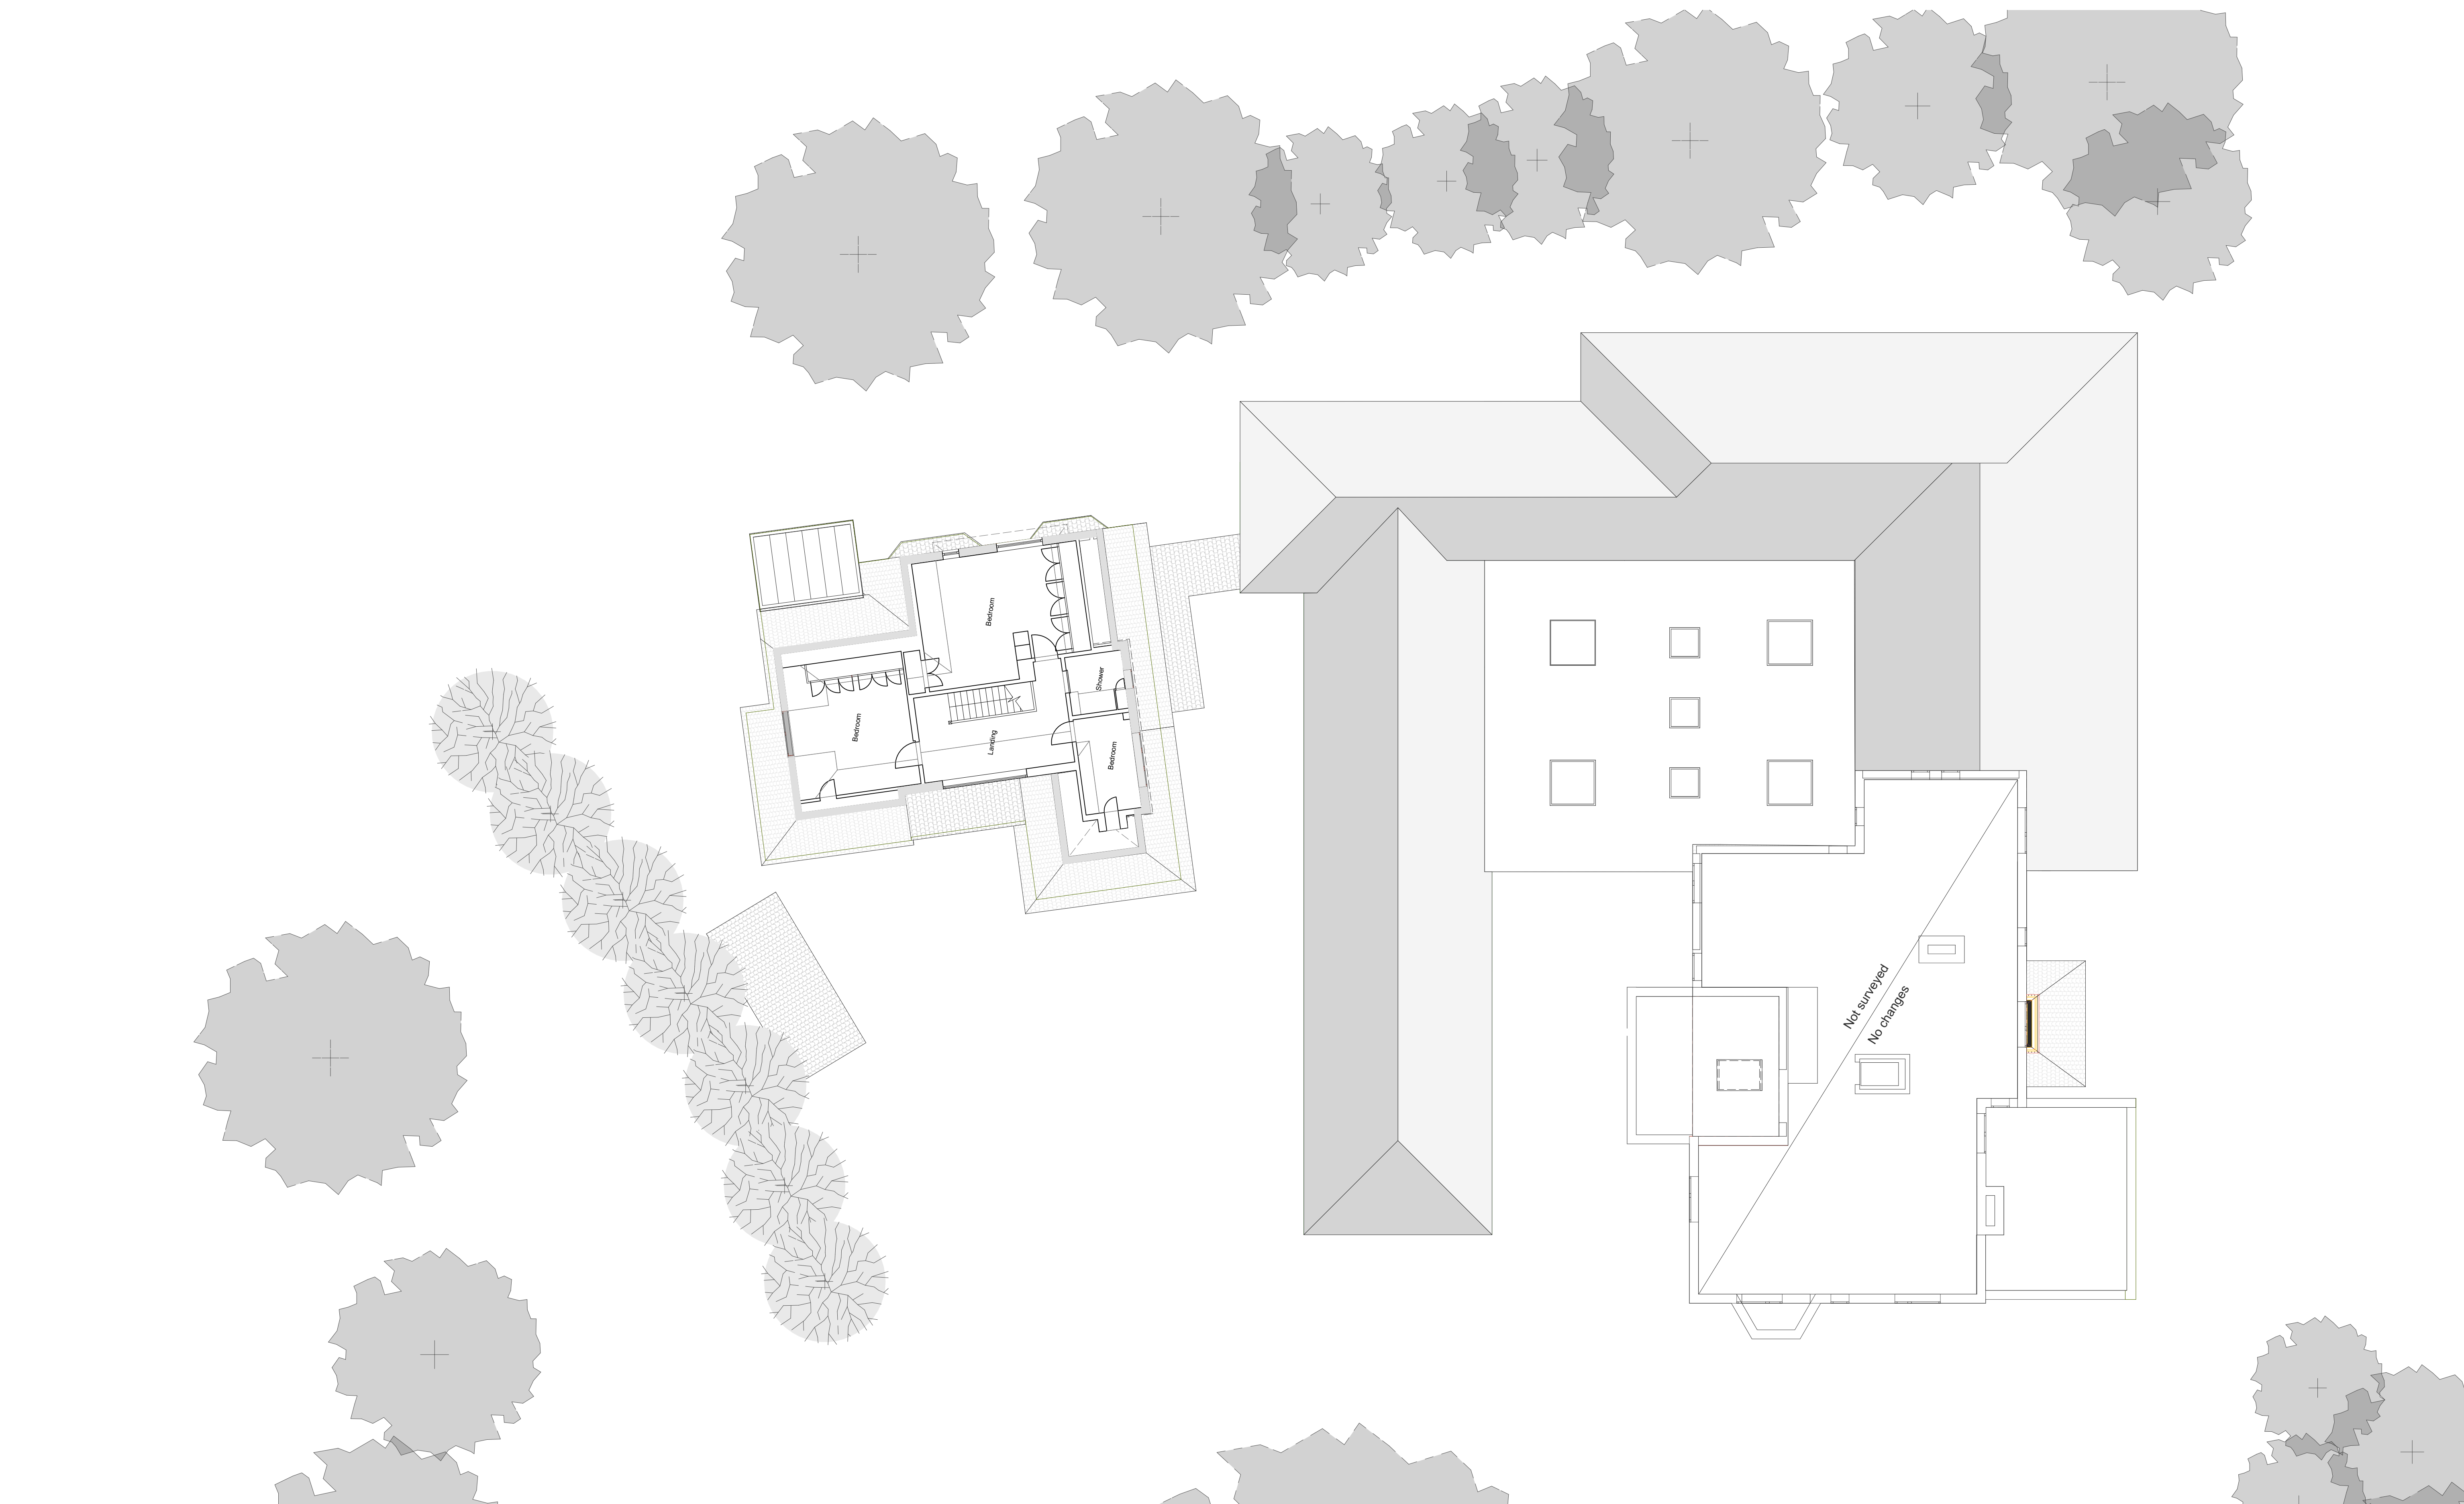

revisions & notes: A 08.08.2014 KD Issued for Planning

project: Mr T. M. Maloney
Care Home Extension
Oaklands, Stakes Hill Road,
Waterlooville

drawing name: Existing First
Floor Plan

status: For Planning

date: July 2014
scale: 1:100 @A1
drawn: KD

pwparchitects
61 South Street, Havant, Hampshire PO9 1BZ
t: 023 9248 2494
e: design@pwp-architects.com
f: 023 9248 1152
w: www.pwp-architects.com

Project No. **5011**
Drawing No. **1201** rev **A**