

Nº 131.

0 1 2 3 4 5 scale 1:50. m.
0 2 4 6 8 10 scale 1:100.m.

REMOVE EXISTING CURVE TO
WALL. FORM BUTRESSING PIER.
FIT NEW TIMBER GATES. S. BAR.

GRAVEL DRIVE.

PLANTED AREA

Nº 131A.

NEW GARAGE


PUNT/BRICK WALL

YEW.
TREE.


POST & RAIL FENCE

APPROX TREE SPREAD


site layout. & roof plan.

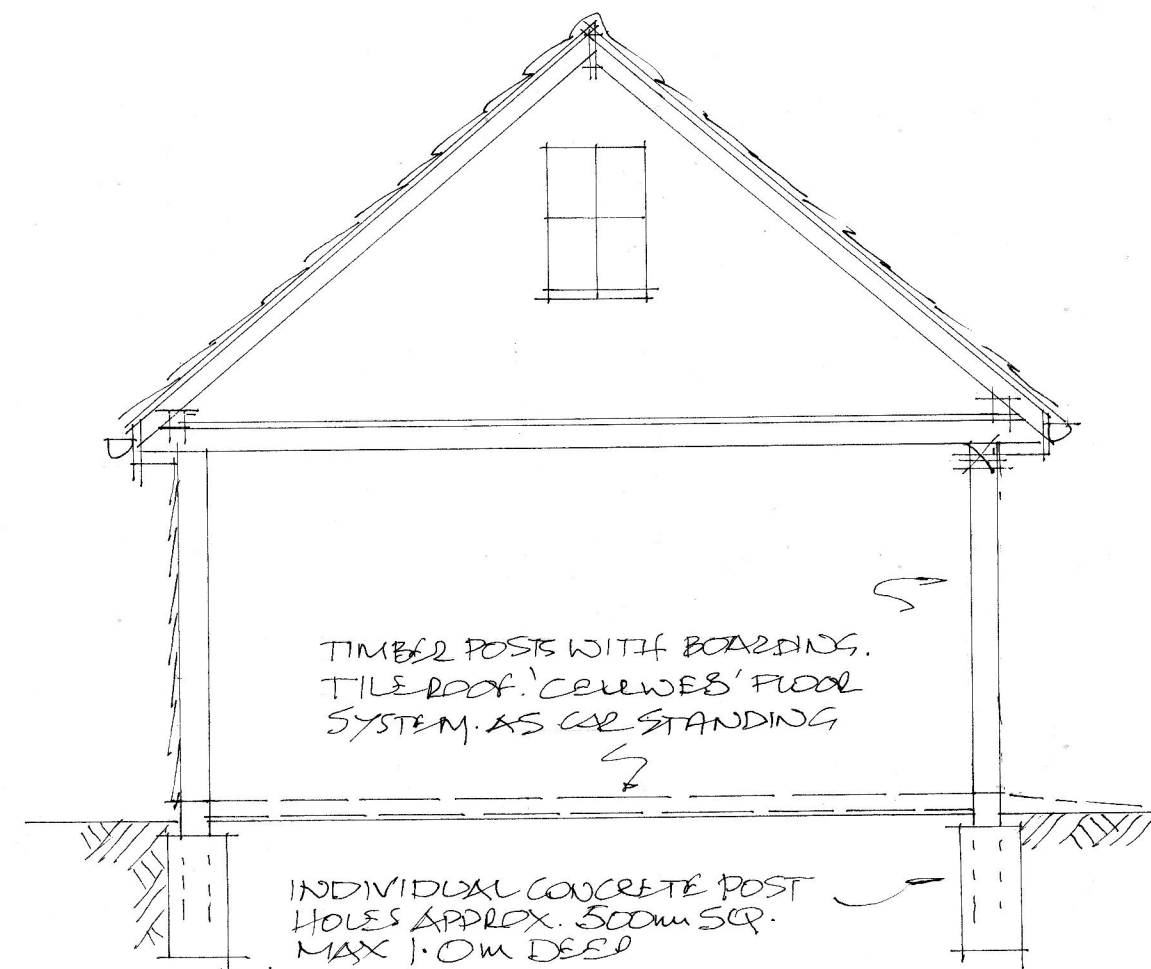


section.

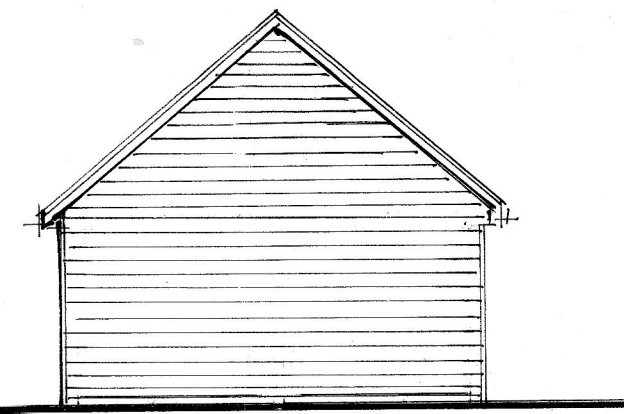


east.

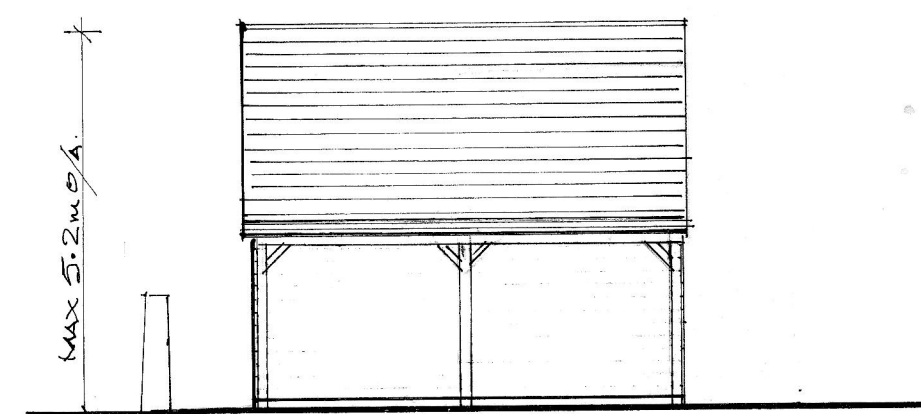


north.

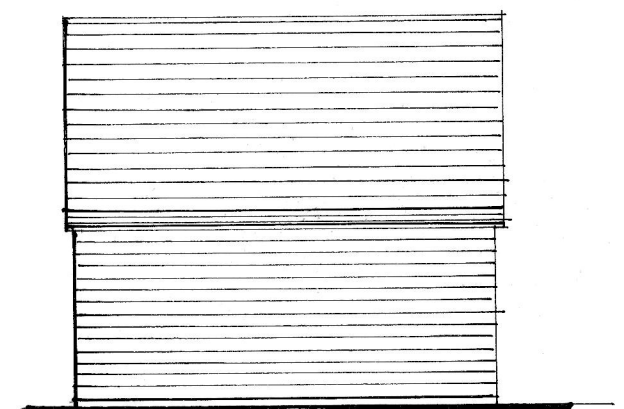

south.

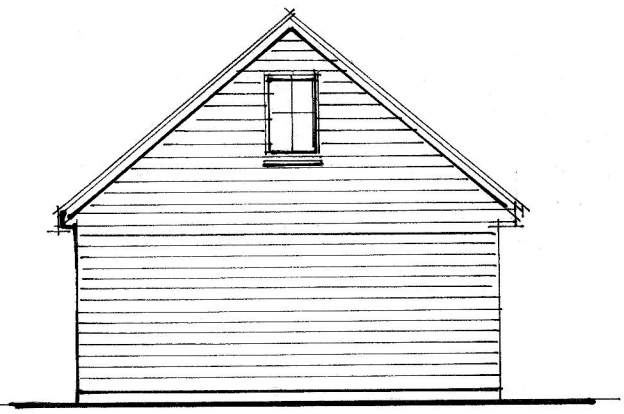

west.

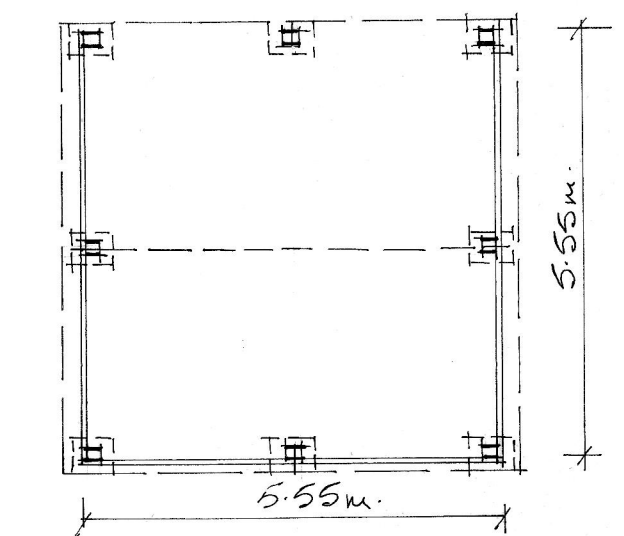

plan.

B	AUG 14	REVISED
A	AUG 14	MINOR AMENDS
	Date	Revision

© copyright

THORNS-YOUNG
ARCHITECTURAL

THORNS-YOUNG LTD
CHARTERED BUILDING CONSULTANTS
232 London Road, North End, Portsmouth PO2 9JQ
Tel: (023) 9267 2883 Fax: (023) 9266 3457
Website: www.thornsyoun.co.uk

Client

MR & MRS A. BIRD.

Job Title

131 HAVANT ROAD
HAYLING ISLAND.

Drawing Title

PROPOSED NEW
DOUBLE GARAGE.

Scale

1:100 AT A2. & 1:50

Date

AUG 14

Drawn by

BT.

Drg. No.

7175.14.

Rev.

B.