

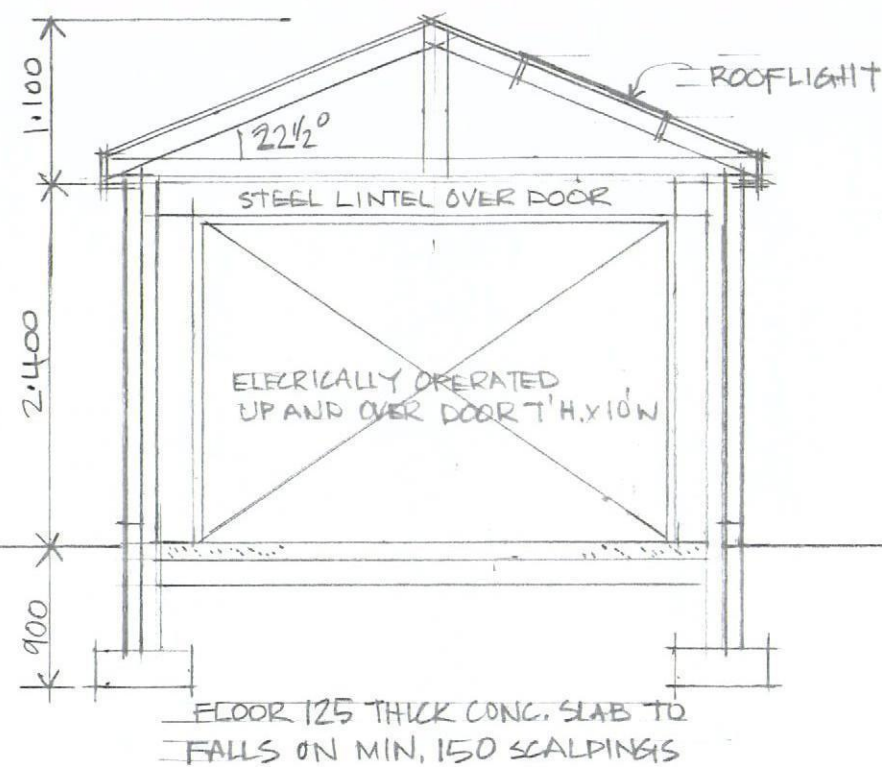


PROPOSED NEW GARAGE/BOATHOUSE TO EXISTING
BUNGALOW PLOT 3, 17c EASTOKE AVENUE HAYLING ISLAND PO11 9QW


SCALE 1:50 DRAWING NO: PJ/04

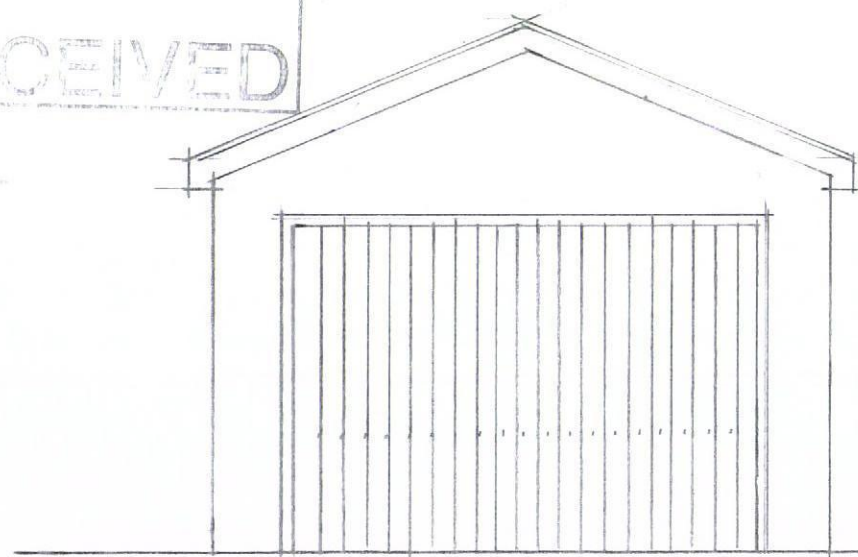

SECTION B-B

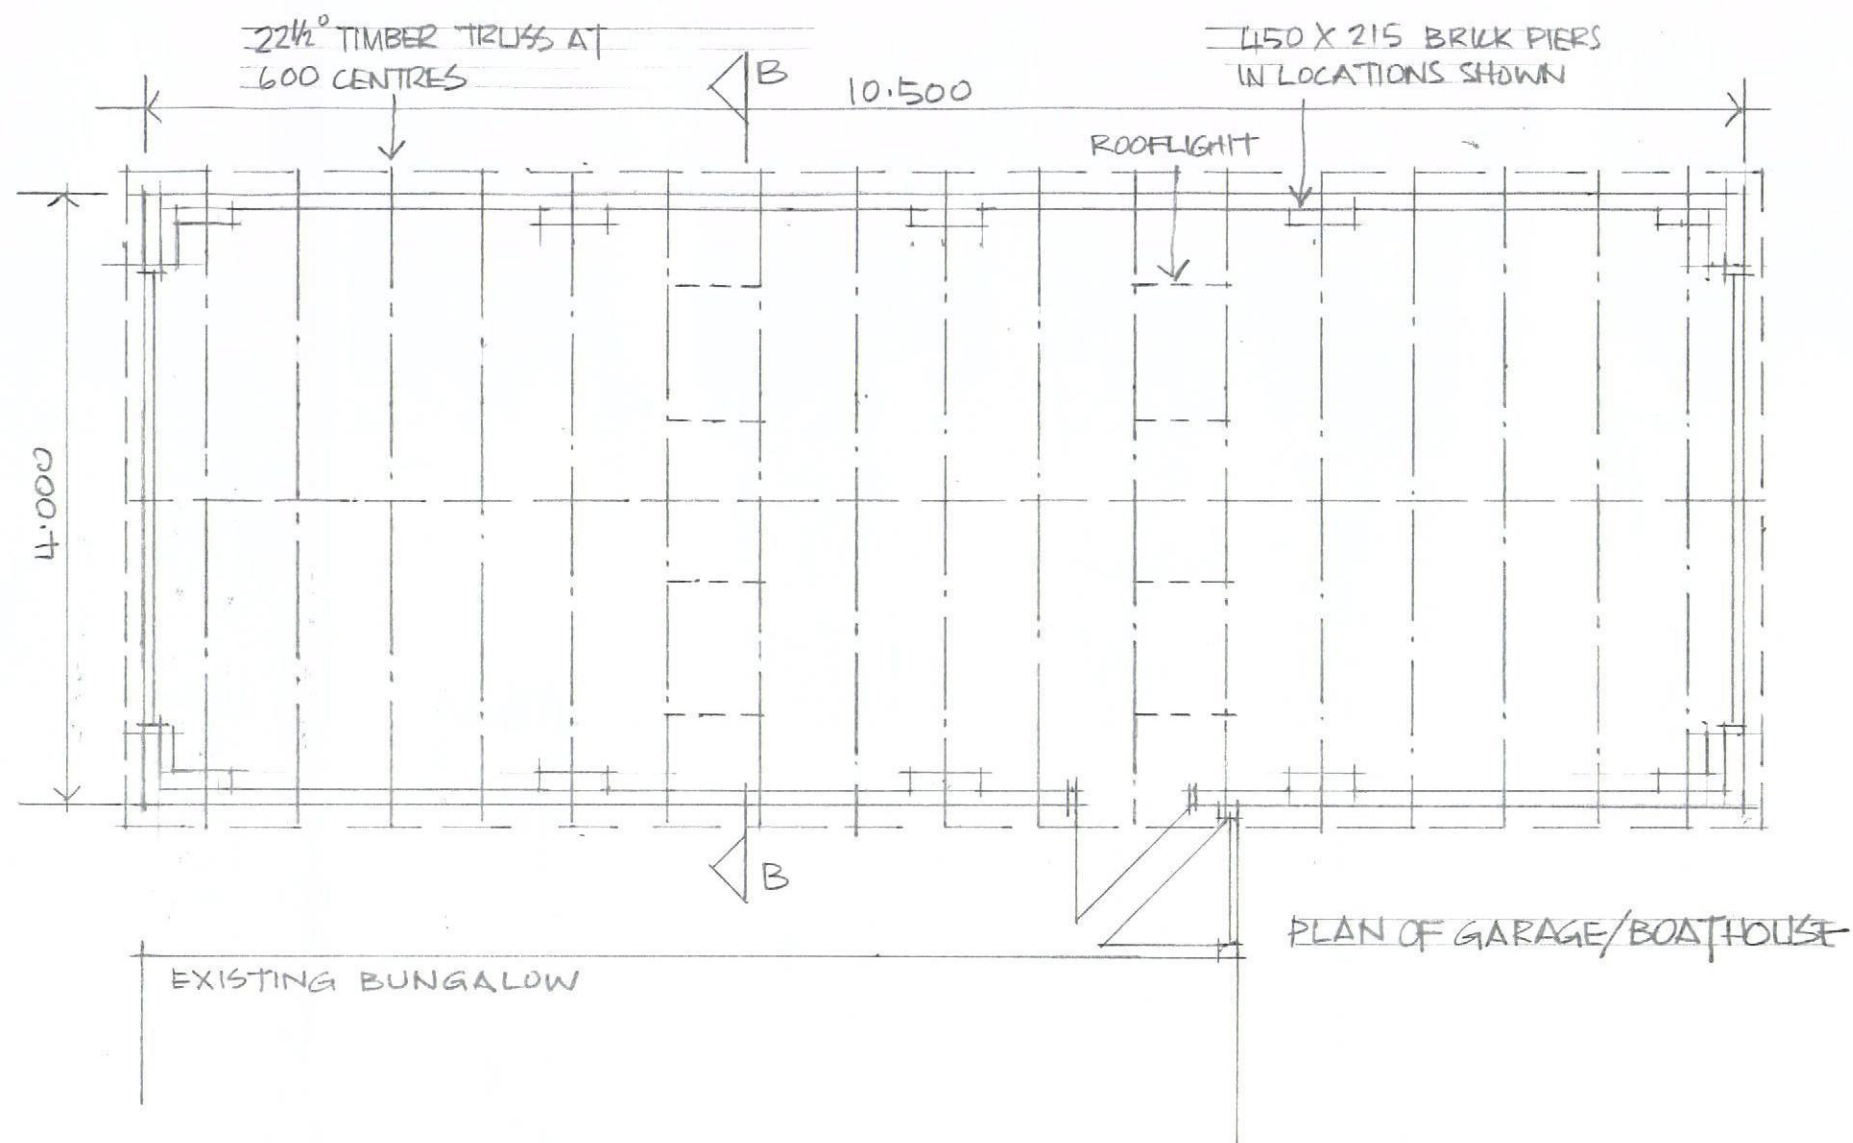

FRONT AND REAR ELEVATION

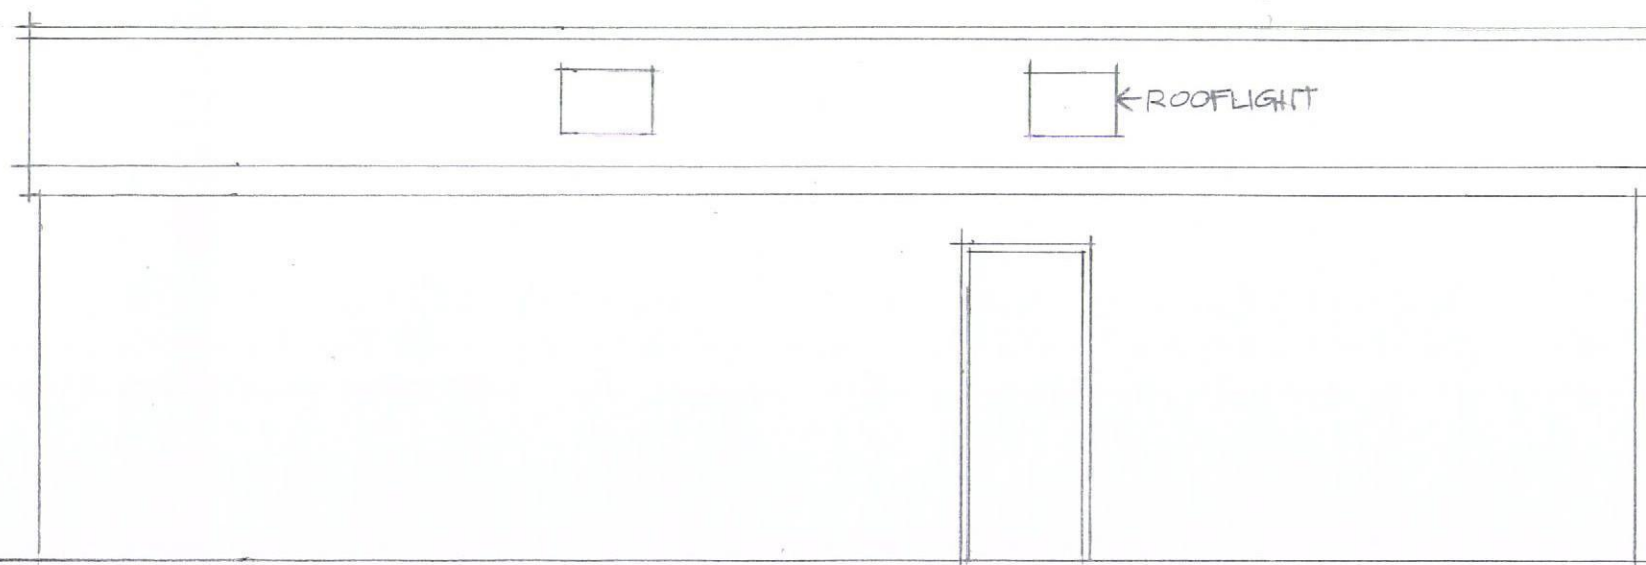

SIDE ELEVATION GARAGE/BOATHOUSE (FACING BUNGALOW)