


SECTION AA 1:5

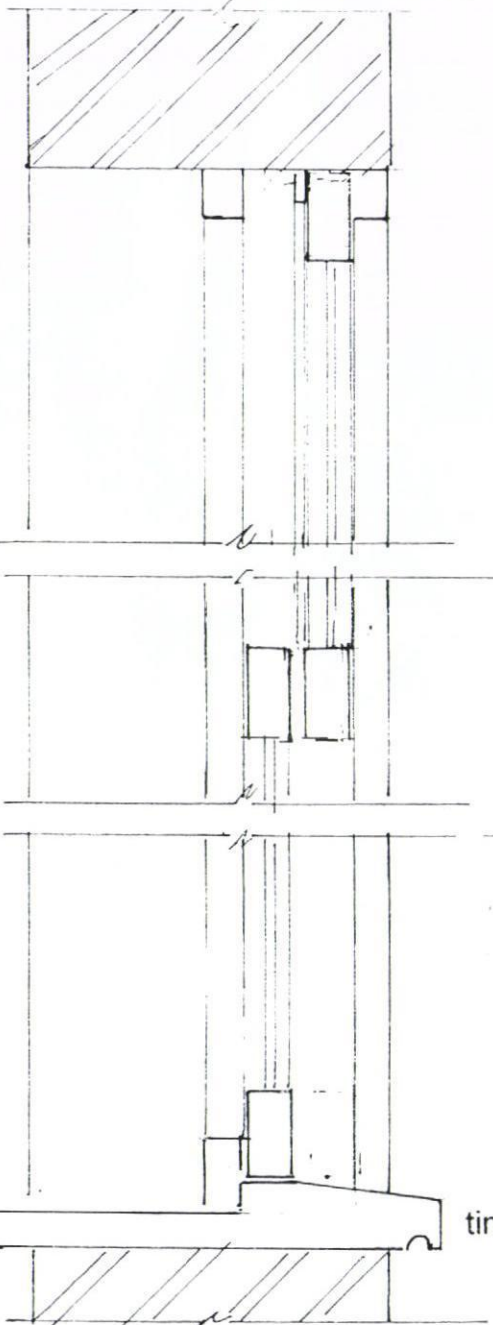

timber cill


single glazing

spring balance sliding sash window


SECTION BB 1:5



proposed east elevation (part) 1:100

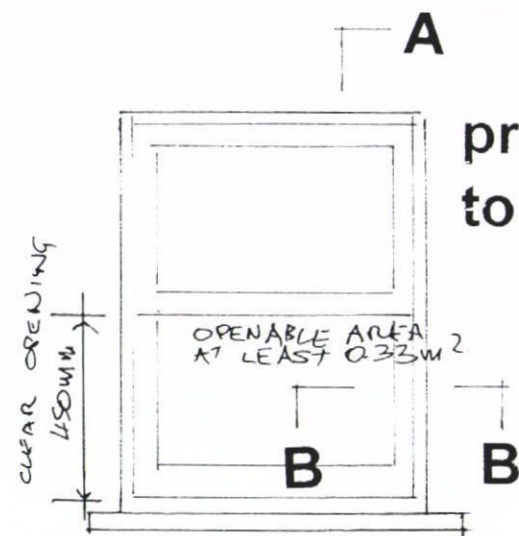

proposed new window
to match existing windows

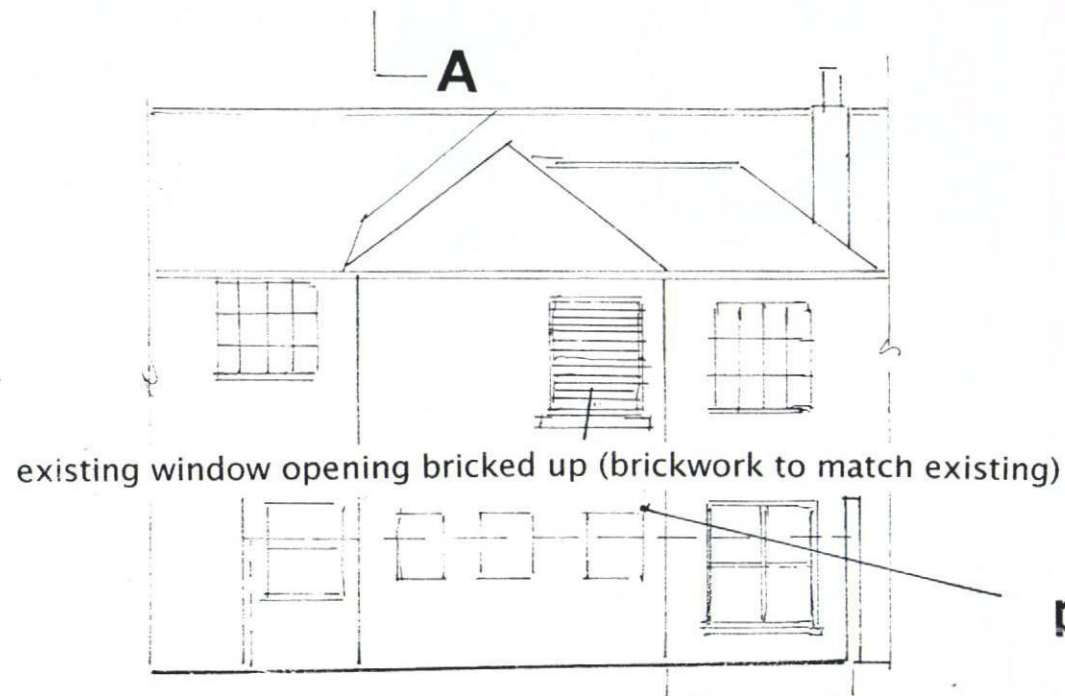

proposed north elevation (part)

existing east elevation (part) 1:100



existing north elevation (part) 1:100



RIBA

Chartered Practice

John Groom Chartered Architect
32A High Street, Emsworth, Hampshire PO10 7AW
T 01243 372560 M 07780 997563
johngroom@freeuk.com
www.johngroomarchitect.co.uk

JOB: Renovation of first floor flat
LOCATION: 32B High Street, Emsworth, PO10 7AW
DRG TITLE: Part windows elevations and section
SCALE: 1:100 DRAWN: JG
DRG NO: 12/273/B/4A DATE: 02 May 2013