



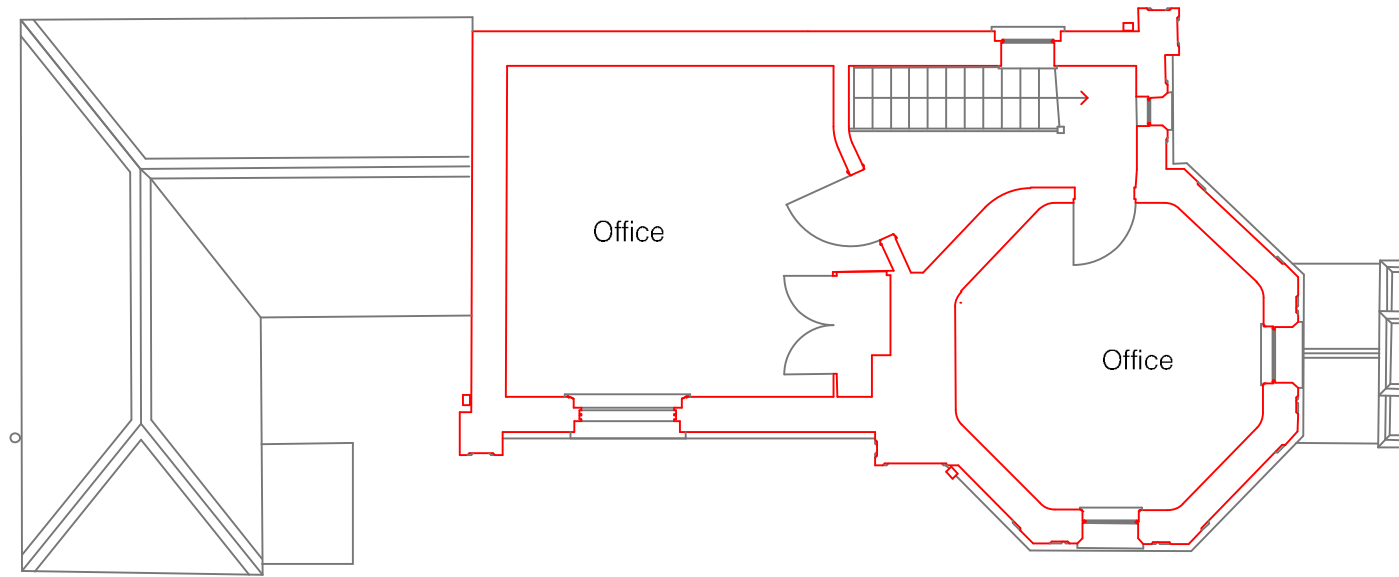

FIRST FLOOR

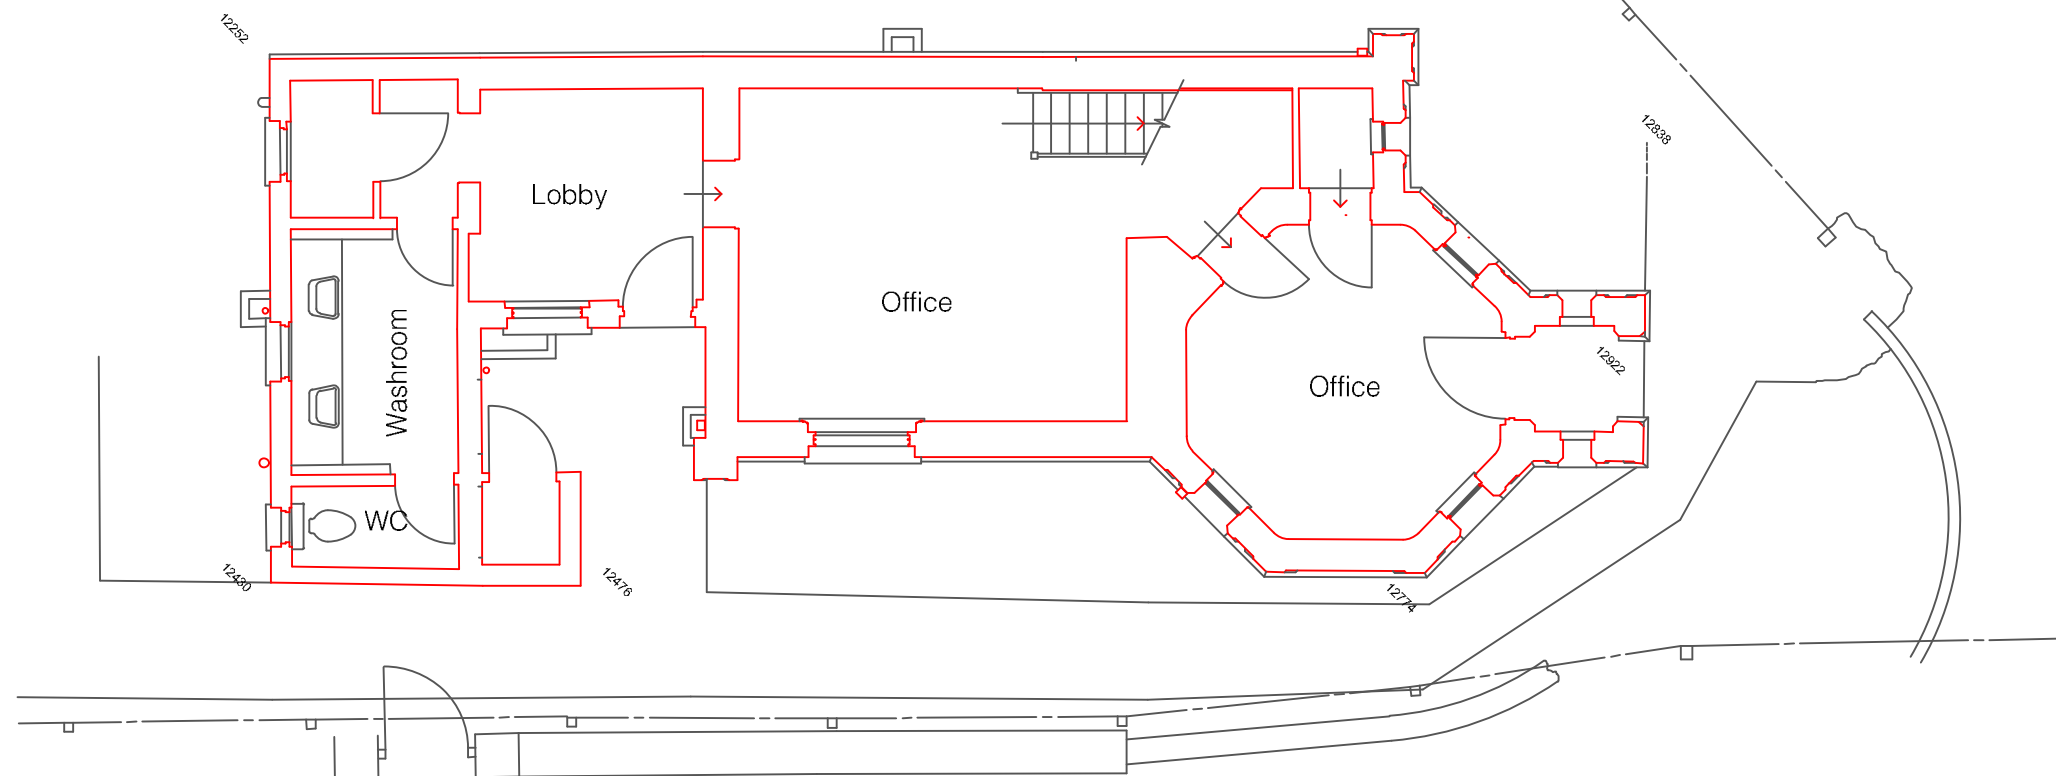

GROUND FLOOR

EXISTING & PROPOSED FLOOR PLANS
Building remains unaltered

0 1 2 3 4 5 M



Hazelwood, Harbolets Road,
West Chiltington RH20 2LG
Tel: 01798 813298
paul@pbproperties.co.uk

Design By Paul Maggs	Drawn by: PHM	Date: OCT 2014
Client: SNELL LTD	Drawing No. L 1014/03	Scales @ A3 1:100
Site Address: SOUTHLEIGH PARK HOUSE EASTLEIGH ROAD HAVANT PO9 2PE	This drawing is produced using Vectorworks CAD. Only written dimensions are to be respected.	
Project Title: LISTED BUILDING APPLICATION FOR WORKS TO THE LODGE ANNEX	Copyright protected to P B Properties	