




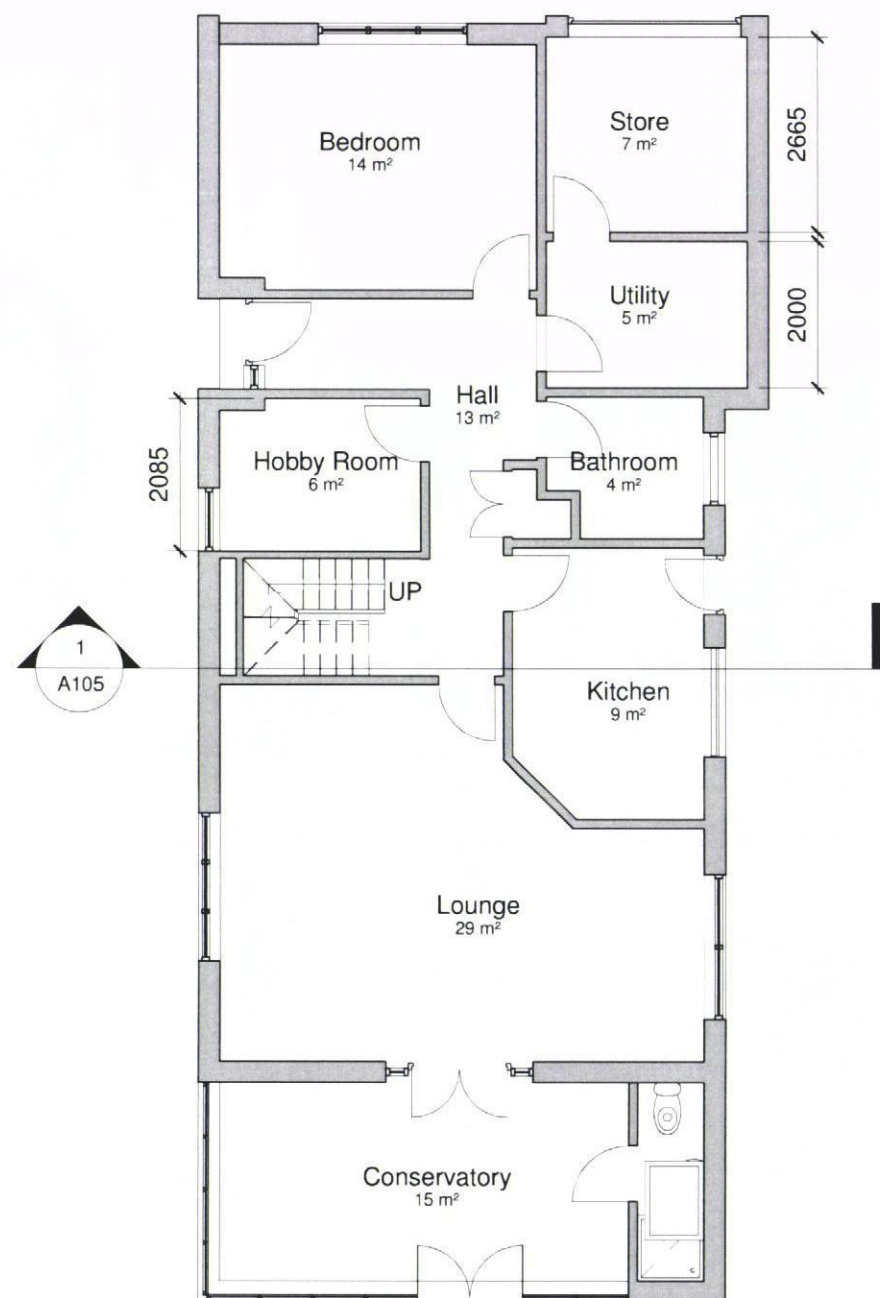


Proposed Ground Floor
1 : 100

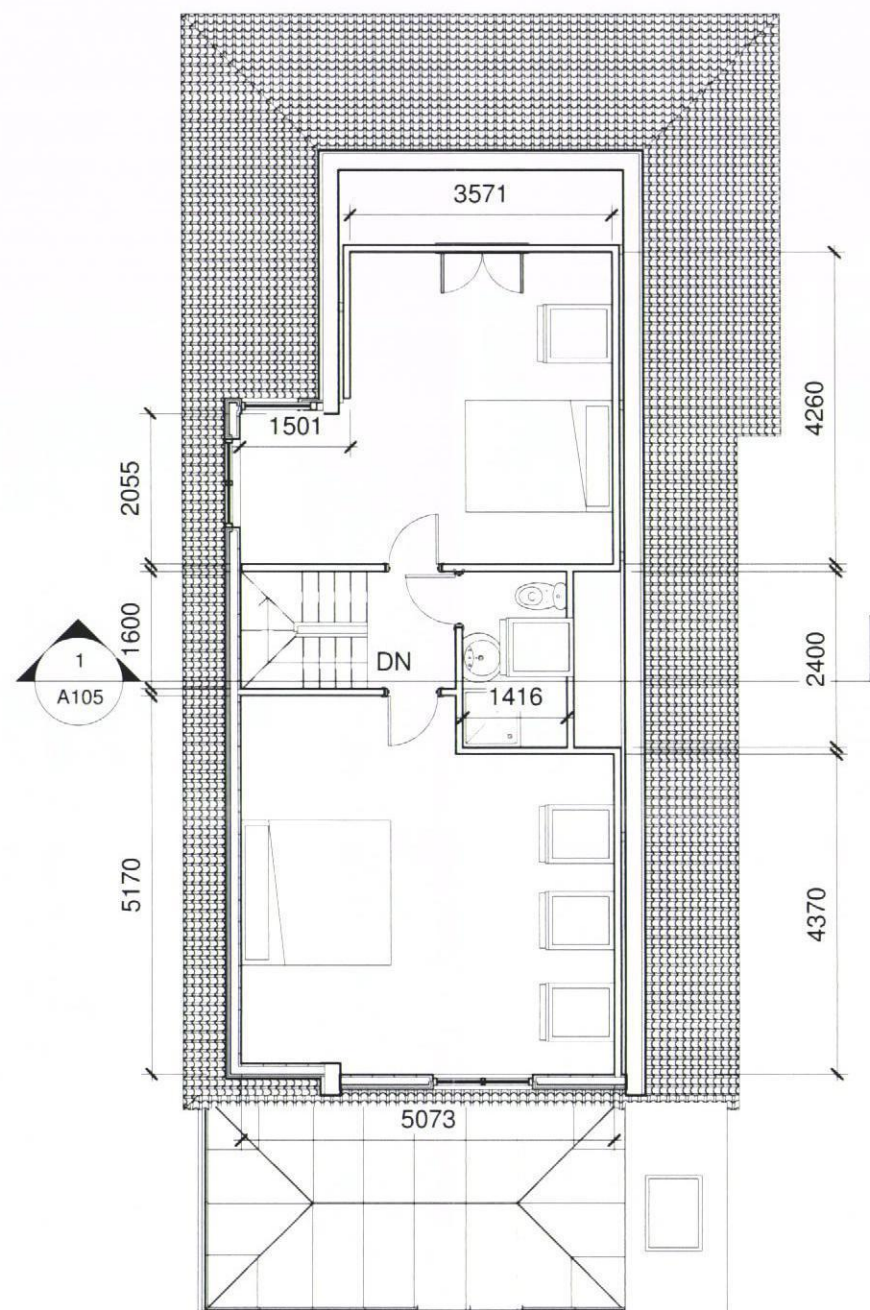

Proposed Loft Floor
1 : 100

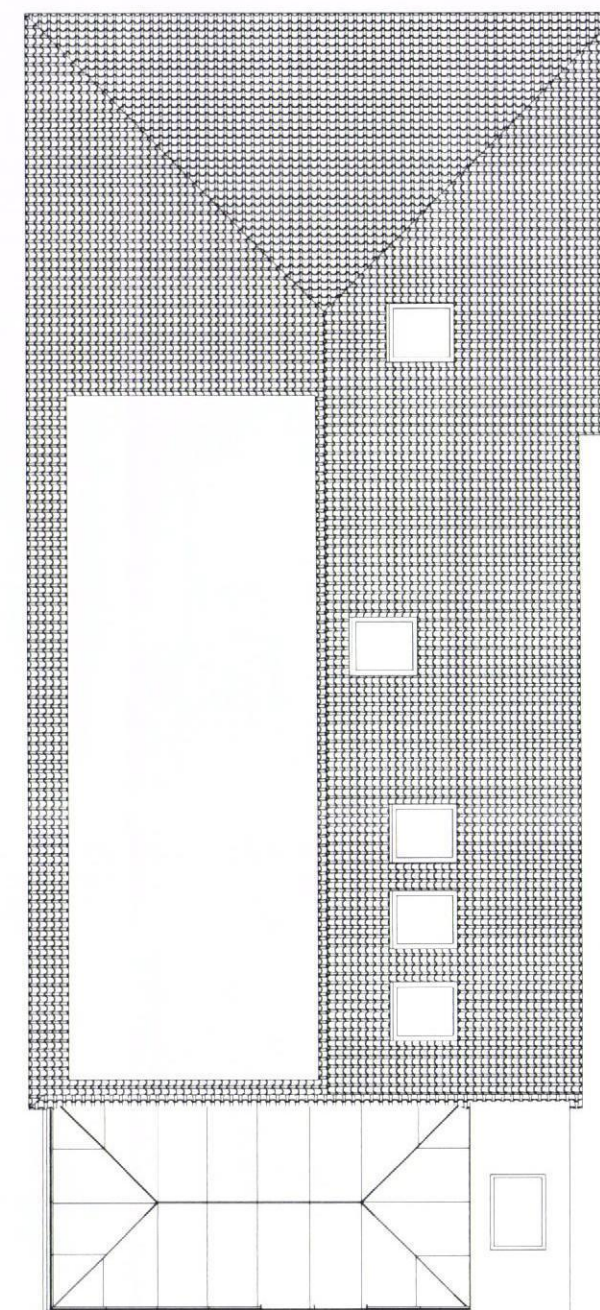

Proposed Roof Plan
1 : 100

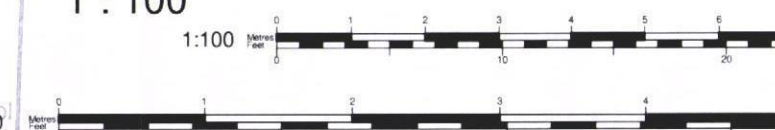

Your Home Plans

Tel: 0800 6127 664
www.yourhomeplans.co.uk

These drawings are for approval purposes. Materials and products should not be ordered based on dimensions of drawings as errors may occur along existing building lines. All measurements are to be checked on site.

Mr M Dormer
22 Sea Grove Avenue
Hayling Island
Hampshire
PO11 9EU

Proposed Floor Plans

Project number	22SEA-14
Date	16th July 2014
Drawn by	Author
Checked by	Checker

A104

Scale 1 : 100