


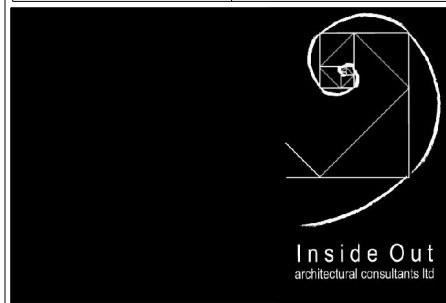


client
C.Y. Developments

job
Cowplain


drawing title

Plot 4 Proposed Elevations

scale 1:100@A3	drawn	date
-------------------	-------	------

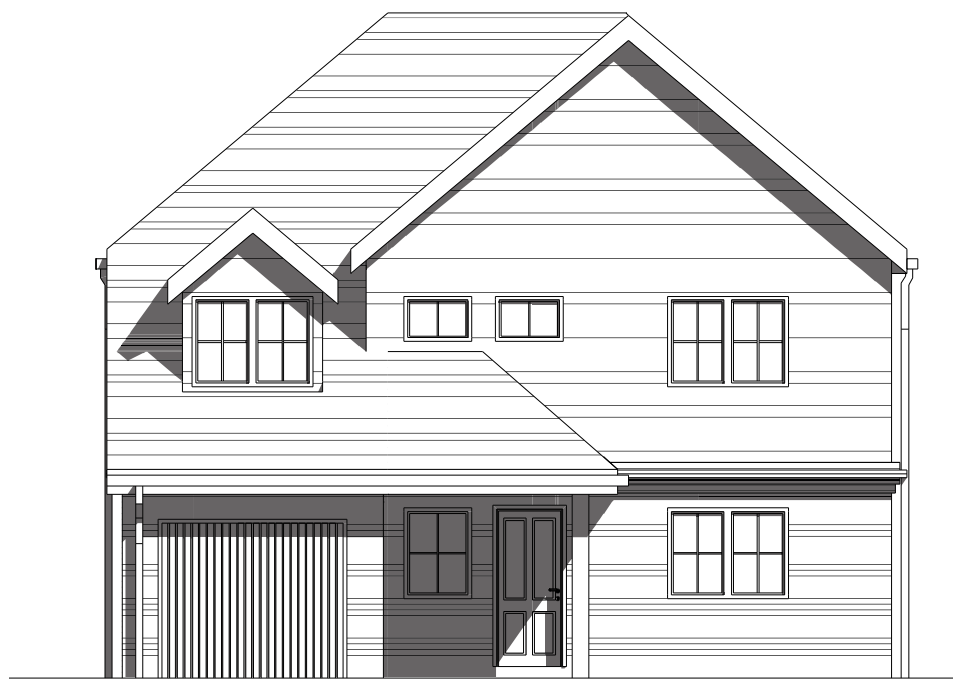


Proposed Front Elevation

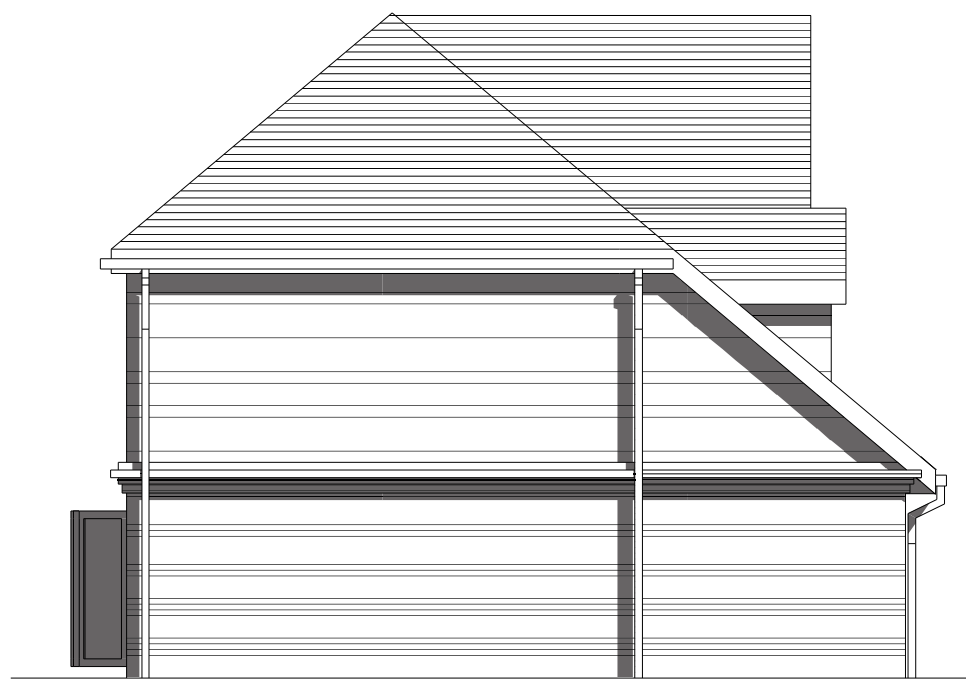

Proposed Side Elevation



Proposed Rear Elevation

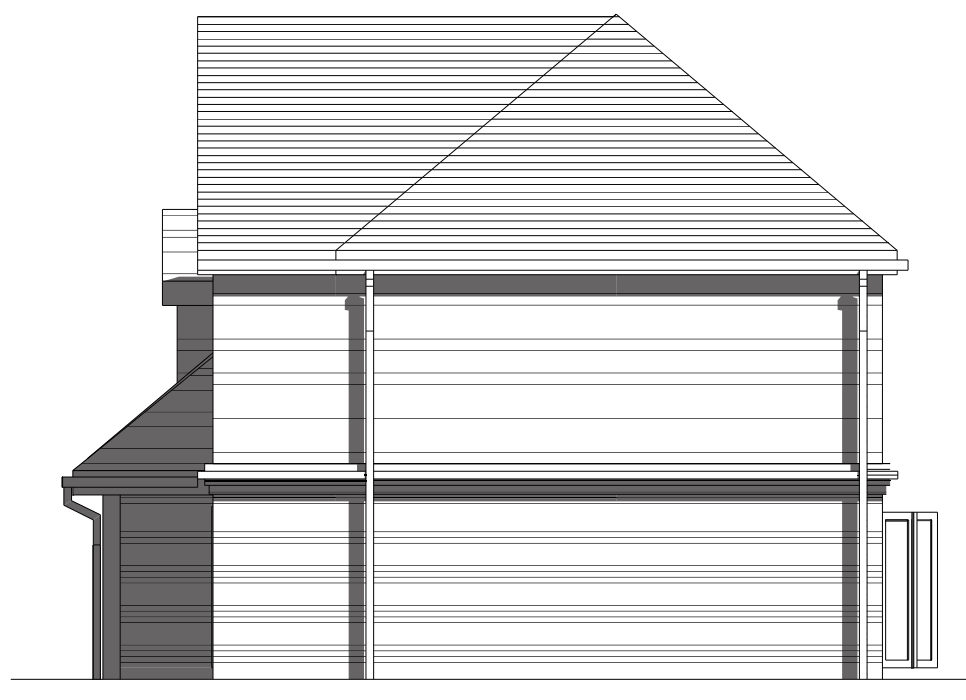

Proposed Side Elevation