

Housetype HT3

2 Bed / 4 Person

Total GIA : 74sqm (measured inside face of blockwork)

Plot Nos : 20,21, 36, 52 & 53

Tenure : Open Market

For handing of house types refer to site layout drawing number 14021/02

General Notes
Refer to site layout for handing of units.

This drawing has been produced for use on this specific project.
This drawing reflects standards agreed for this project and legislative standards current at the time of its production.
Any future changes to these drawings will require review in accordance with changing legislation.

For elevations of houses within the proposed layout, please refer to site section drawings.

External material product refs, colours and finishes all subject to agreement with Planning Authority.


Refer to drawing no 14021/61 for garage details.

Refer to dwg no 14021/62 for car barns and cycle stores.



Note: The difference in level between plots 21 and 20 = 375mm, the difference between plots 52 and 53 = 750mm

01
30 Front Elevation

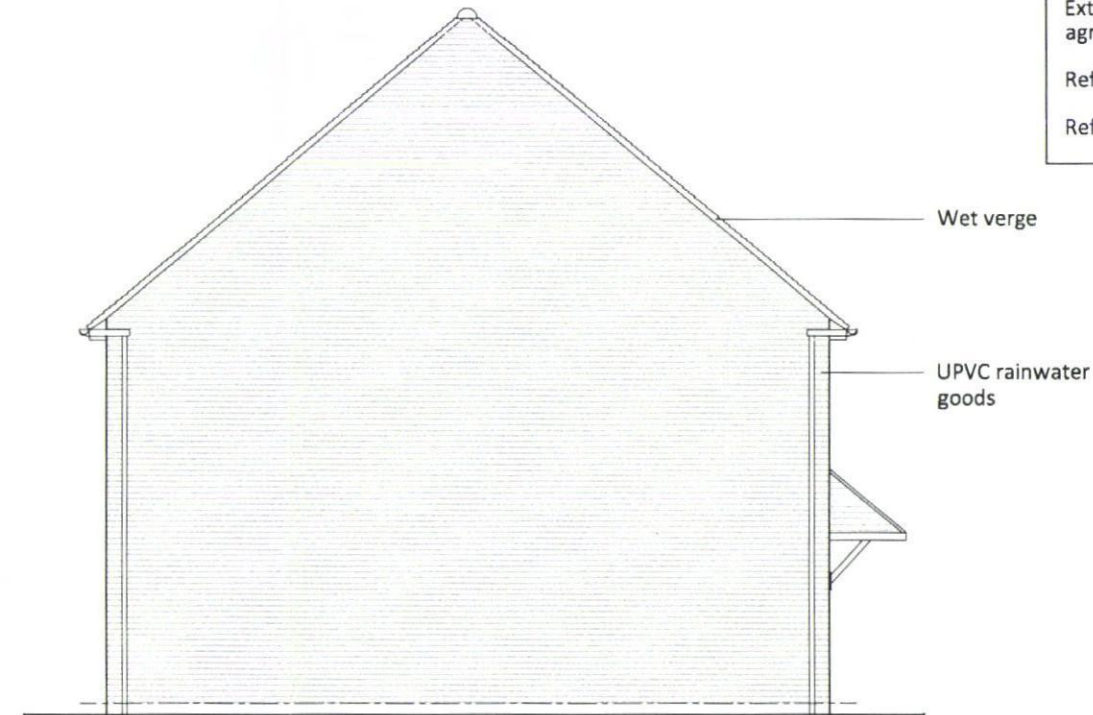

02
30 Side Elevation



03
30 Rear Elevation



04
30 Side Elevation



C	25.11.14	Plot no amended	DH	DH
B	13.08.14	Planning issue	GR	MD
A	06.08.14	Issued for client comment	GR	DH
Rev	Date	Details	Drawn	Checked
Issued for: PLANNING				
Project/Client:		Project No:		
Bartons Road		14021		
Havant		Dwg No:		
		30		
		Rev:		
		C		
Drawings:		Scale:		
Housetype HT3		1:100 @A3		
2B Open Market		Drawn By: Date:		
Elevations		GR 06.08.14		
		Checked By: Date:		
		DH 06.08.14		



15 Glasshouse Studios, Fryern Court Road, Fordingbridge
Hampshire, SP6 1QX T: (01425) 655806/653639

© BrightSpace Architects Ltd. Contractors must work only to agreed dimensions which are to be checked on site.
Registered Office: 17 Beechwood Rd, Pershore, Warwick, CV40 3JG. Registered Number: 10789008

0 1 2 3 4 5m
Scale 1:100