



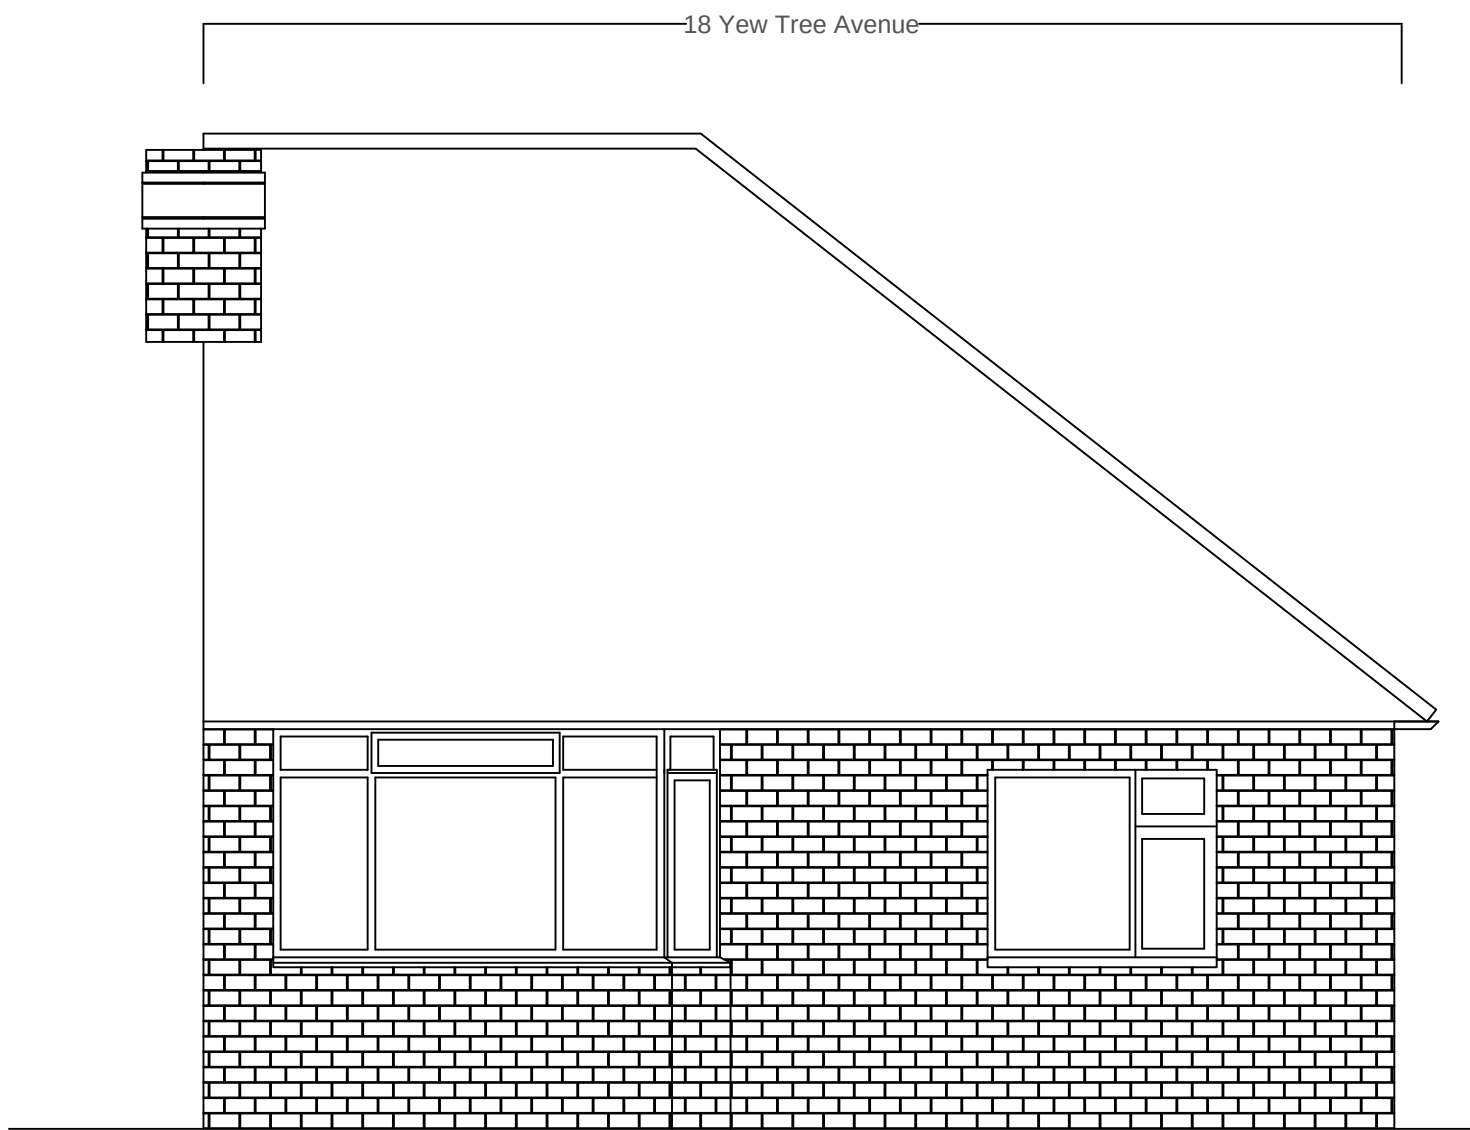


EXISTING FRONT ELEVATION

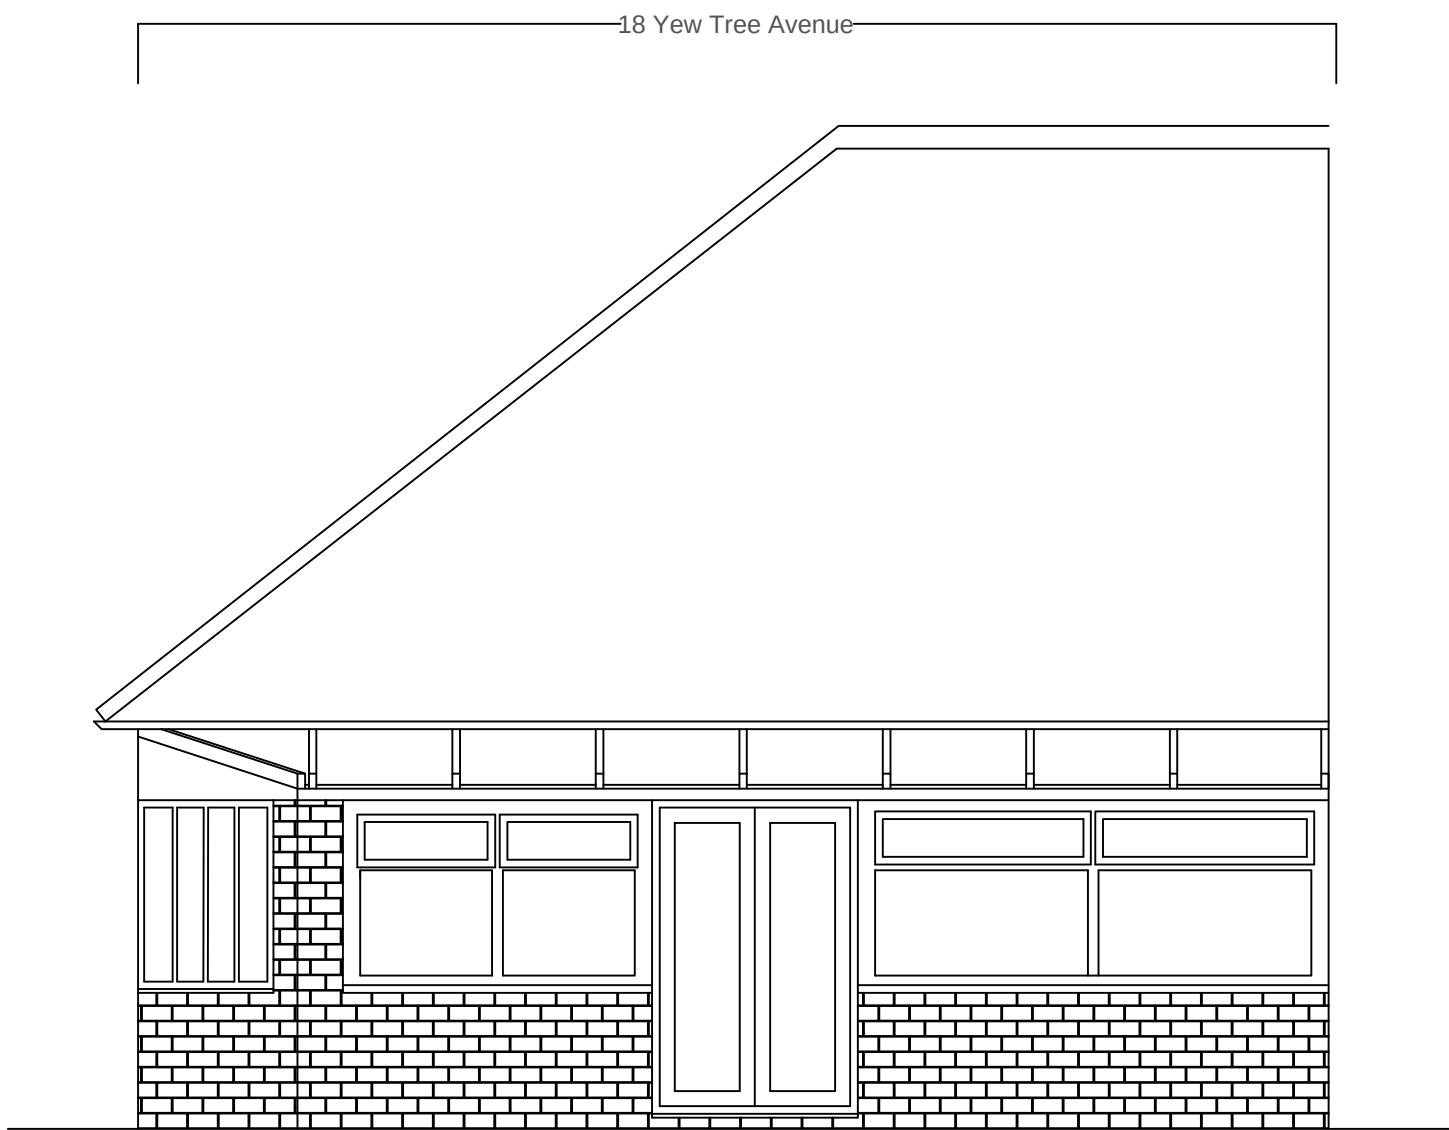

EXISTING REAR ELEVATION



PROPOSED FRONT ELEVATION

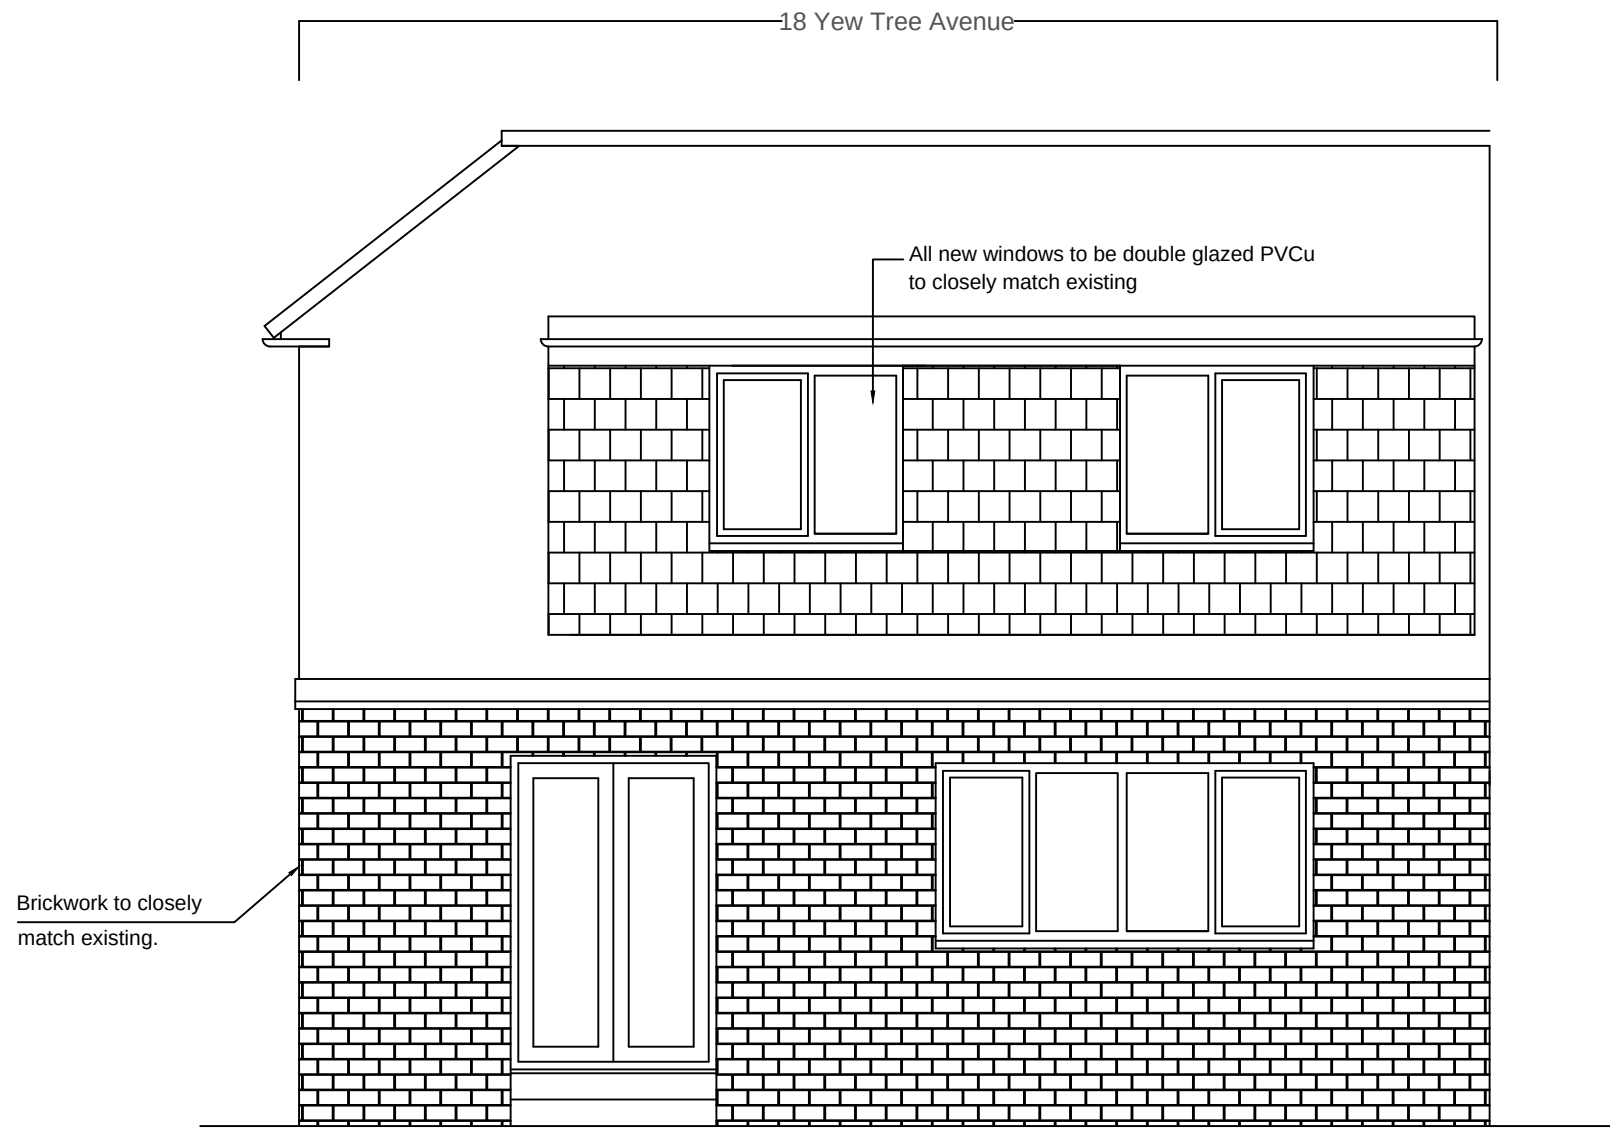

PROPOSED REAR ELEVATION

Rev. No	Amendment	Date
---------	-----------	------

Project:		18 Yew Tree Avenue	
Title:		Existing & Proposed Front & Rear Elevations	
Drwg No:	A-104	Rev. No:	A
Scale:	1:100@A3	Drawn by:	TRH
Date:	21.08.14	Checked by:	