



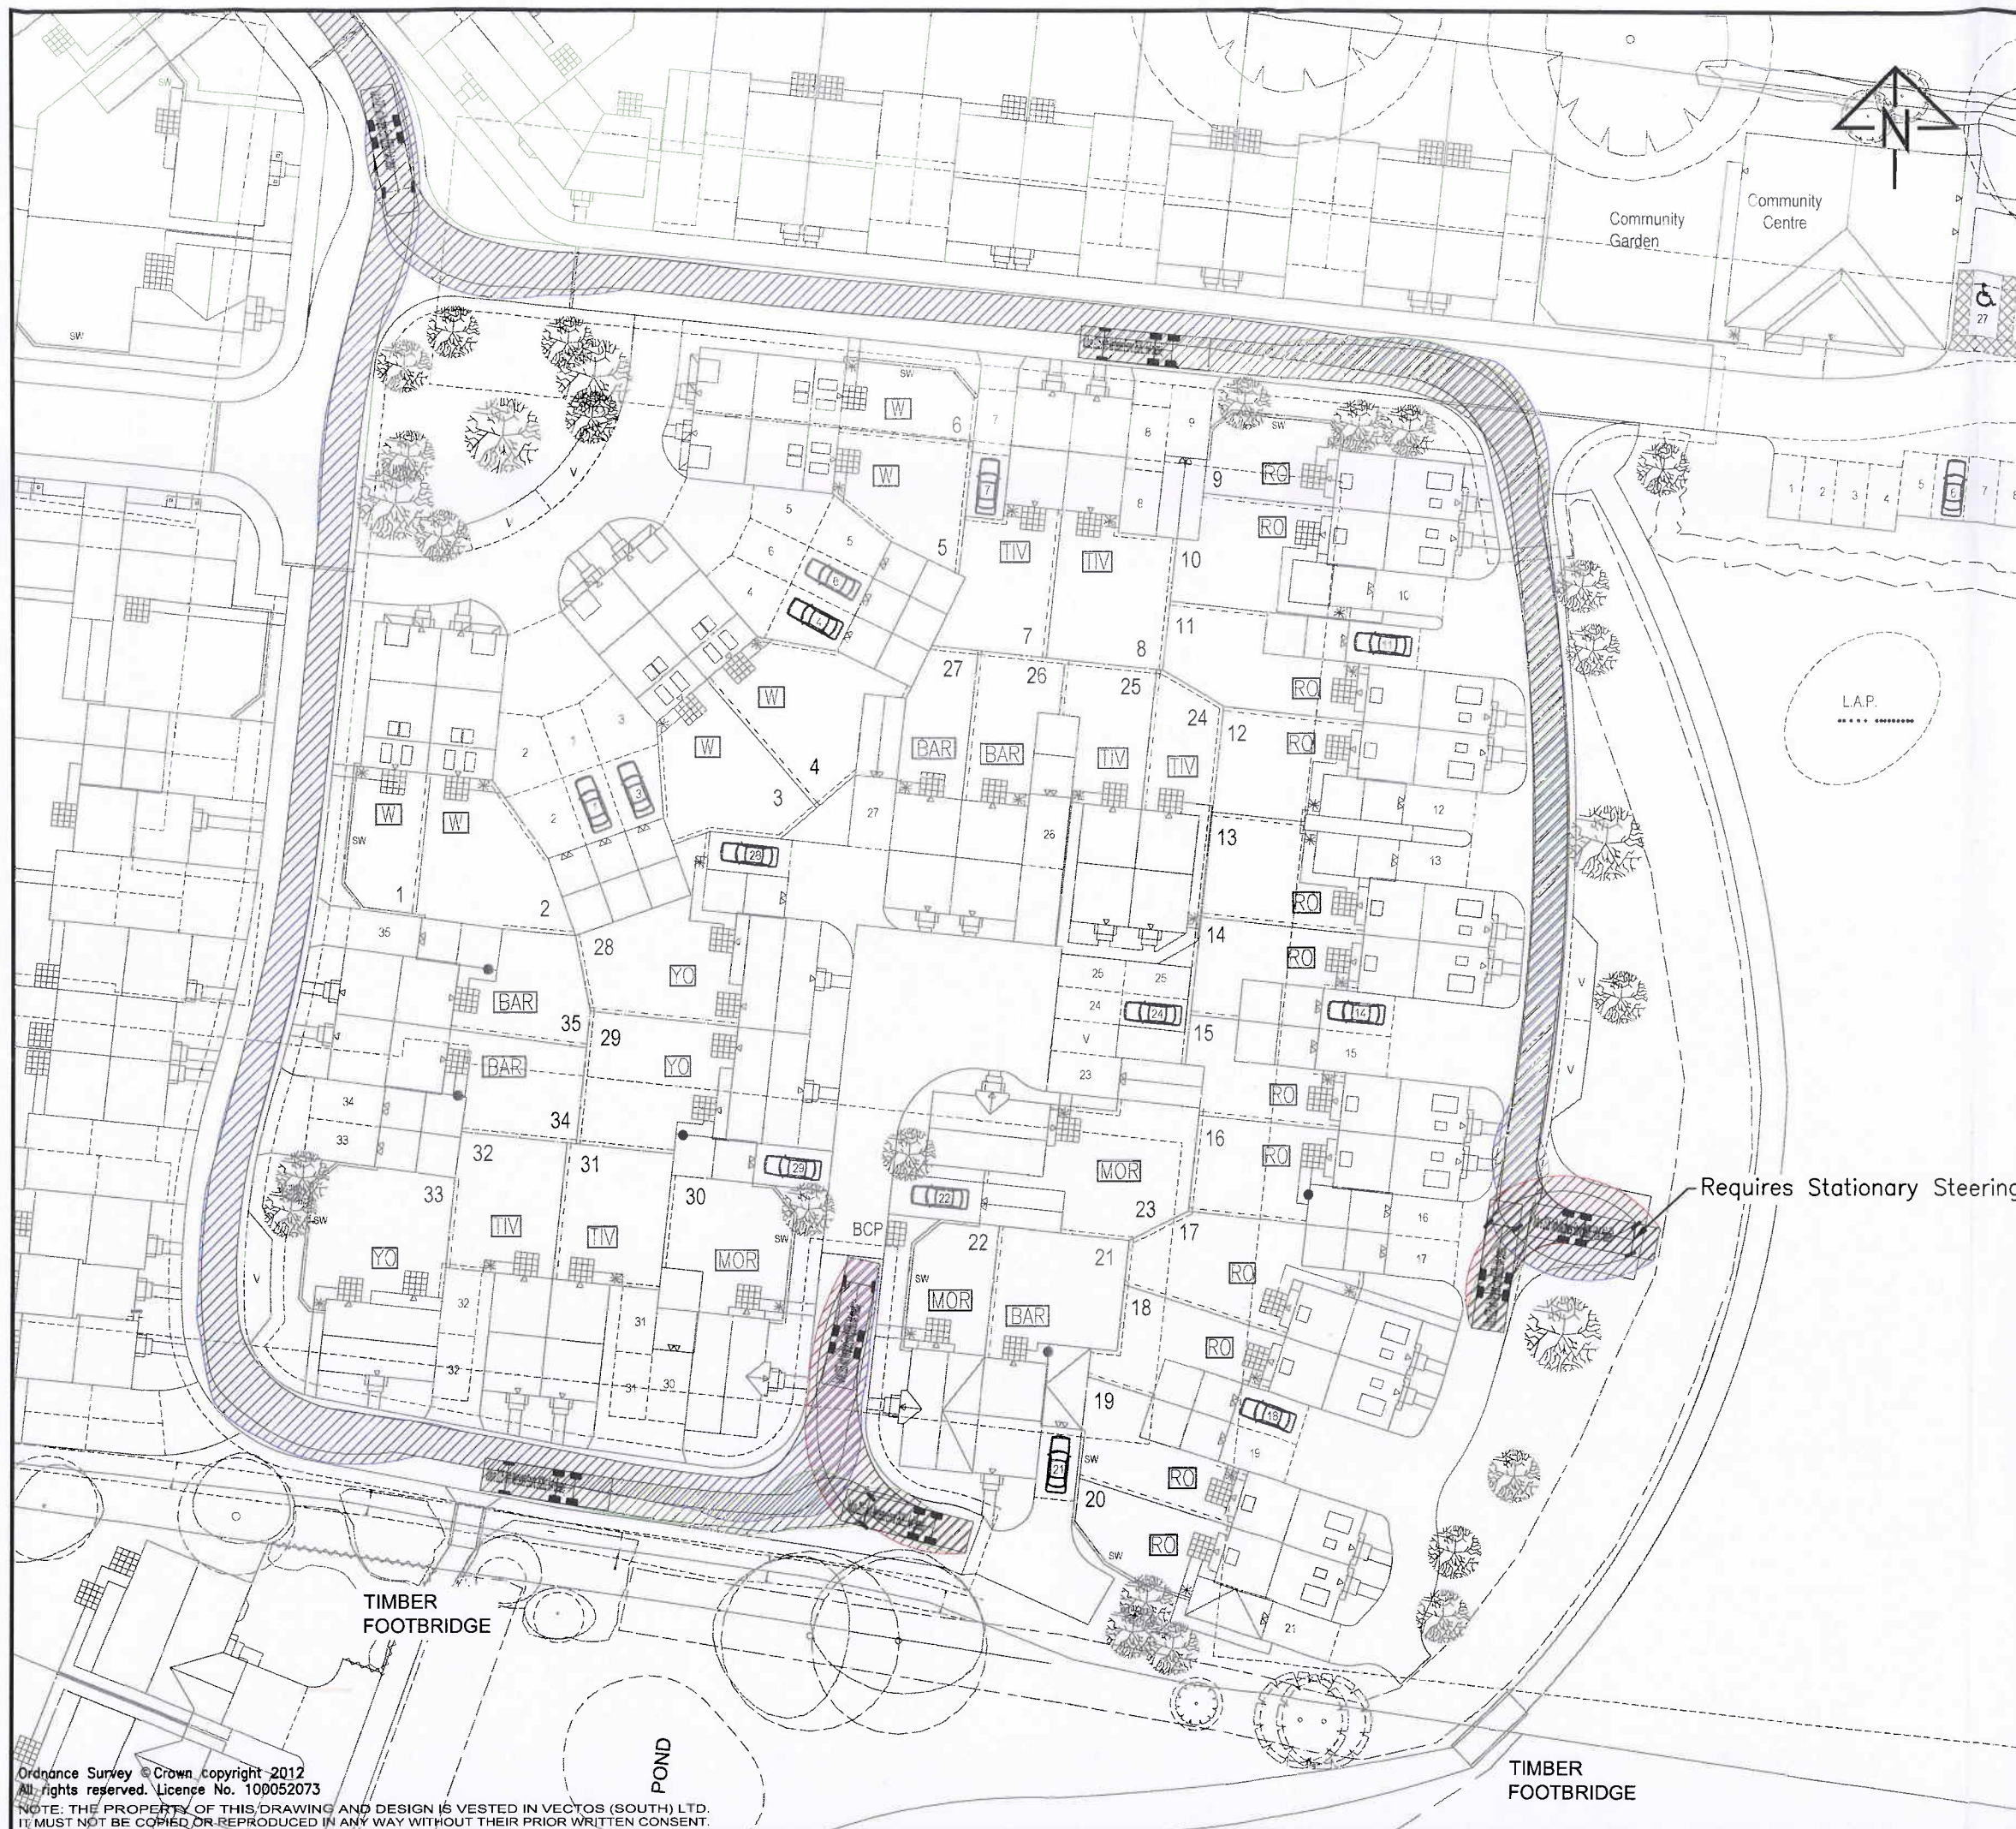

- Notes:
1. This is not a construction drawing and is intended for illustrative purposes only.
  2. White lining is indicative only.
  3. Site Plan is P974-Re-plan Layout-P.

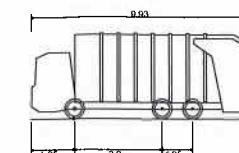

Vulture 2225 (with Mercedes Econic 2628LL 6x4 chassis)  
Overall Length 9.930m  
Overall Width 2.490m  
Overall Body Height 3.749m  
Min Body Ground Clearance 0.302m  
Track Width 2.490m  
Lock to Lock Time 4.00s  
Wall to Wall Turning Radius 9.100m

RECEIVED

21 JUL 2014

HBC Development Control

A Latest Architect's Site Plan JM CS 09/07/2014

REV DETAILS DRAWN CHECKED DATE

CLIENT:

Barratt Homes

PROJECT:

Copseys Nursery

DRAWING TITLE:

Swept Path Analysis  
Refuse Collection

SCALES:

1:500 at A3

DRAWN: JM CHECKED: CS DATE: 11/06/2014



Network Building, 97 Tottenham Court Road, London W1T 4TP  
t: 020 7580 7373 e: enquiries@vectors.co.uk

DRAWING NUMBER: REVISION:

141350/AT/D01

A