

Housetype HT9B

4 Bed / 6 Person

Total GIA : 115sqm (measured inside face of blockwork)


Plot Nos : 32

Tenure : Open market


HAVANT BOROUGH
COUNCIL

18 AUG 2014


RECEIVED

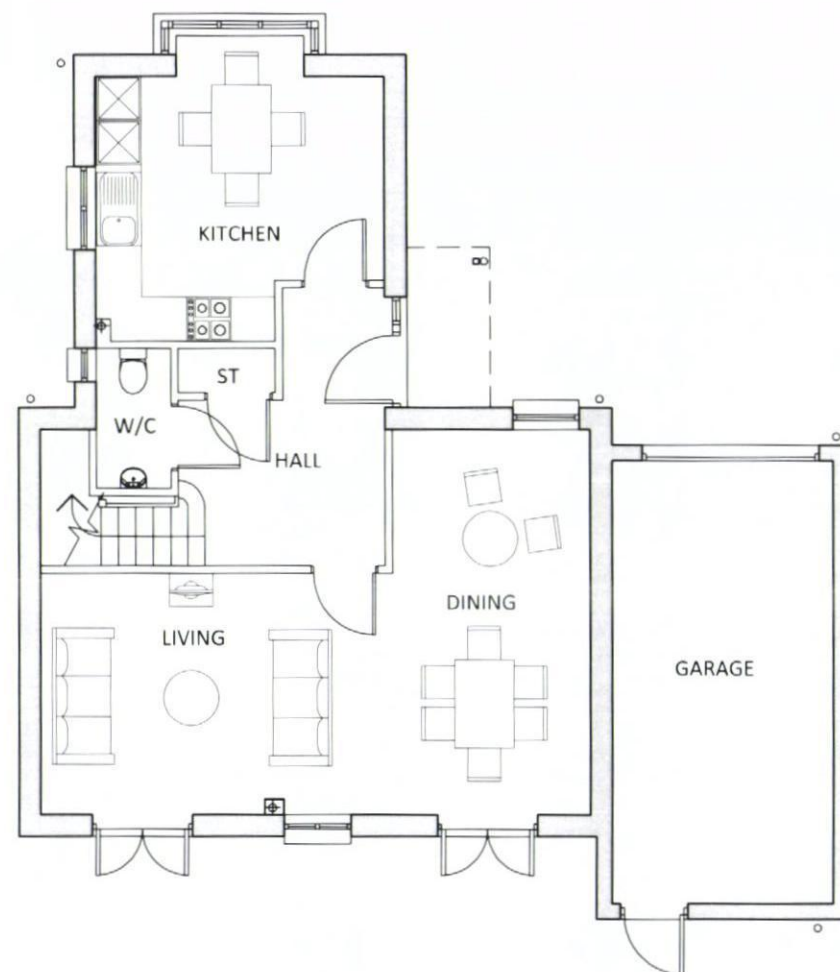

01
43 Ground Floor Plan
GIA - 58.5sqm

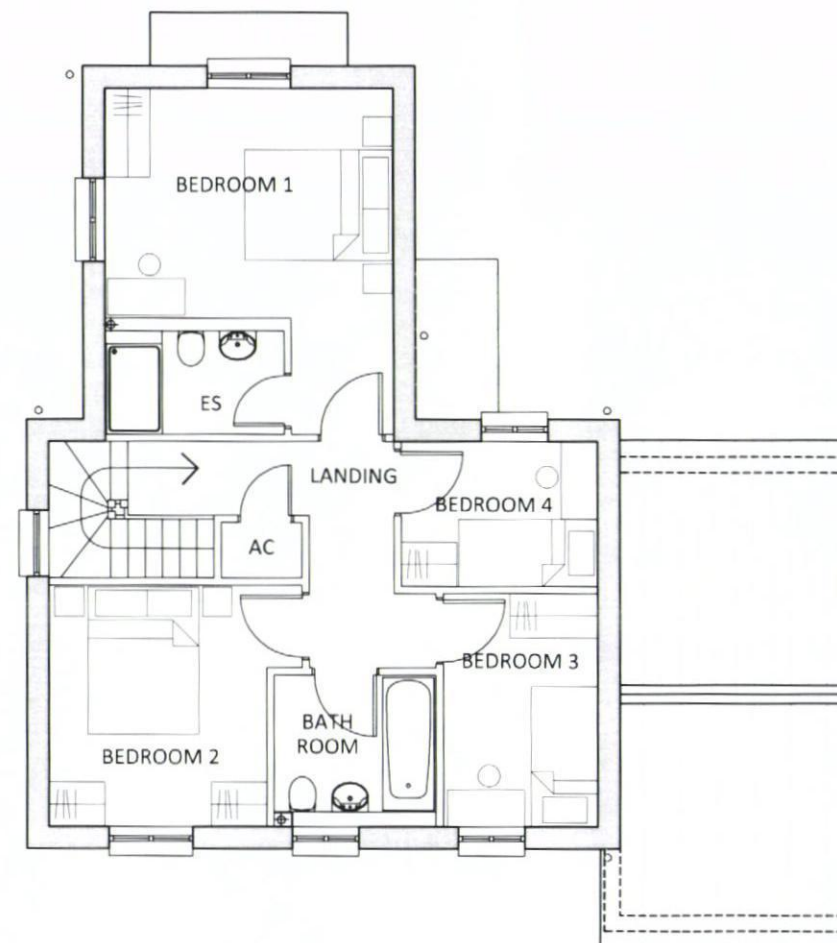

02
43 First Floor Plan
GIA - 57.6sqm

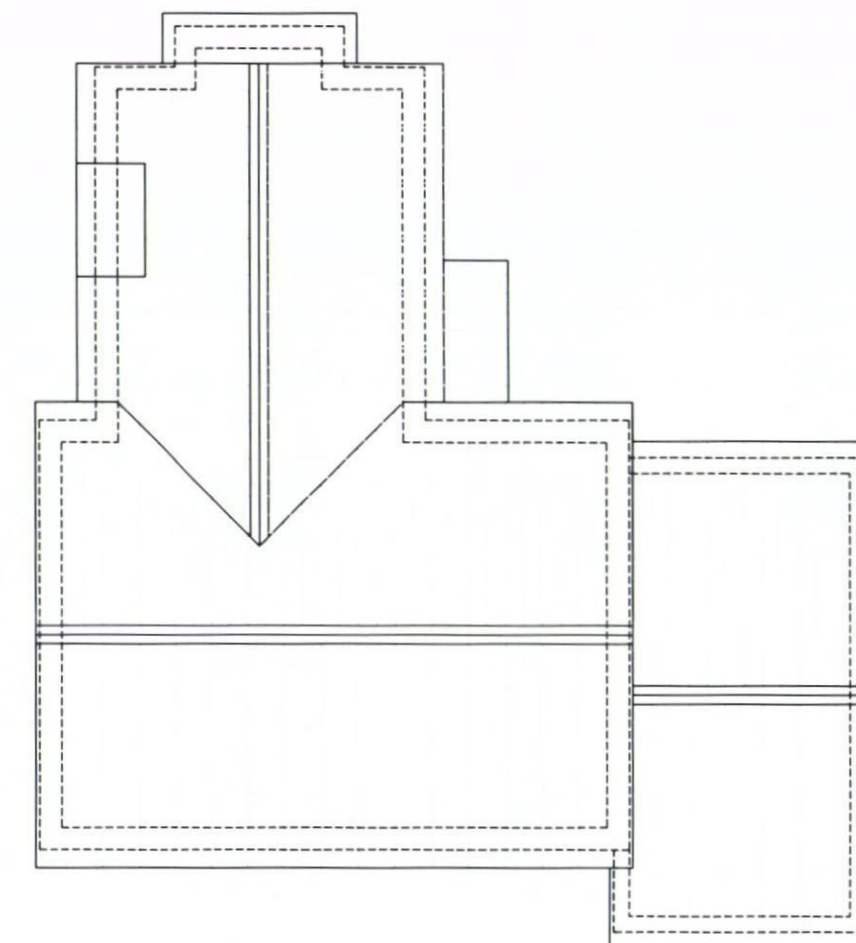

03
43 Roof Plan

General Notes
Refer to site layout for handing of units.

This drawing has been produced for use on this specific project.
This drawing reflects standards agreed for this project and legislative standards current at the time of its production.
Any future changes to these drawings will require review in accordance with changing legislation.

For elevations of houses within the proposed layout, please refer to site section drawings.

External material product refs, colours and finishes all subject to agreement with Planning Authority.

Refer to drawing no 14021/61 for garage details.

Refer to dwg no 14021/62 for car barns and cycle stores.

B	15/08/14	Planning Issue	NH	MJ
A	06/08/14	Issued for Client Comments	LC	DH
Rev	Date	Drawn	Drawn	Checked
Issued for:				
PLANNING				
Project/Client:	Project No:			
Bartons Road	14021			
Havant	Dwg No:			
	43			
	Rev:			
	B			
Drawing:	Scale:			
Housetype HT9B	1:100 @A3			
4B Open Market	Drawn By:	Date:		
Plans - Plot 32	LC	05/08/14		
	Checked By:	Date:		
	DH	05/08/14		



15 Glasshouse Studios, Fryern Court Road, Fordingbridge
Hampshire, SP6 1QX
T: (01425) 655806/653639

© BrightSpace Architects Ltd. Contractors must work only to agreed dimensions which are to be checked on site.
Registered Office: 17 Northgate, Newbury, Berkshire, RG16 2JH. Registered Number: 07788888

For handing of house types refer to site layout drawing no 14021/02

0 1 2 3 4 5m
Scale 1:100