



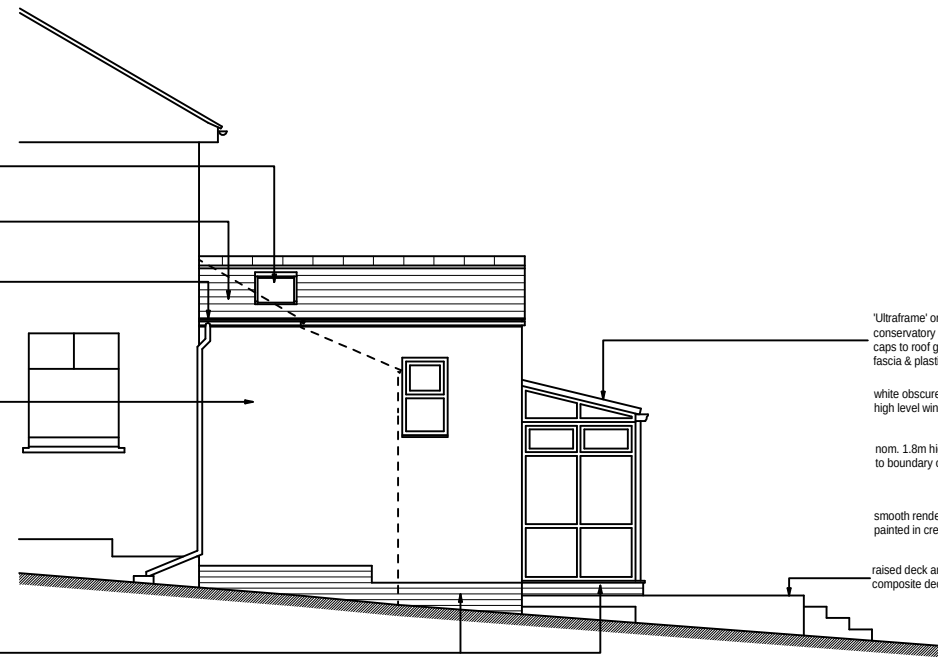


Proposed North Elevation




Proposed East Elevation

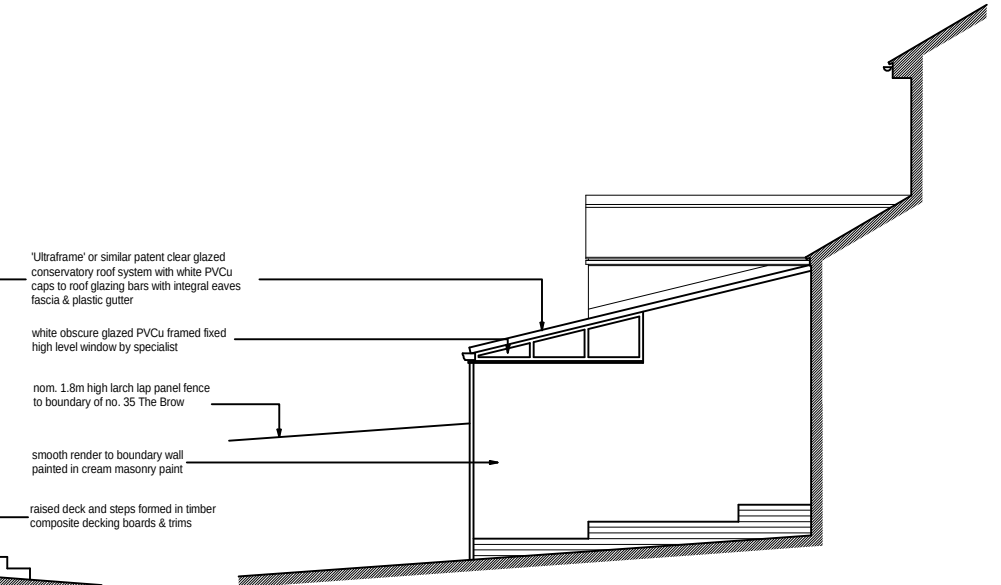

Proposed West Elevation (to No. 35)

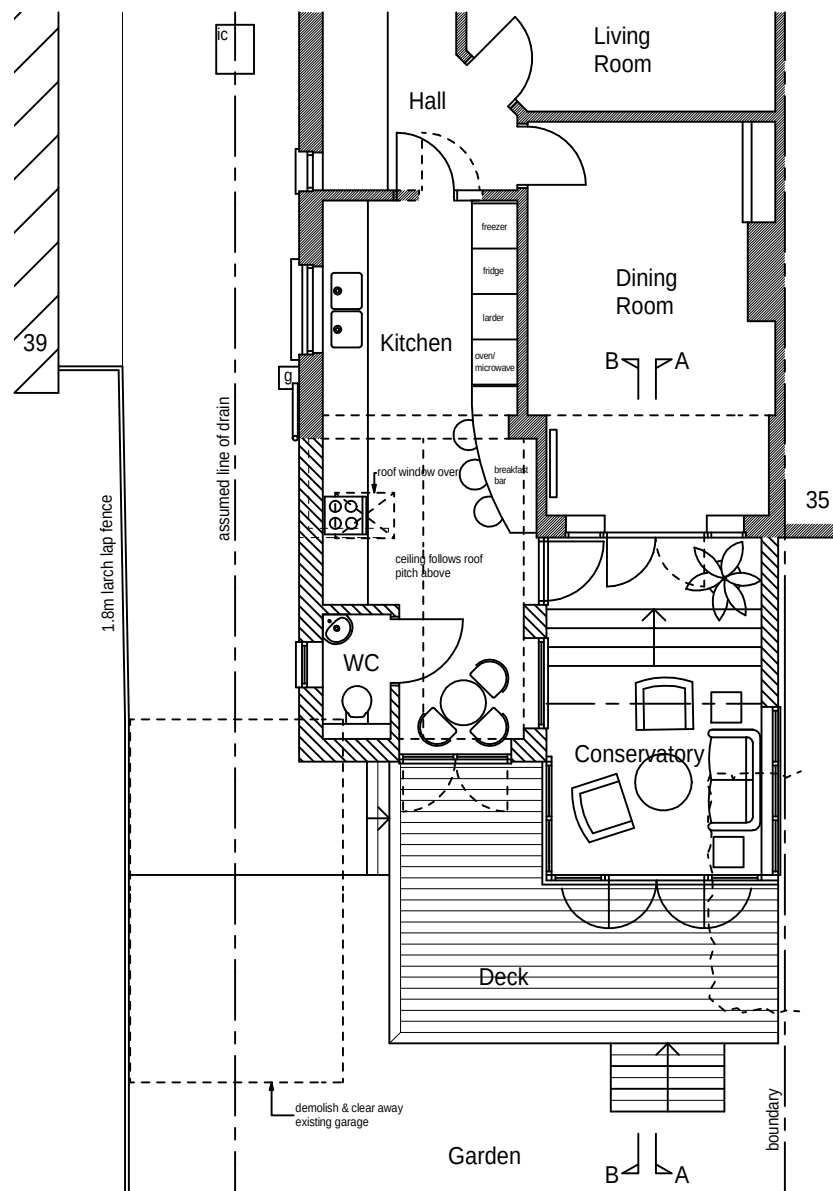

Proposed Part Ground Floor Plan 1:100

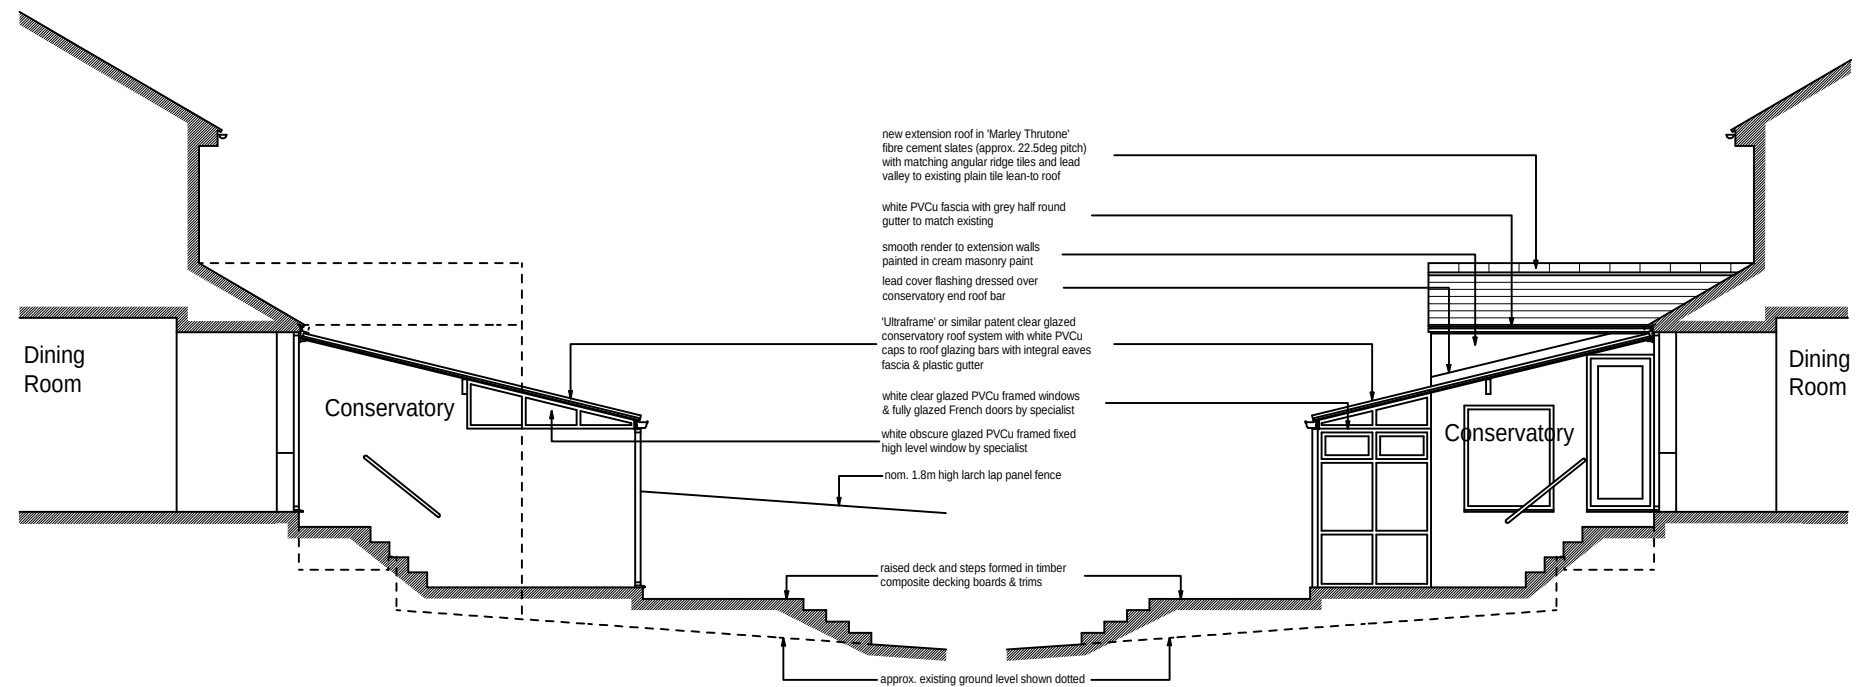

Proposed Section A-A

Proposed Section B-B

This drawing is the copyright of the Architect and must not be reproduced without permission, except by the Local Planning Authority for planning purposes. Figured dimensions to be taken in preference to scaled. Dimensions to be checked on site before work commences. No deviation from this drawing will be permitted without the prior written consent of the Architect. Ground floor slabs, foundations, structure, etc., and all work below ground is shown provisionally and inspection of ground conditions is essential prior to work commencing. Reassessment is essential when the ground conditions are apparent and redesign may be necessary in the light of soil conditions found. The responsibility for establishing the soil and subsoil conditions rests with the Contractor.	drawing	revisions					date
		drawing no.	rev.	date	scale(s)	sheet size	
		21410/102		AUG 2014	1:100	A3	
		client					
project	NEW CONSERVATORY & KITCHEN EXTENSION 37 THE BROW, WIDLEY, PORTSMOUTH HAMPSHIRE PO7 5BY	MR & MRS KELSEY					
		Jeffrey Douglas Chartered Architect					
		60a Sinah Lane Hayling Island Hampshire PO11 0HH Tel: (023) 9246 8889 E-mail: jdo@jeffreydouglas.co.uk					