



South Elevation

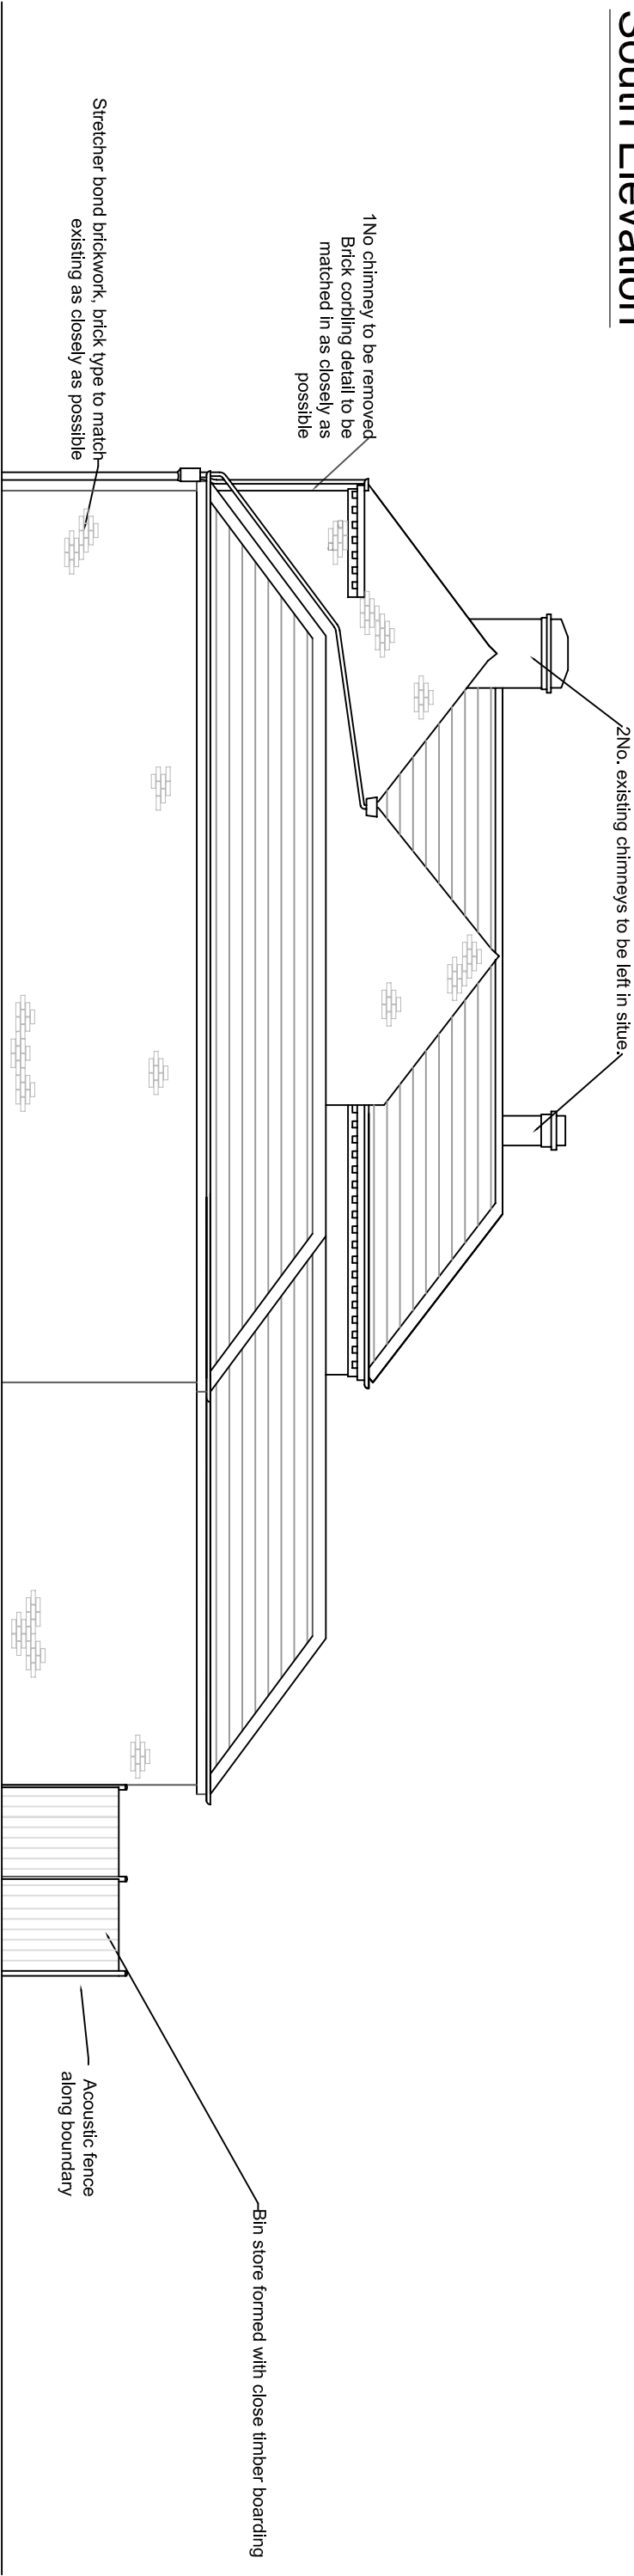

East Elevation

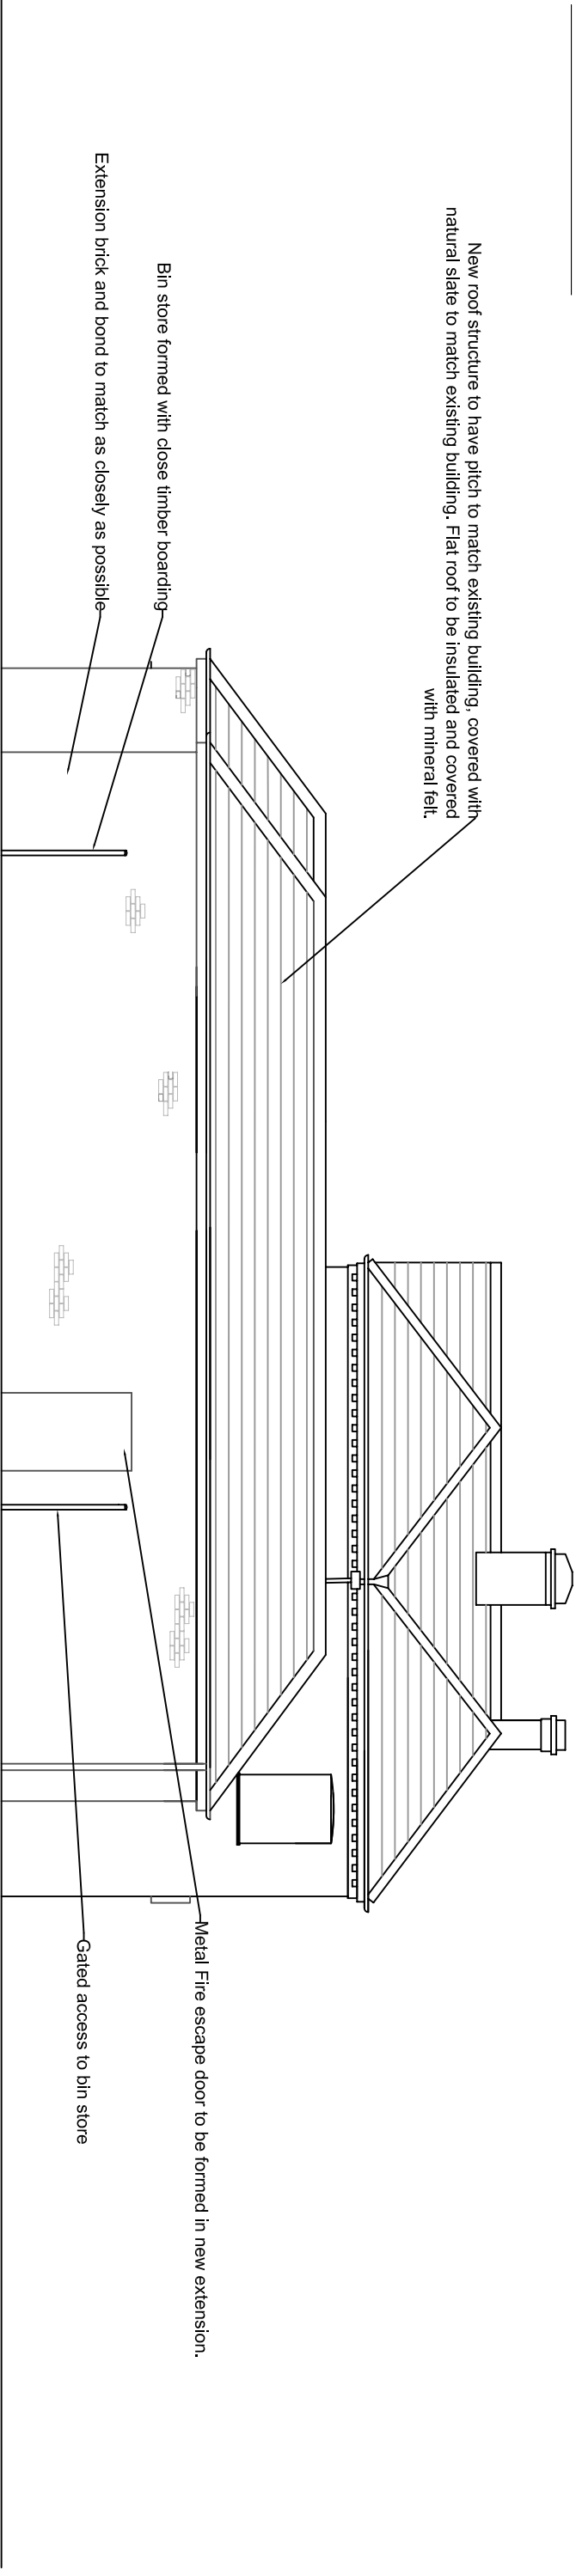

revisions

-	-	-	-	-	-
-	-	-	-	-	-
-	-	-	-	-	-
-	-	-	-	-	-
-	-	-	-	-	-
-	-	-	-	-	-

client

drawn by
AF

checked by
NEI

project

Rose in June
Hayling Island

drawing

Proposed South & East Elevations

drawing no. revision

P - 010 E

date scale at A3

30/07/13 1:100

job no.

SNBC251803

Building & Project
Consultancy

savills

2 Charlotte Place
Southampton
SO14 0TB
t 02380 713 900
f 02380 713 901
e afraser@savills.com