




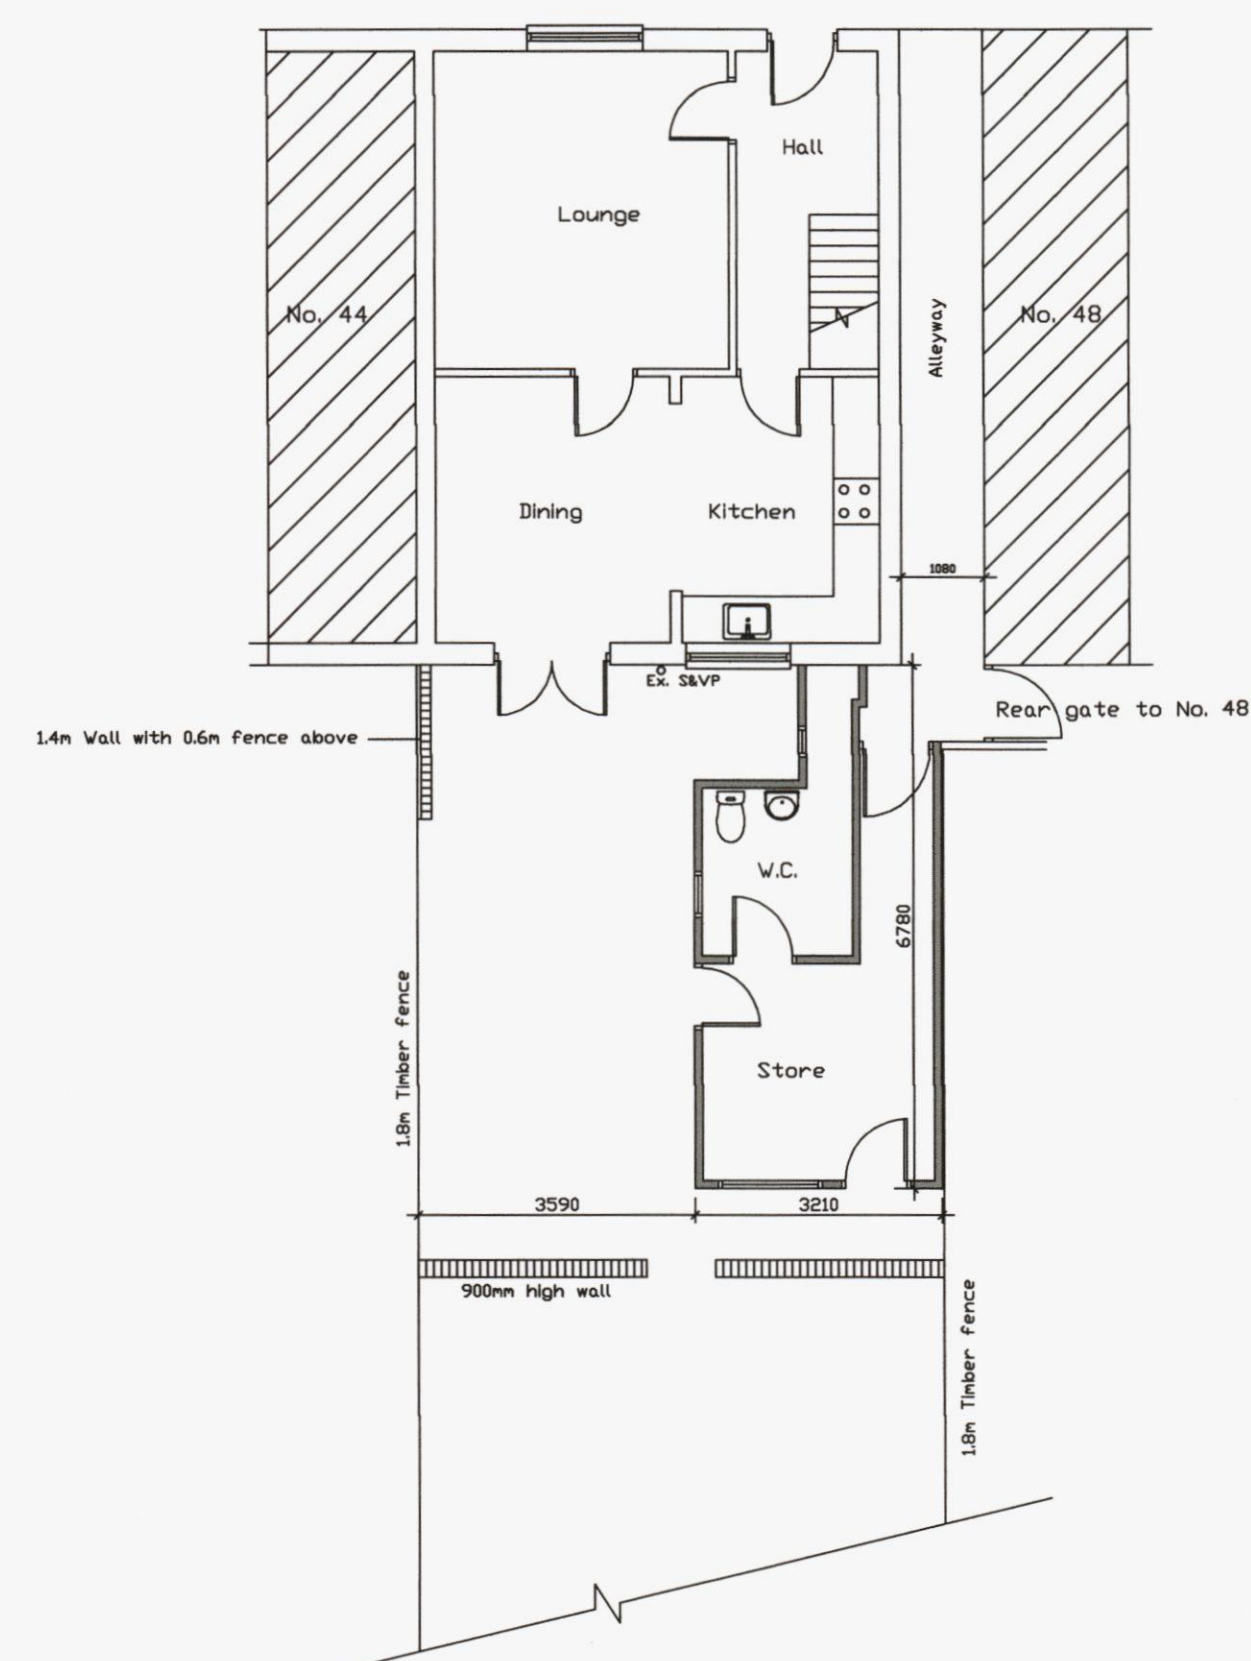


EXISTING FLOOR PLAN

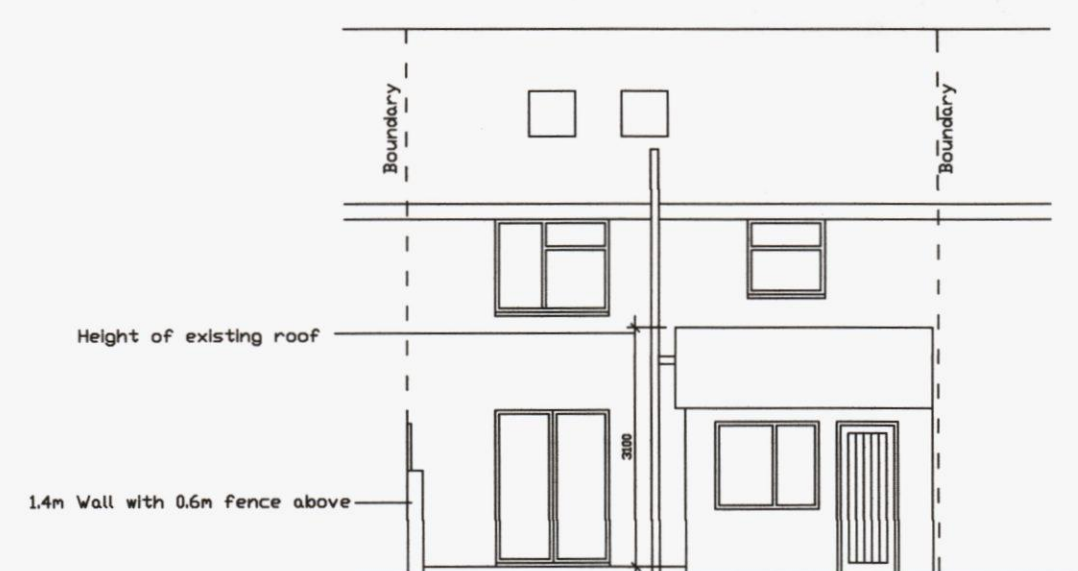


EXISTING REAR ELEVATION

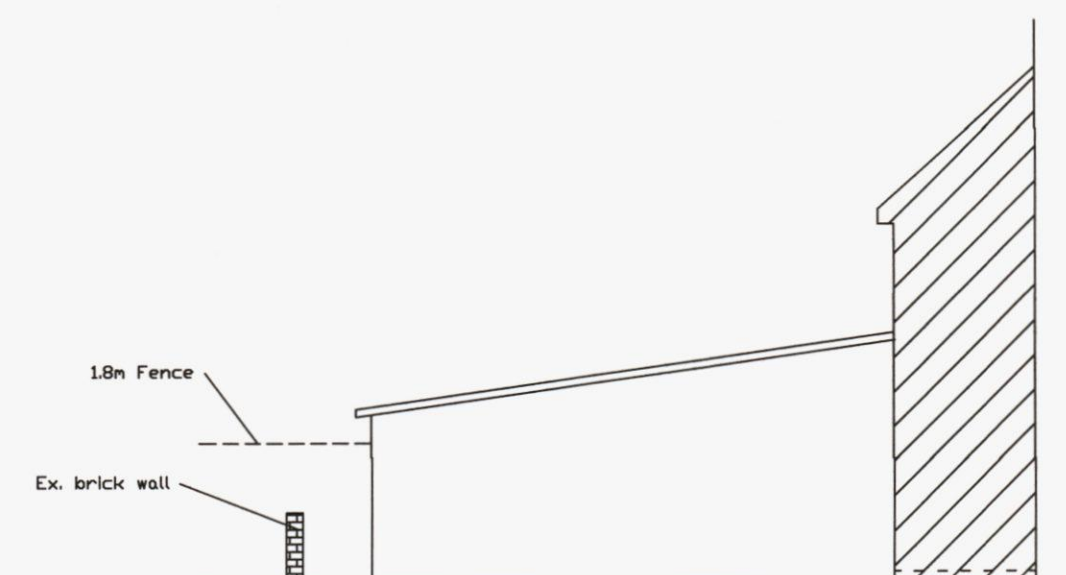


EXISTING SIDE ELEVATION

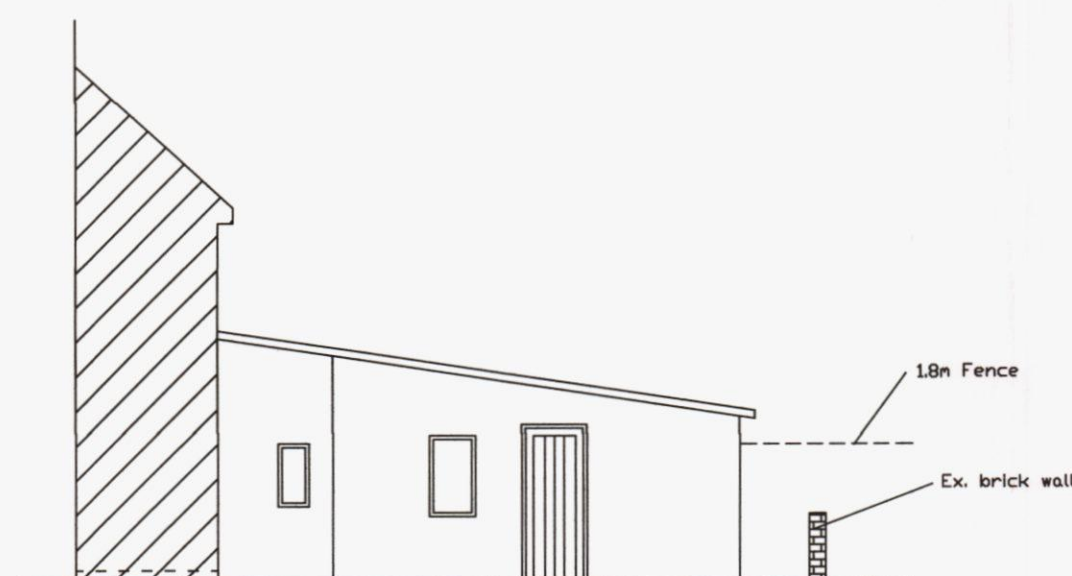


EXISTING SIDE ELEVATION

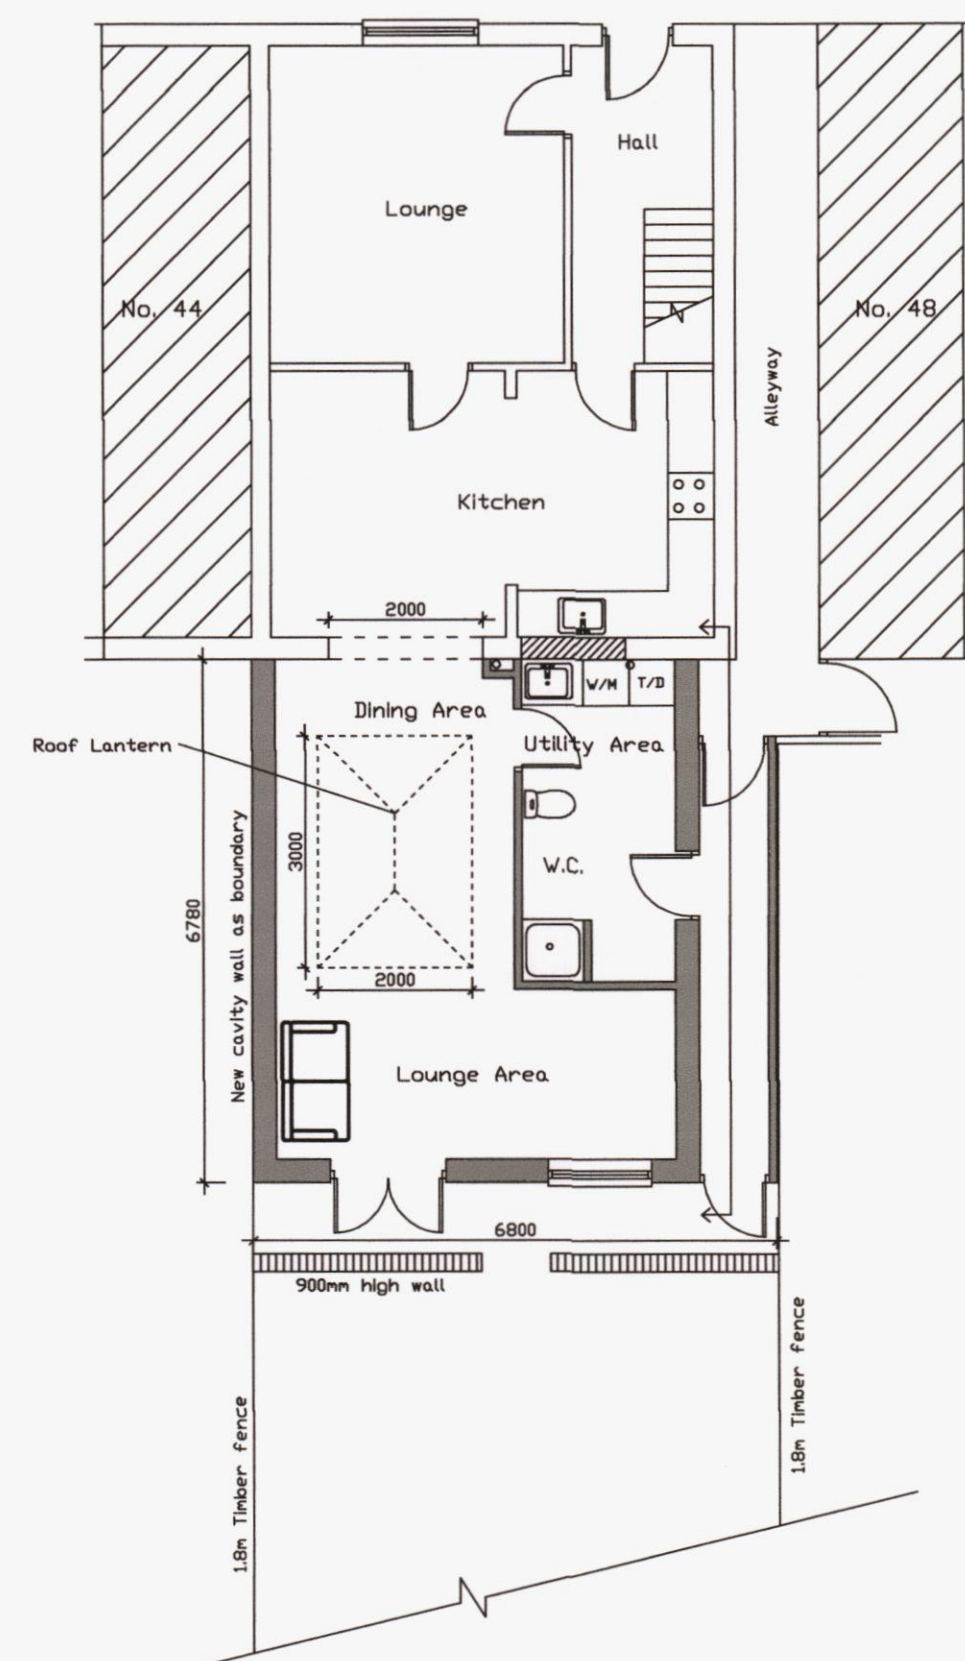


PROPOSED FLOOR PLAN

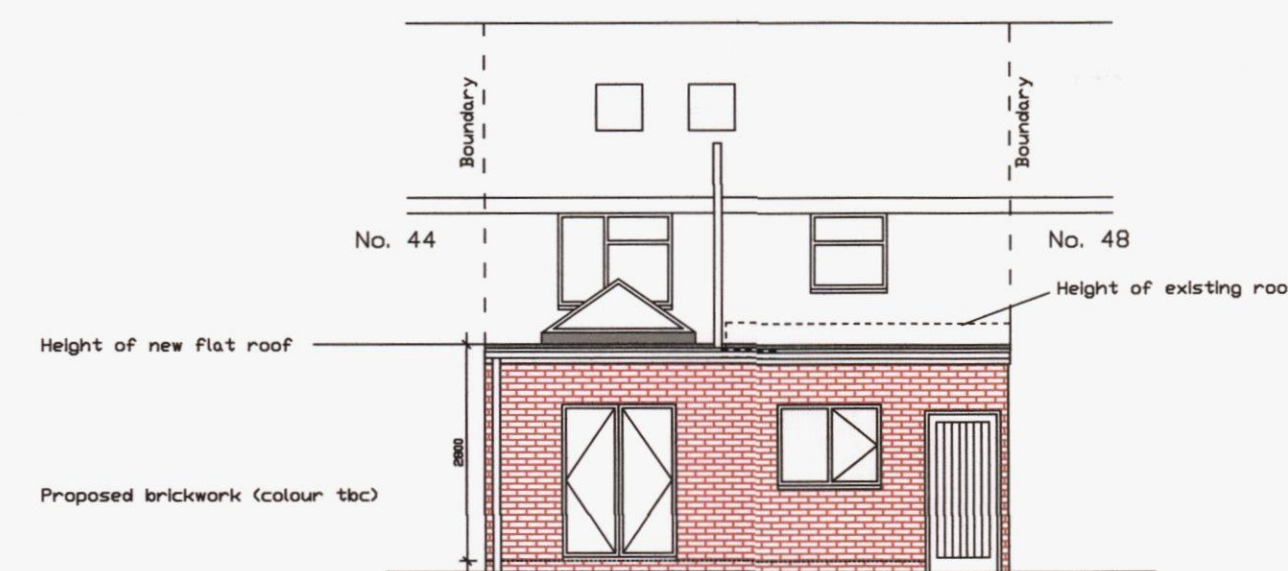

PROPOSED REAR ELEVATION

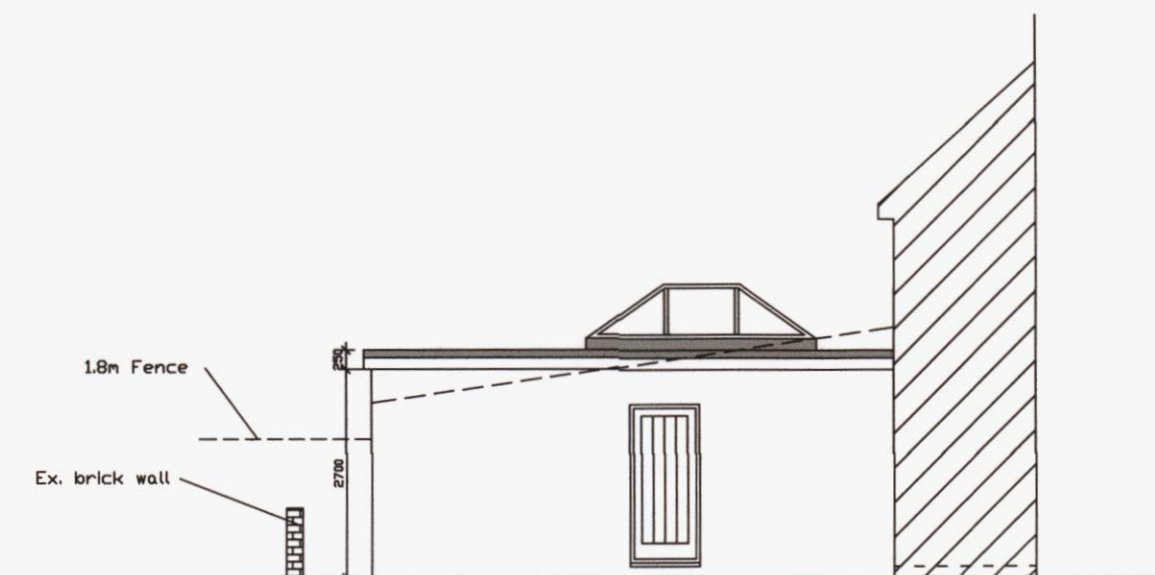


PROPOSED SIDE ELEVATION

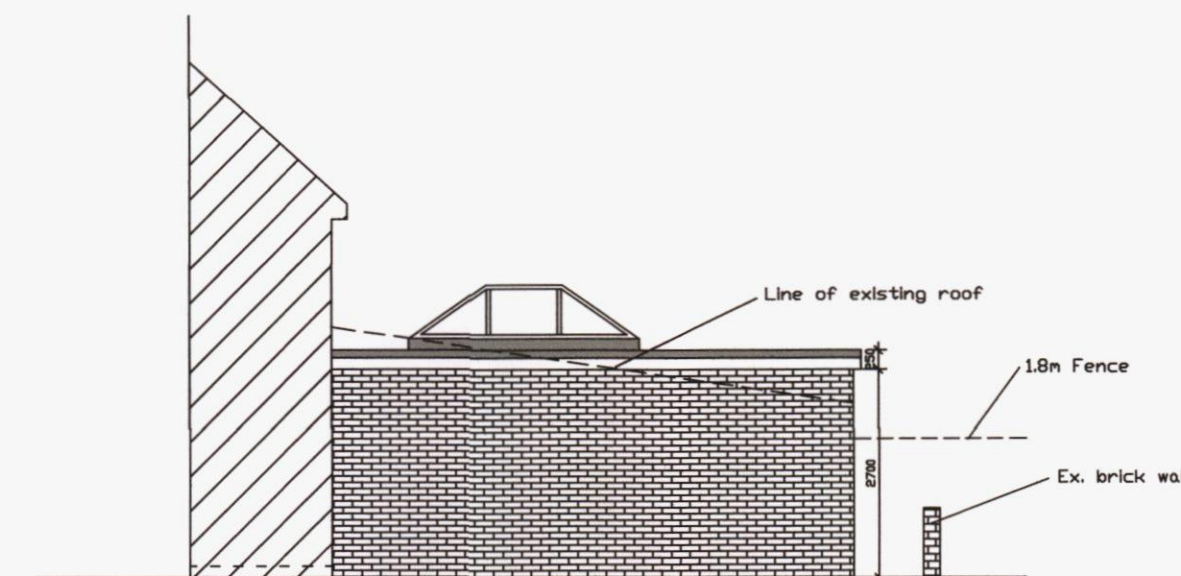


PROPOSED SIDE ELEVATION




PHOTO REAR ELEVATION

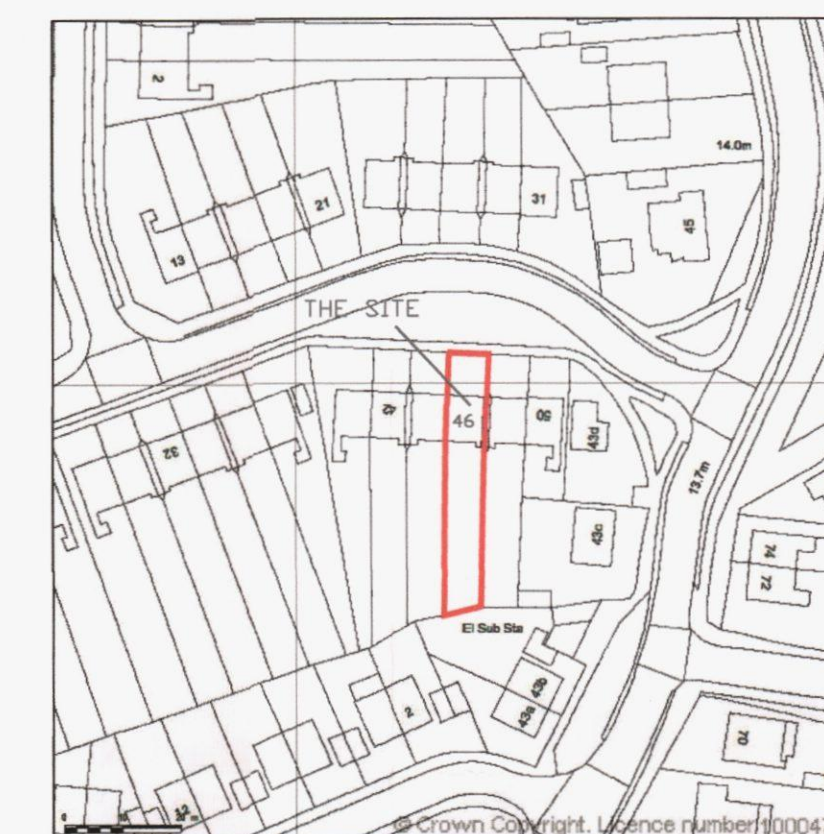

SITE LOCATION PLAN 1:1250

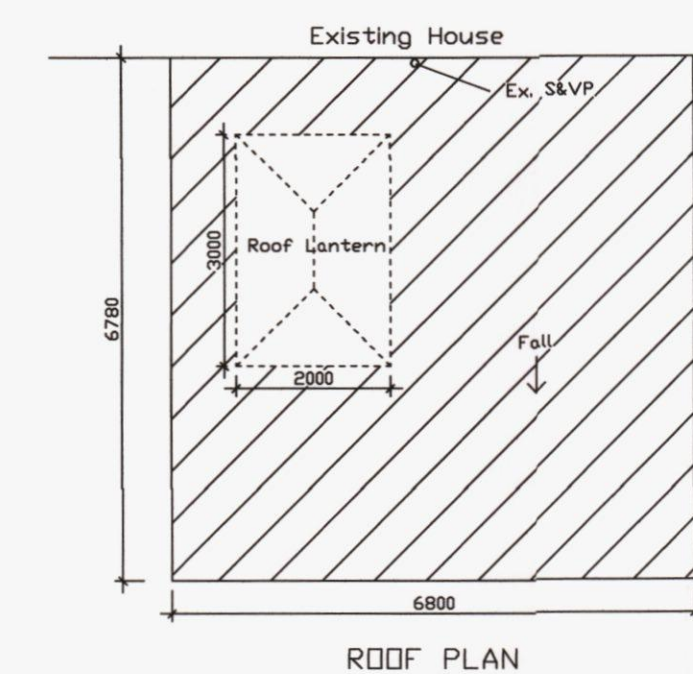

ROOF PLAN

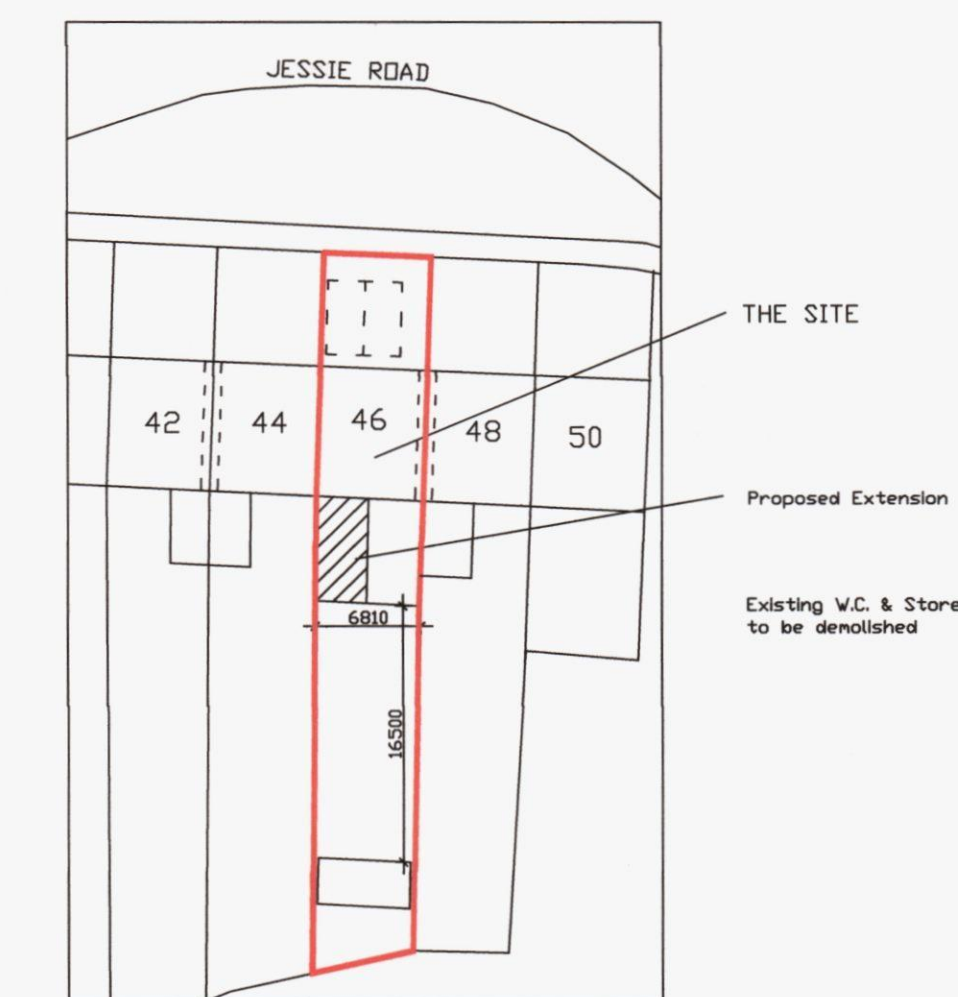

SITE PLAN 1:500

Address:
Proposed rear extension to
46 Jessie Road
Bedhampton
PO9 3TH

Drawing Title:
Plans & Elevations

Date:
May 2014

Scale:
1:100

Rev: