


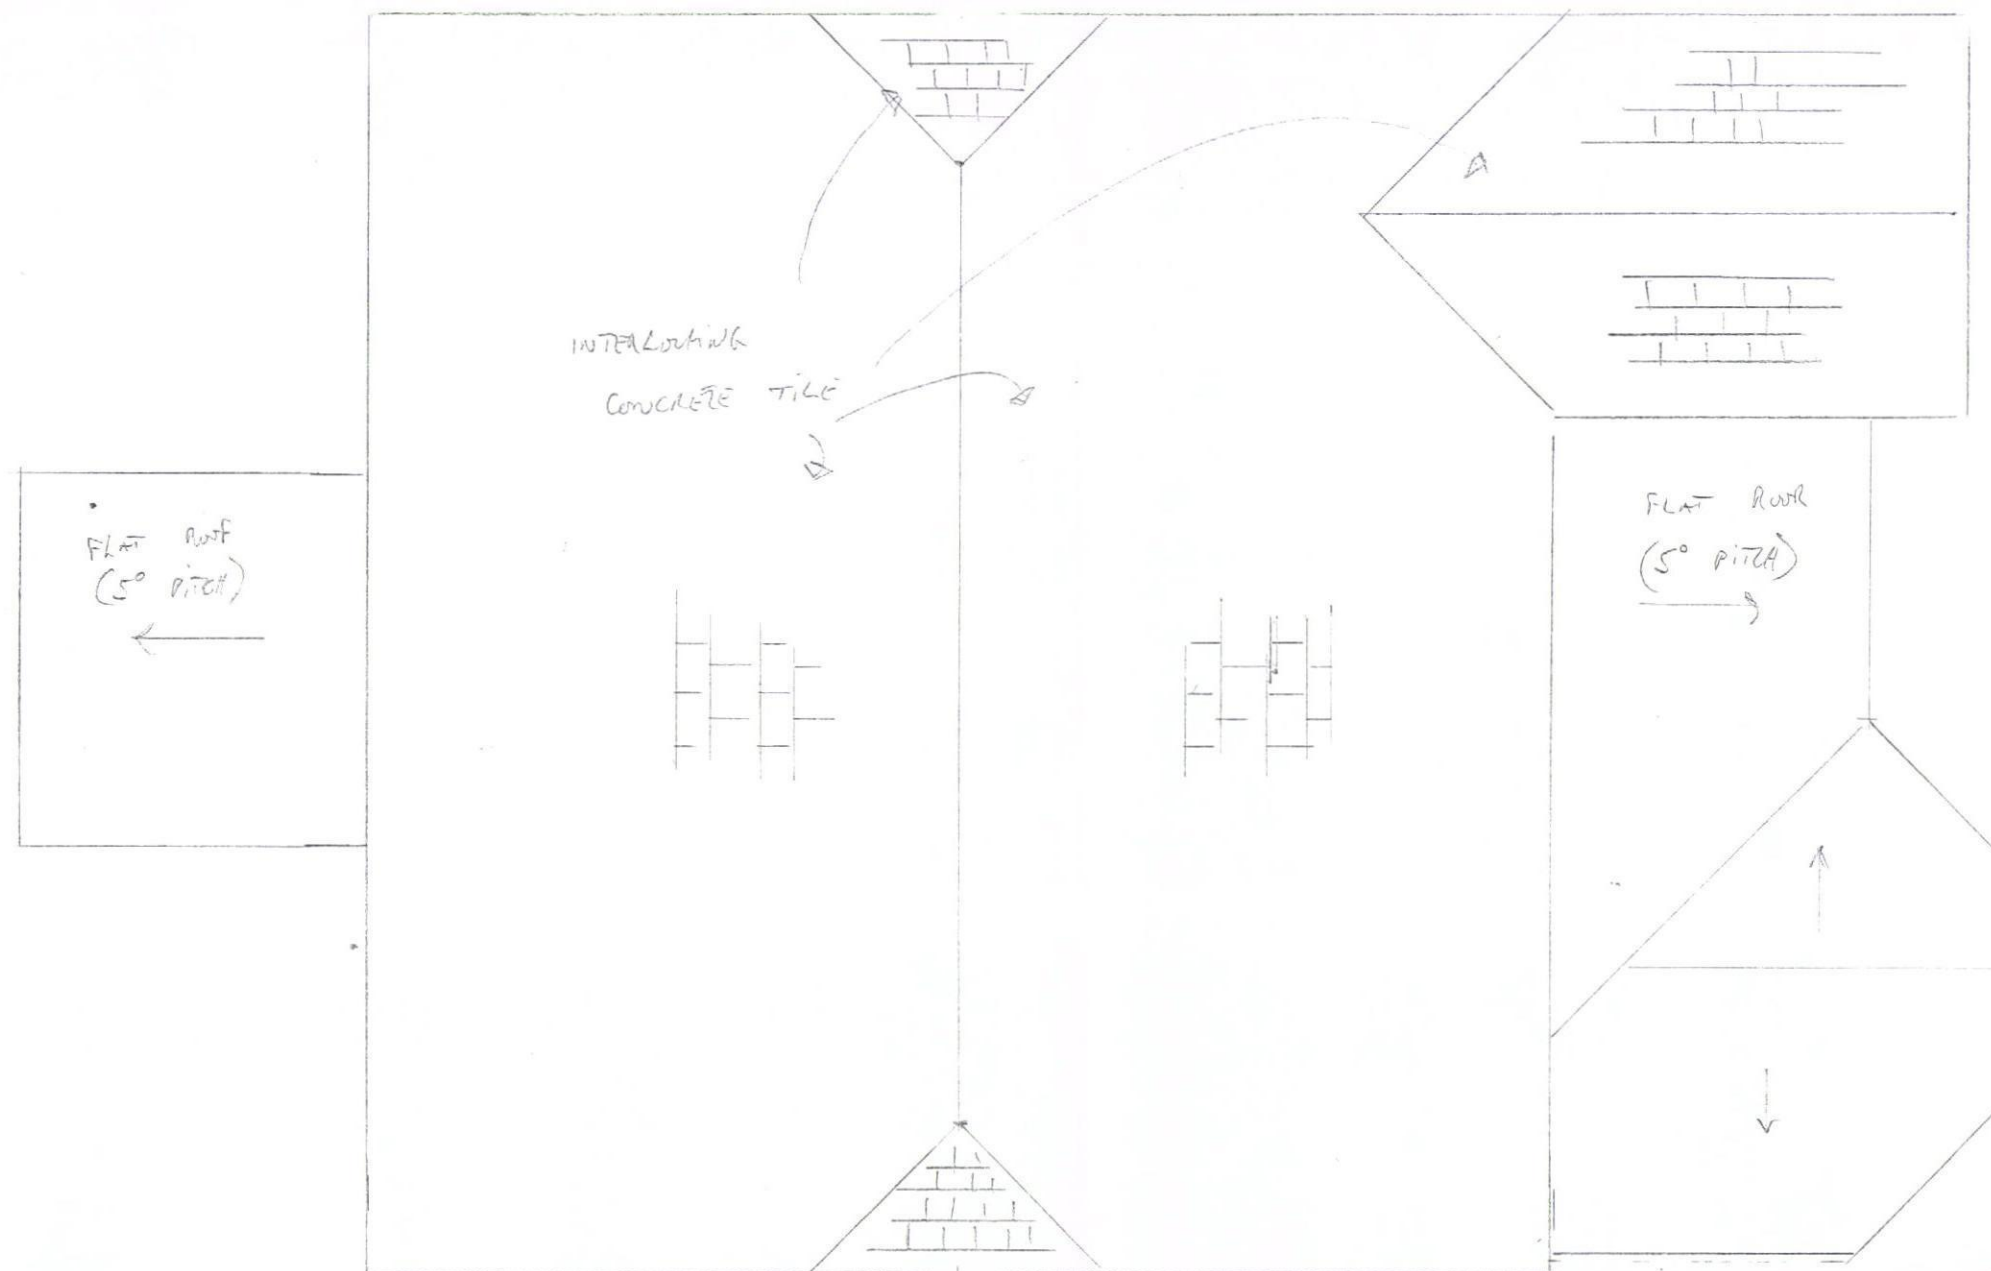

EXISTING ROOF PLAN

2 HAROLD ROAD

POLL GCT

B.H. CONTRACTORS

SCALE 1:50

FEB 2014

