

NOTES:

This drawing has been prepared for the purposes of concept and design development and is not to be used for any other purpose. Dimensions are indicative and should be referenced against measured surveys only.
This drawing is the property of Martin Ralph and must not be reproduced, in part or whole, or deviated from, without their permission.

Existing / surrounding buildings

Existing Property
3 Queens Road


New Unit
Rear of 3 Queens Road

Development Area
638 sqm

Existing Property
773 sqm

Trees
existing trees being retained.

Root Protection Area
Indicative location of RPA as identified in Tree Report. Thin line shows trees to be removed.

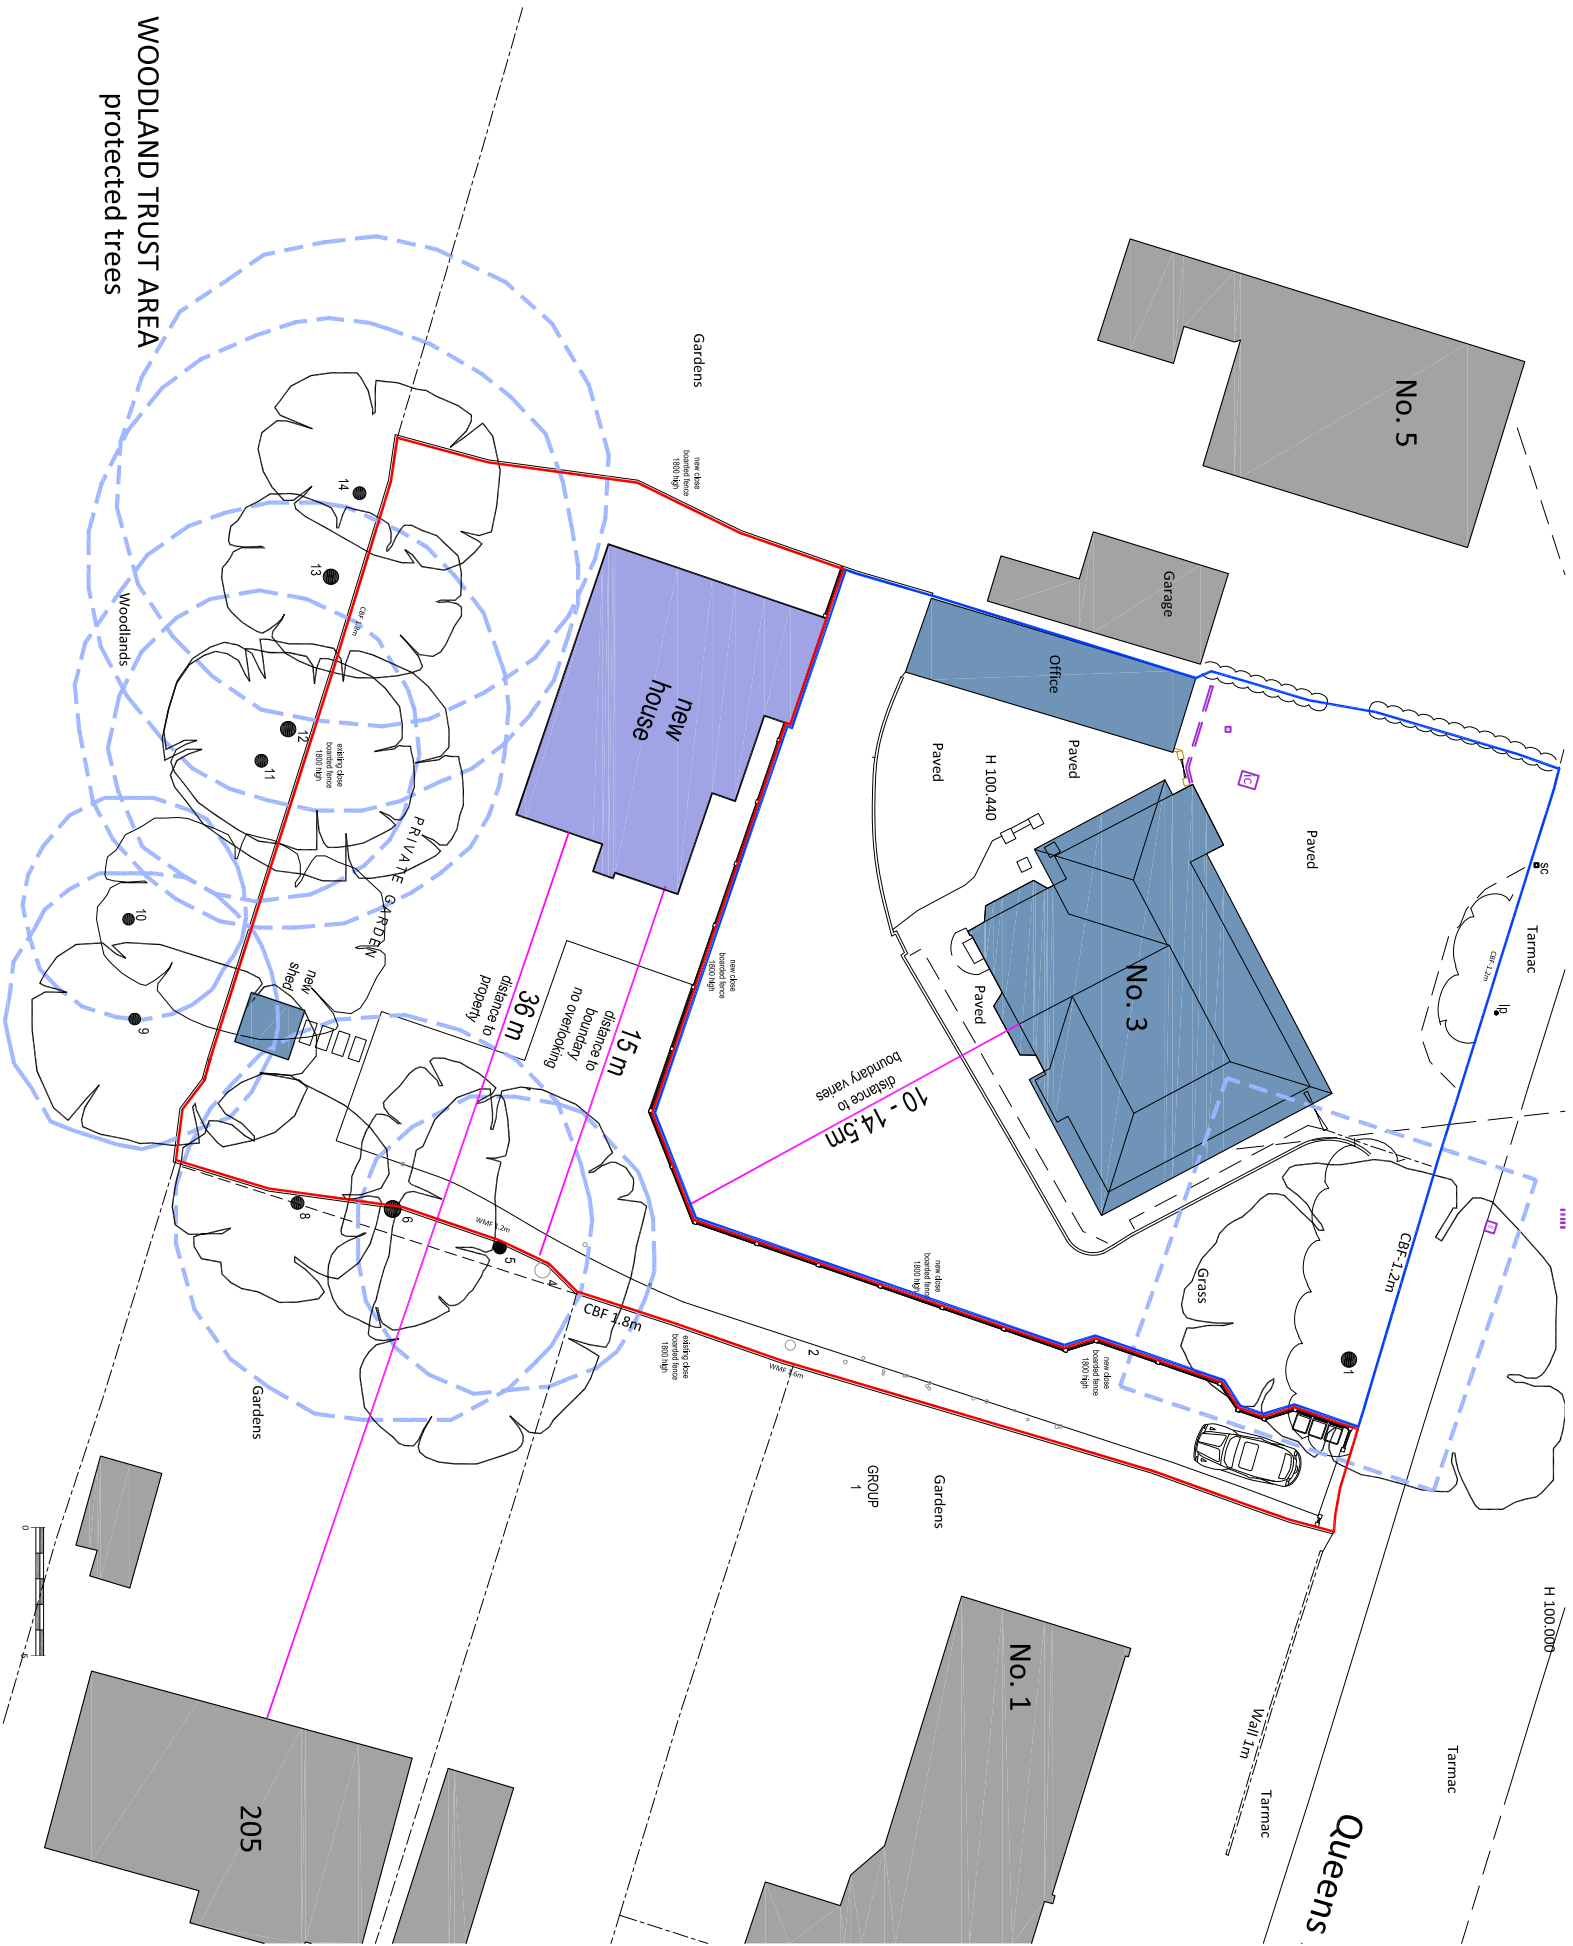

SITE PLAN SHOWING SITE CONSTRAINTS AND OVERLOOKING DISTANCES

1:300

SITE
3 QUEENS ROAD, WATERLOOVILLE

AMENDMENTS		DATE
A		PLANNING SUBMISSION
		21.11.14
CLIENT		
Mr. Gary Cook		
3 Queens Road		
Waterlooville		
Hants		
PROJECT		
NEW RESIDENTIAL UNIT		
Rear of 3 Queens Road		
DRAWING TITLE		
SITE PLAN		
SITE CONSTRAINTS AND		
OVERLOOKING DISTANCES		
DATE		
09.04.2014		
SCALE		
1:300 @ A3		
DRAWING No.		REVISION
14A_025 004		A

THE

MARTIN RALPH

GROUP

CHARTERED SURVEYORS
ARCHITECTS & ENGINEERS

11 Dragon House
Hussar Court
Brambles Business Park
Portsmouth
Hampshire
PO7 7SF

www.martinralph.co.uk
info@martinralph.co.uk
T. 023 9225 7711
F. 023 9225 7712