


WATERLOOVILLE



PLANNING

 

Covered Trolley Bay

Key


Undercroft Trolley Coral



Covered Trolley Bay




Manufactured by McCue Corporation (model reference: as indicated above). Made from grade 304 stainless steel (316 for coastal areas) to a height of 750 mm above paving level. Fixing requirements : potted to 300mm as Standard McCue specification.

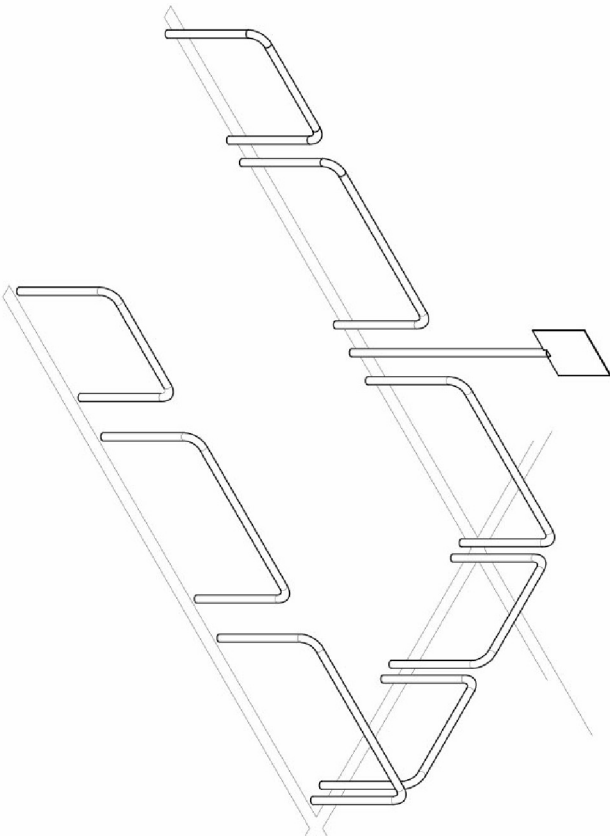

Isometric View Trolley Coral

Undercroft Trolley Coral Elevation

Scale 1:50

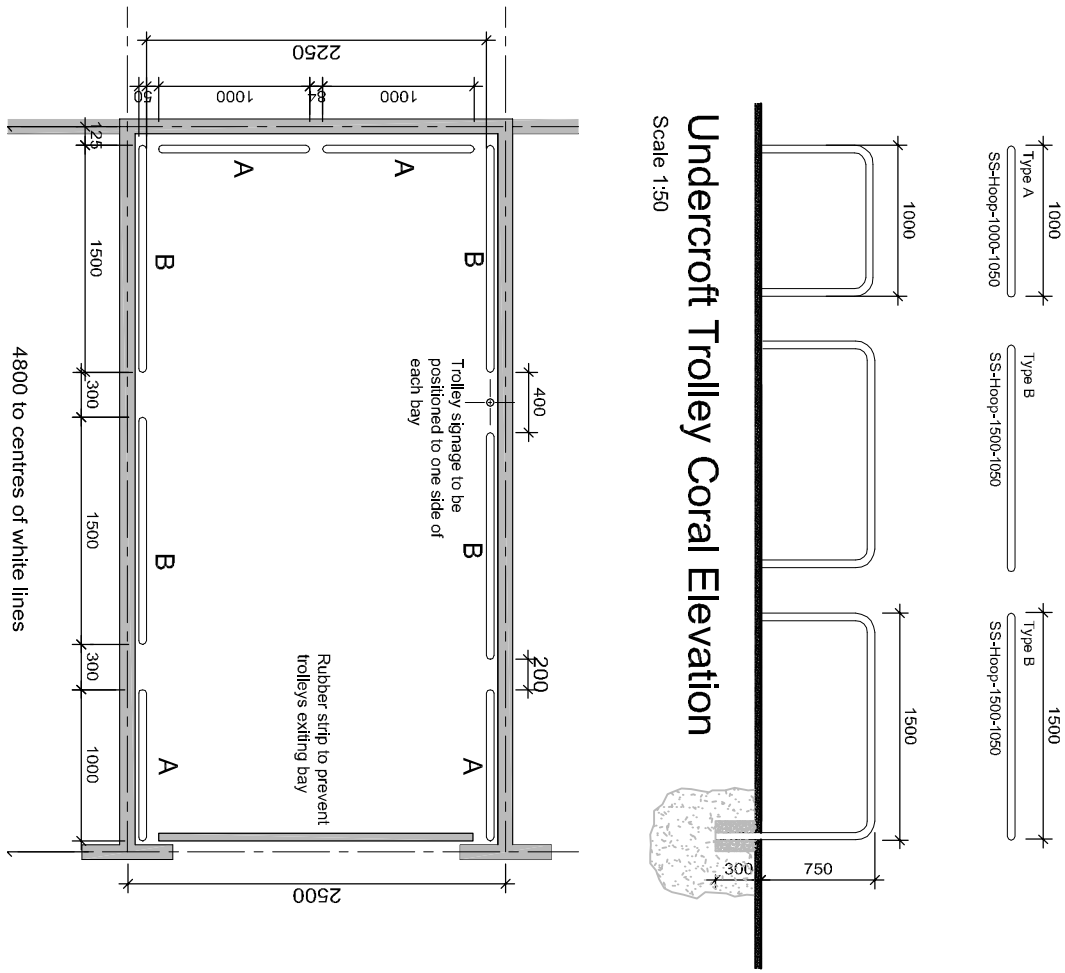


Typical Trolley Bay Coral Plan to Undercroft

Scale 1:50




Proposed Site Plan Scale 1: 1000

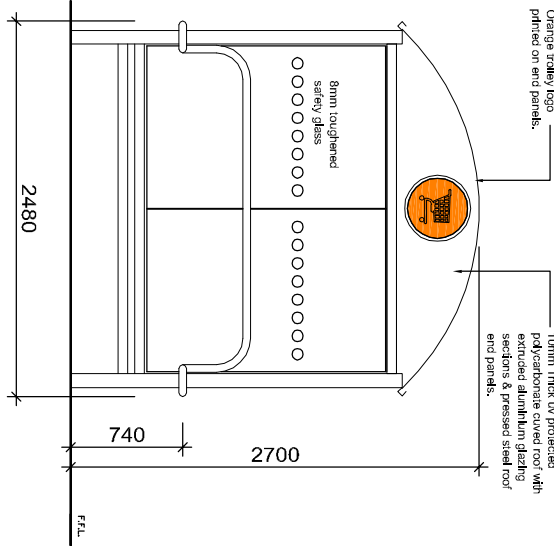


Covered Trolley Bay Elevation A

Scale 1:50

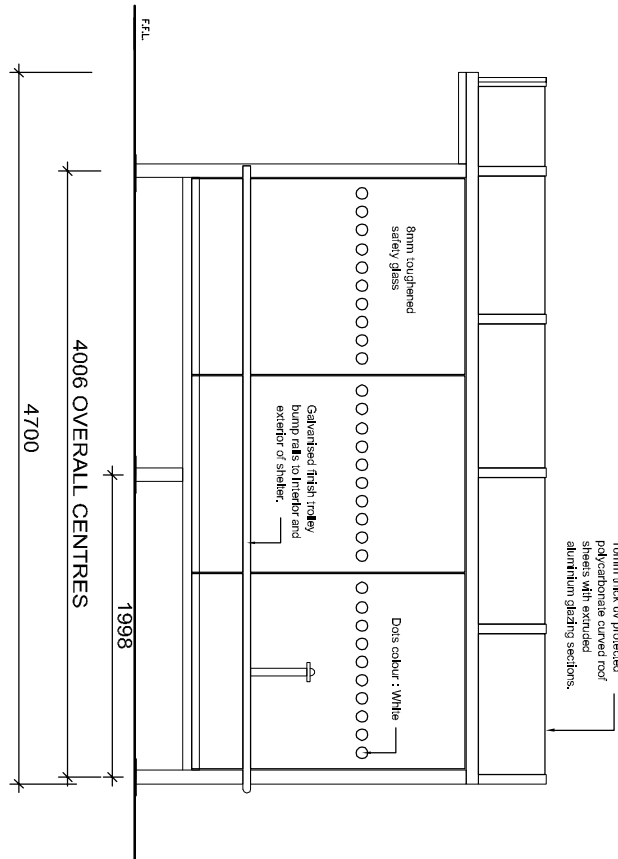


Covered Trolley Bay Elevation B

Scale 1:50

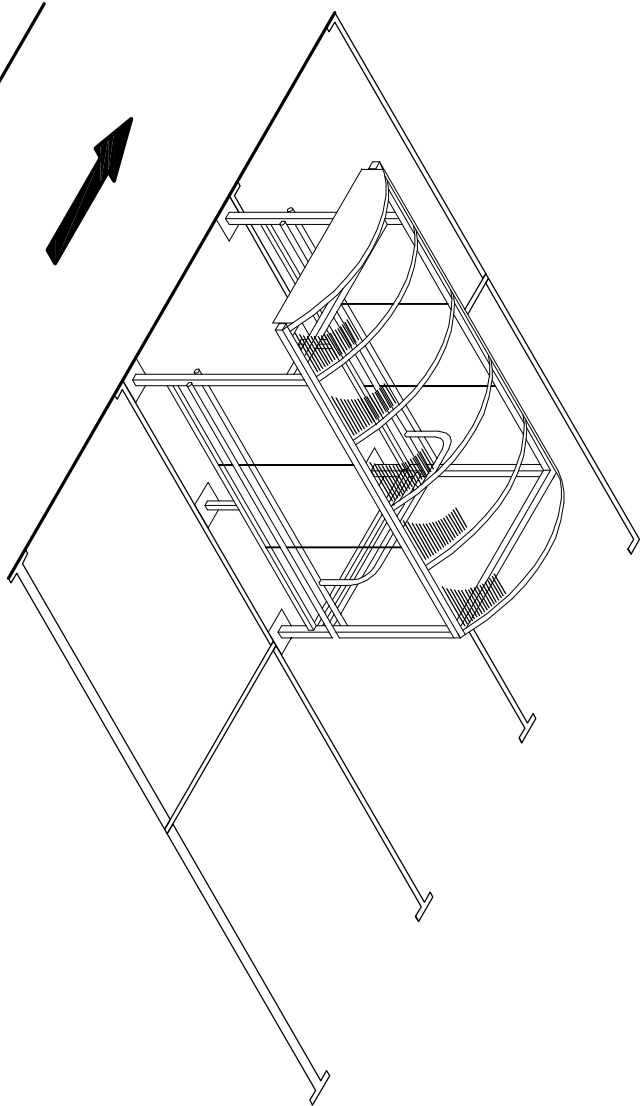


Isometric View Covered Trolley Bay

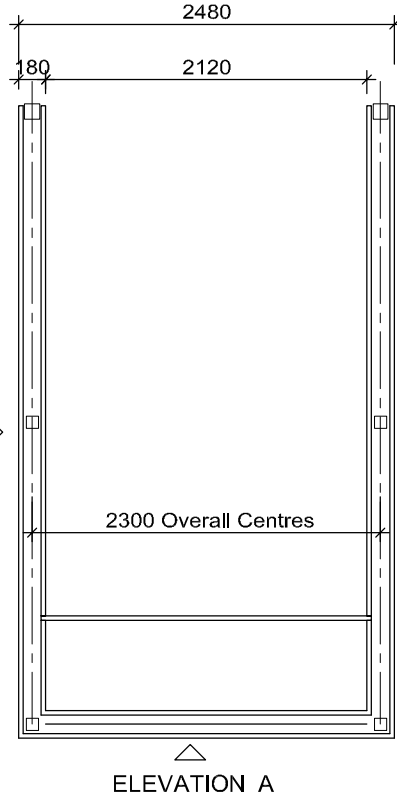

Covered Trolley Bay Plan

Scale 1:50

 


Scale bar 1 : 50

Sainsbury's

Hambledon Road
Waterlooville
Hampshire, PO7 7UA

Trolley Bay Details

DRAWING

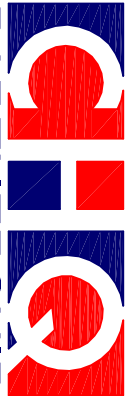

PARTNERSHIP
Architects • Building Surveyors

CHD Partnership Ltd
Turner House, 23 High Street
Bideford, Devon PL6 8BE
Tel: 01323 855555
Fax: 01323 855555
Email: chd@chd-architects.co.uk
www.chd-architects.co.uk

DATE	JUNE 2013	DRAWN	JW
SCALE	1 : 50 @ A2	CHECKED	

CHQ.08.8455 - PL130