
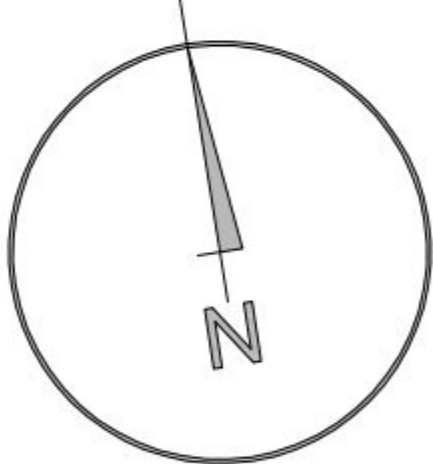


SUPERSEDED

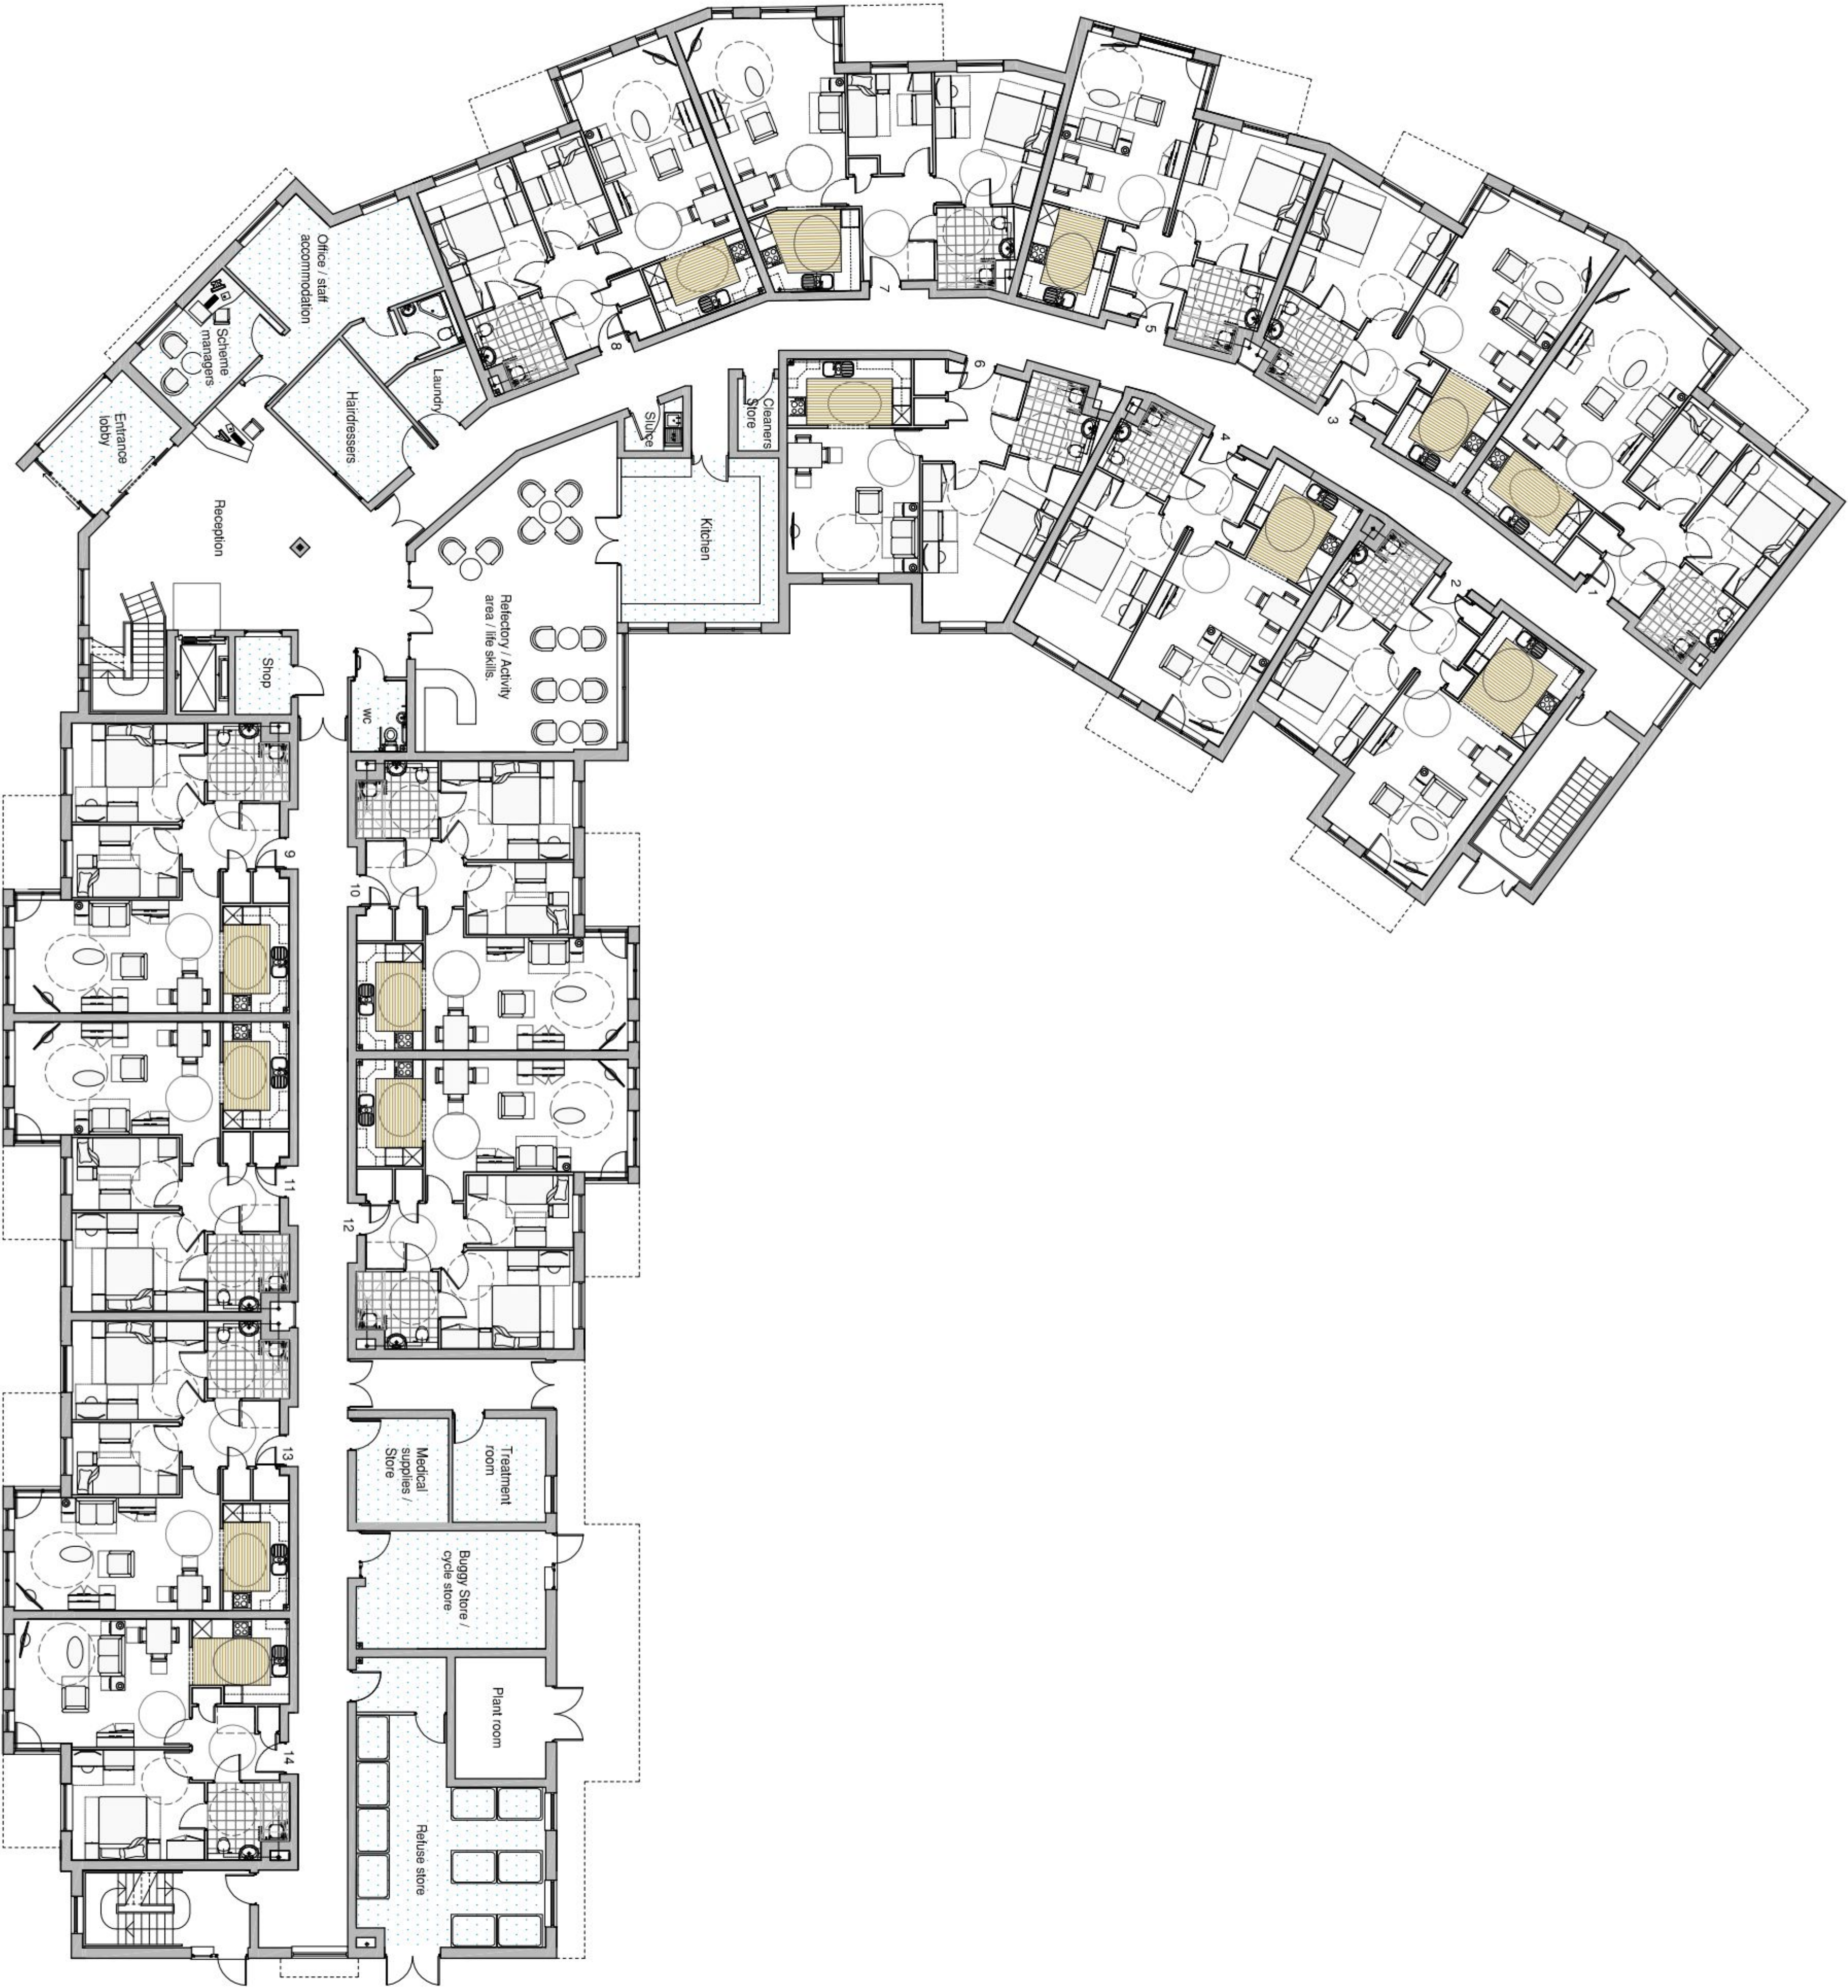

notes

this drawing is the copyright of the **pdp architecture llp** and must not be reproduced in whole or part or used for the execution of works without their permission.
all dimensions to be checked on site prior to commencement of construction works and the architect notified of any discrepancy.
figured dimensions are to be used in preference to scaled dimensions.
no deviation from this drawing will be permitted without prior consent of the architect.
all drawings are prepared subject to a full measured and structural survey of the buildings and site.
all structural work is subject to the appointment of a structural engineer to confirm and agree the structural proposals.
os promap licence no. 100020445

health & safety:
exceptional risks involving specific methods of construction or exceptional maintenance issues:


NO SIGNIFICANT RISK

revision notes		date	drawn/checked
A	Revised following client comments	08-01-14-HM	MBW
B	Revised following client comments	13-02-14-HM	
C	Revised following client comments	18-02-14-HM	
D	Revised following comments from pre-app	28-03-14-HM	MBW
E	Revised following client comments	19-06-14-HM	
F	Revised following client comments	17-07-14-AC	HM
G	Revised following transport comments	28-07-14-HM	

client

HIGHWOOD
HIGHWOOD RESIDENTIAL

PLANNING

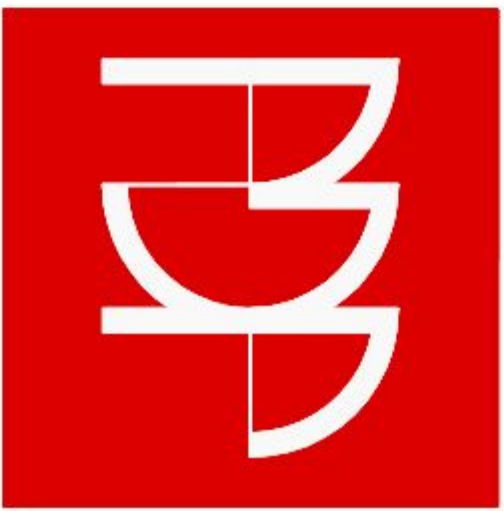

pdp architecture llp
chartered architects town planning
interior design consultants
2 beechworth road havant
hampshire po9 1ax
tel 023 9248 1100
fax 023 9247 5050
email pdp@pdp-architects.co.uk
www.pdp-architects.co.uk

project **DUKES MEADOW
WATERLOOVILLE**

detail **PROPOSED EXTRA CARE
GROUND FLOOR PLAN**

drawn **HM** checked **MBW**

date **Nov '13** status **Planning**

at scale **a3 scale** ref **27960-PD103 G**

Ground floor plan