




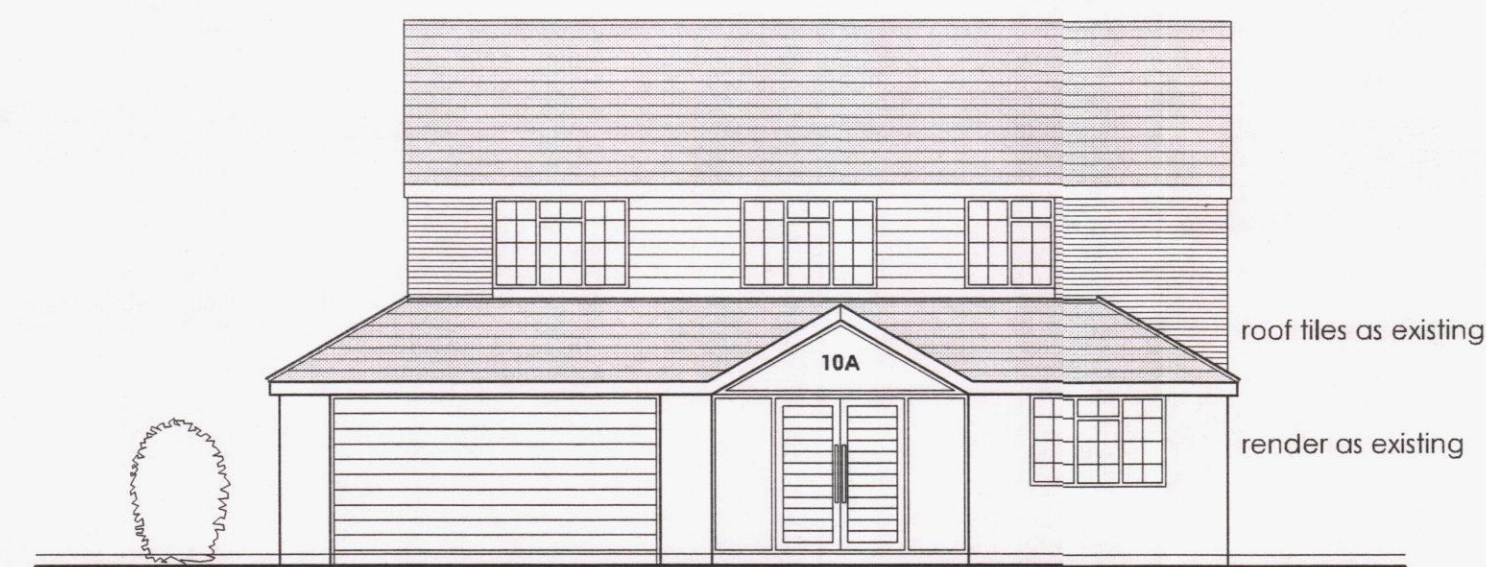

West Elevation

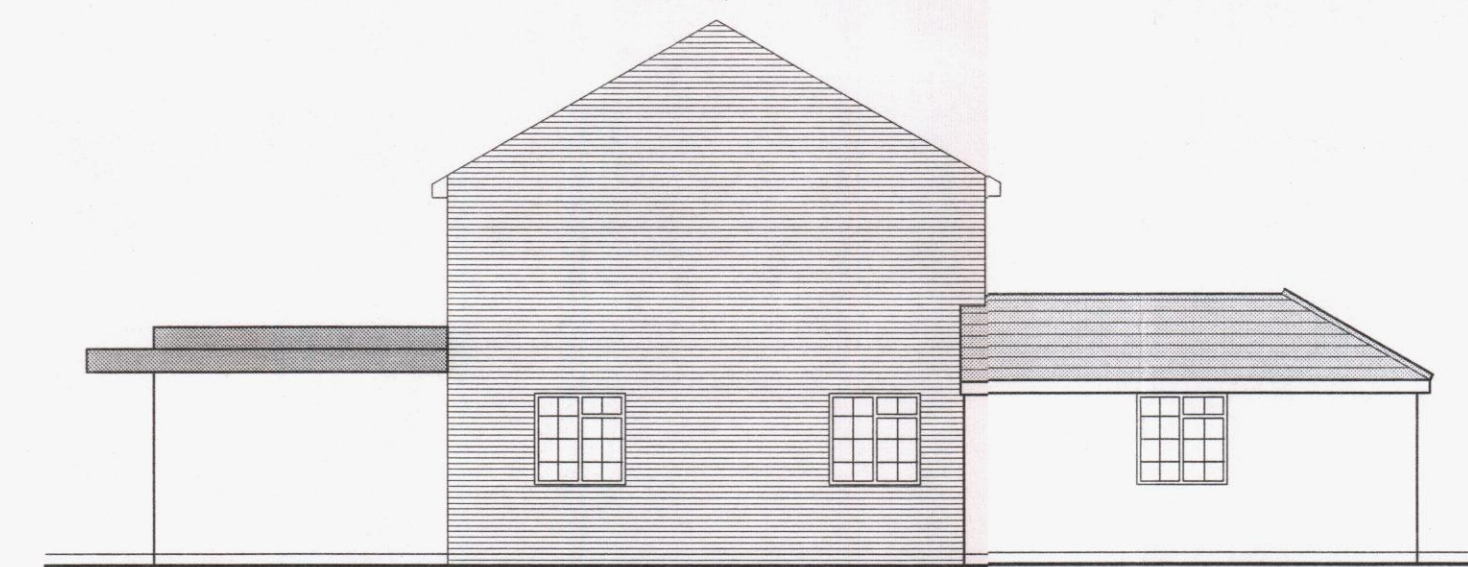


North Elevation

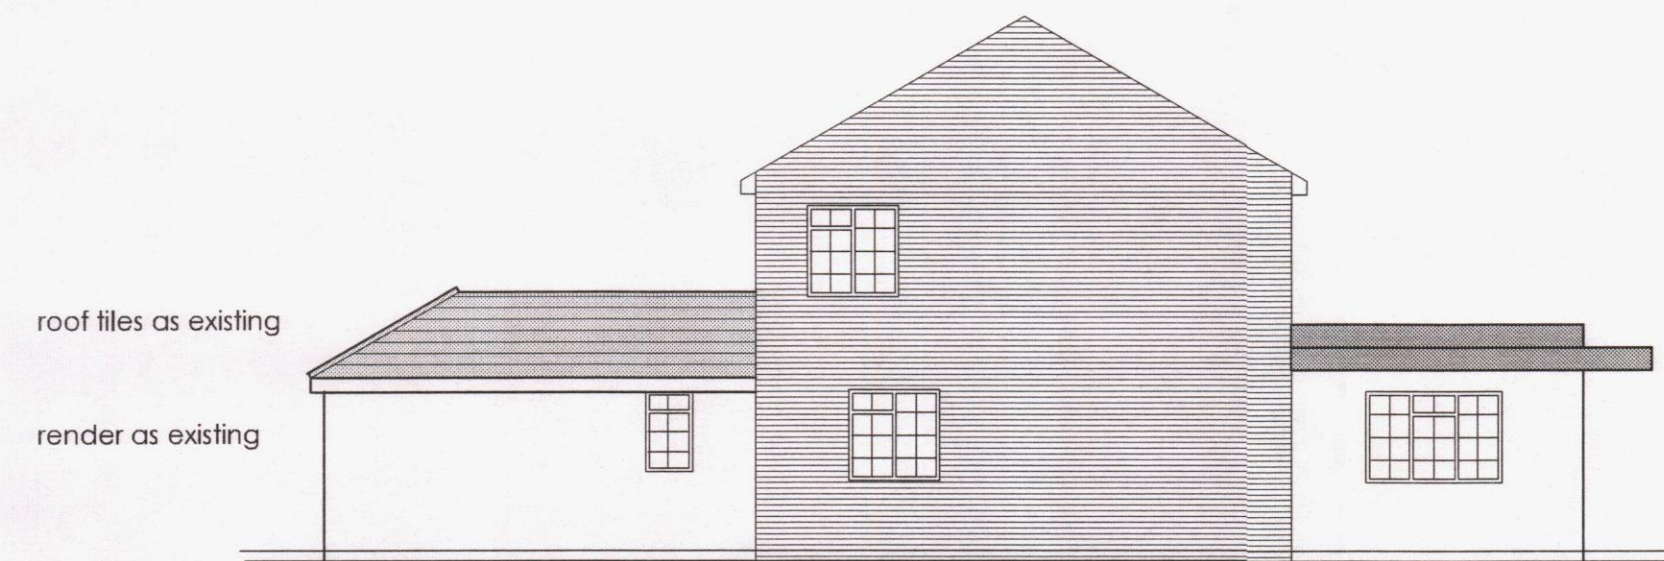


South Elevation



East Elevation

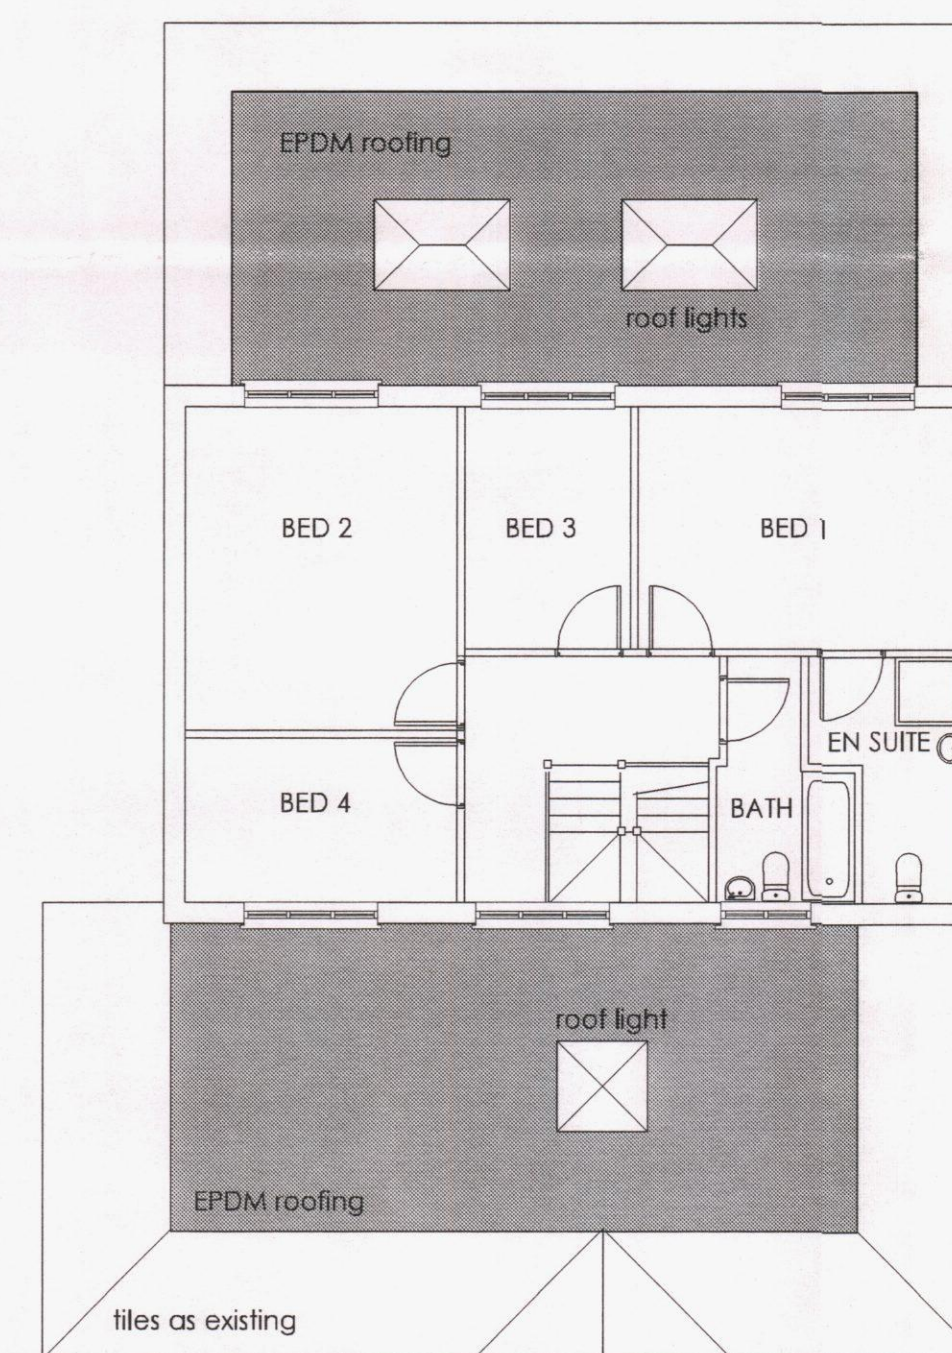

First Floor Plan

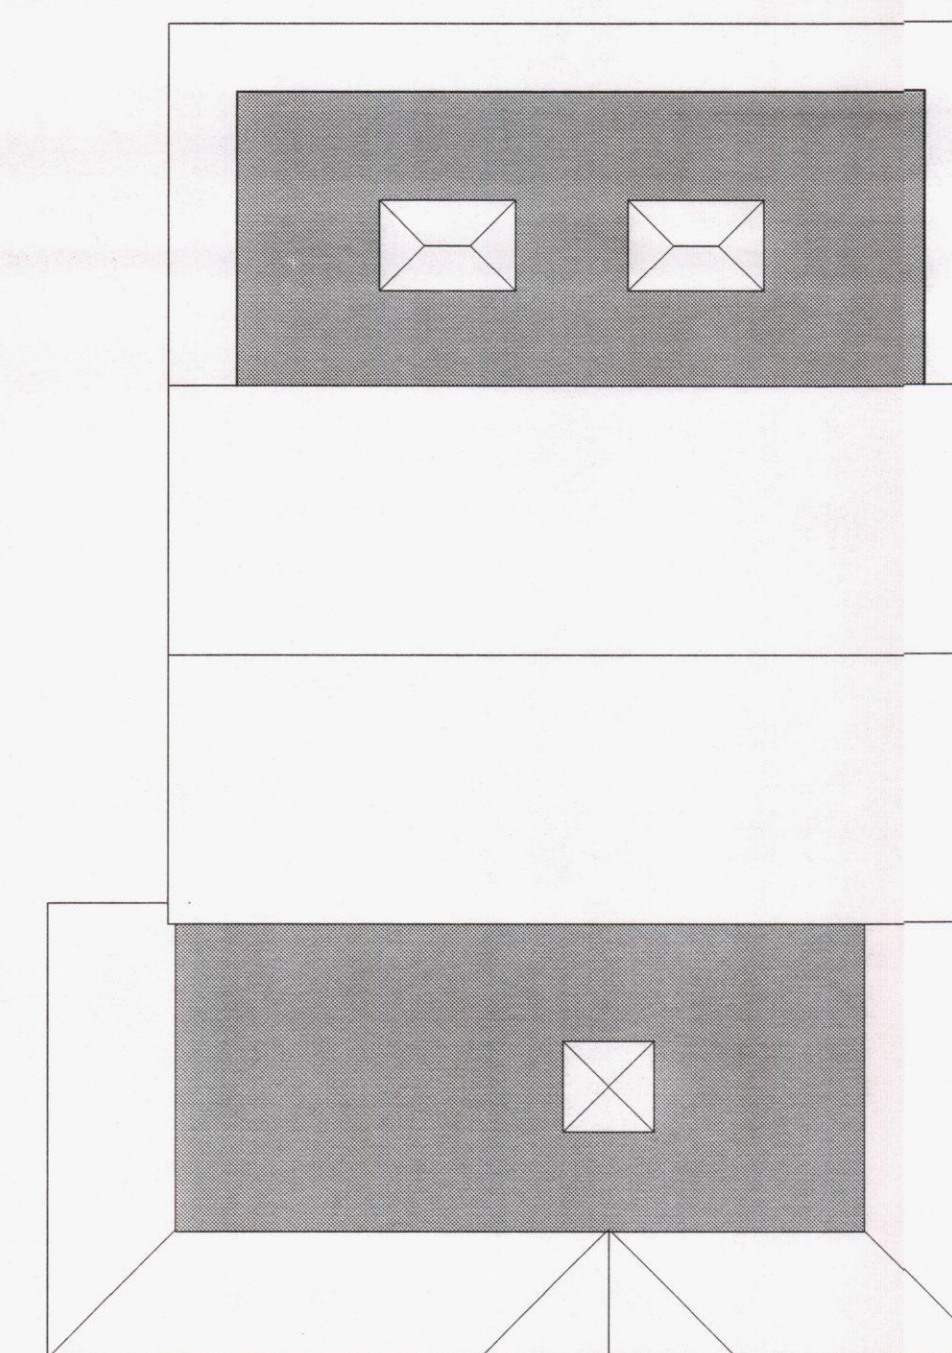


Roof Plan

12

10

10A

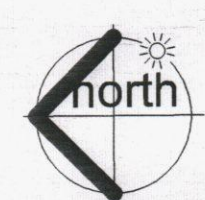

Ground Floor / Site Plan



0 5m
1:100 @A1

REVISIONS

TITLE
PROPOSED PLANS, ELEVATIONS, SITE PLAN

10A North Shore Road Hayling Island Hants

SCALE: 1:100

DATE: SEPT 2014

DRWG NO: JH/002

REV NO:

D.ALLEN
Architectural Technician

'Amblestone'

38 Salterns Lane

Hayling Island, Hants PO11 9PJ

Tel: (02392) 467620

E-mail: haylingplans@btinternet.com

MATERIALS:

ROOF: Concrete interlocking roof tiles to match existing.

Flat roof areas EPDM rubber.

WALLS: Facing brickwork to match existing.

Render areas as existing

DOORS & WINDOWS: upvc as existing