



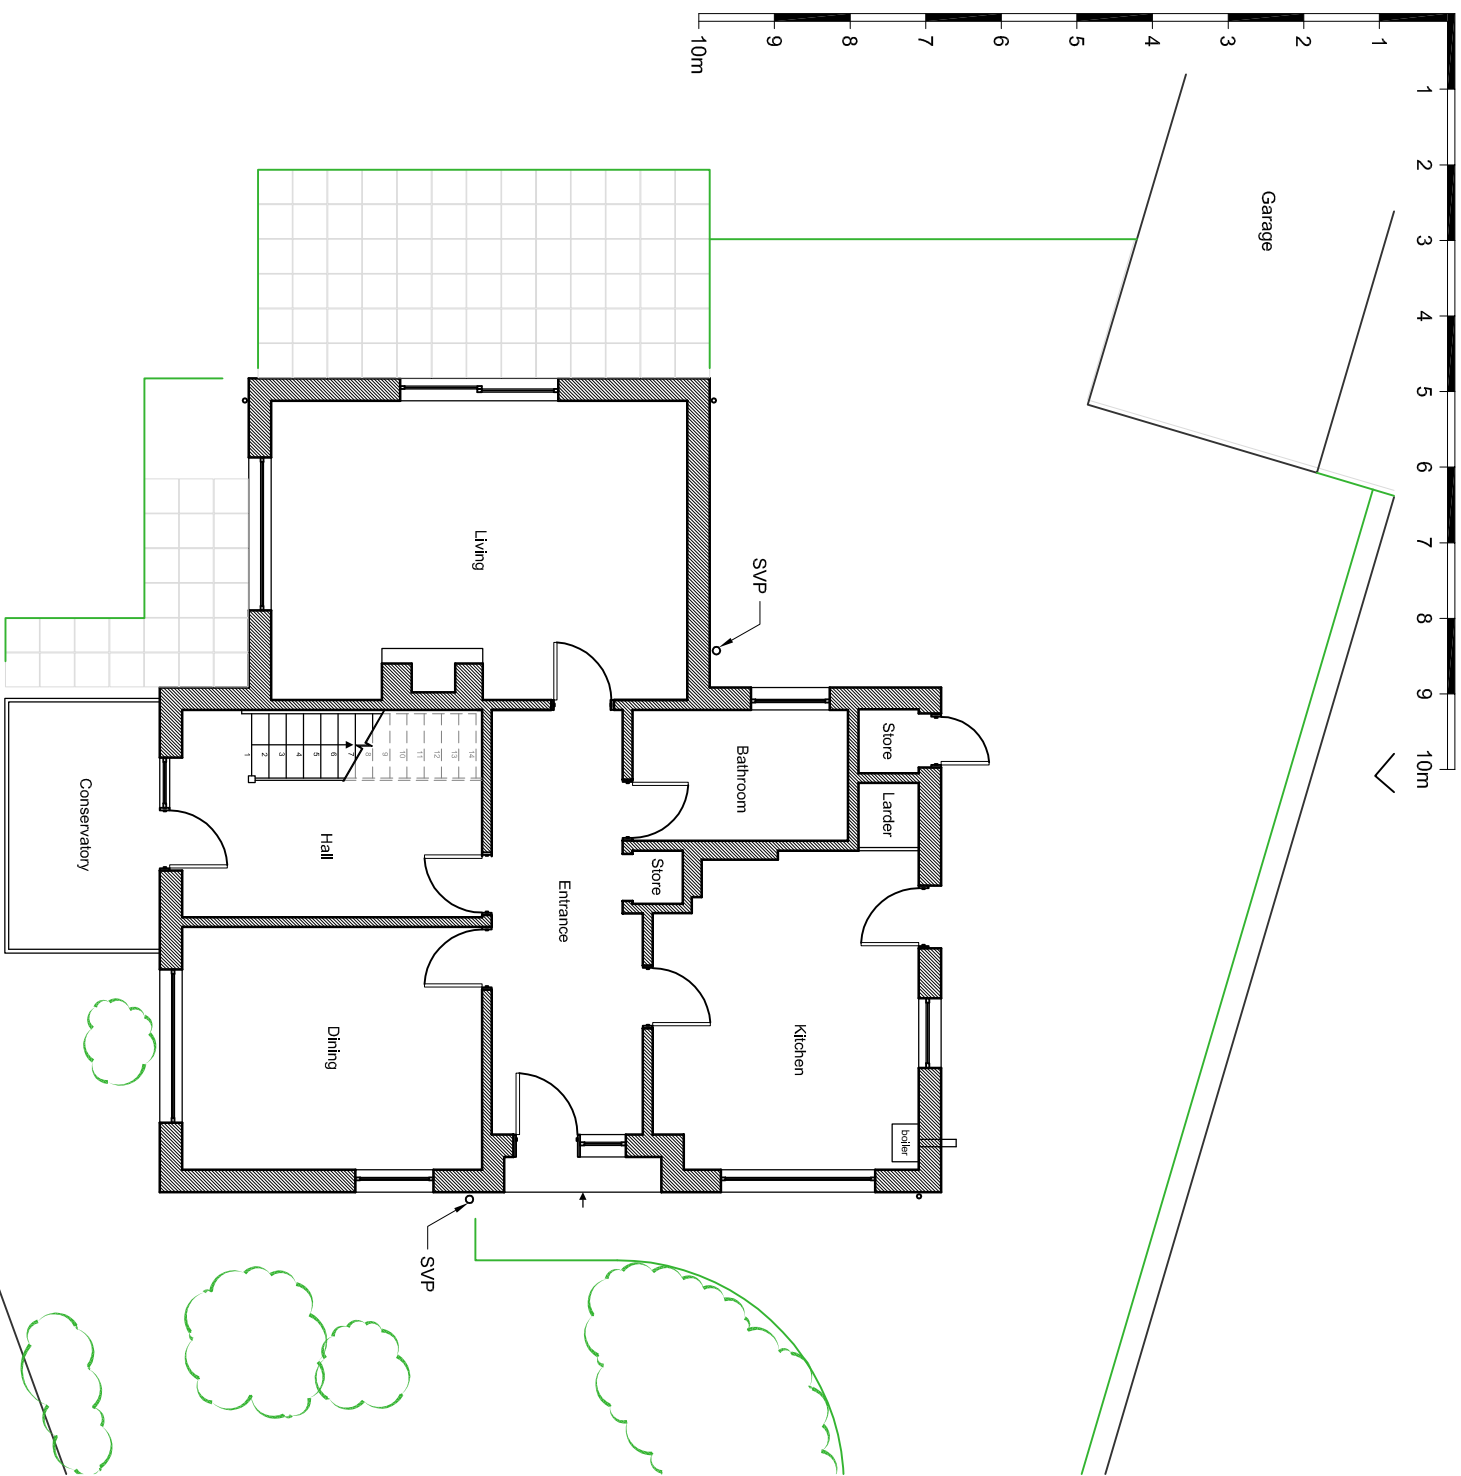

GROUND FLOOR PLAN 1:100

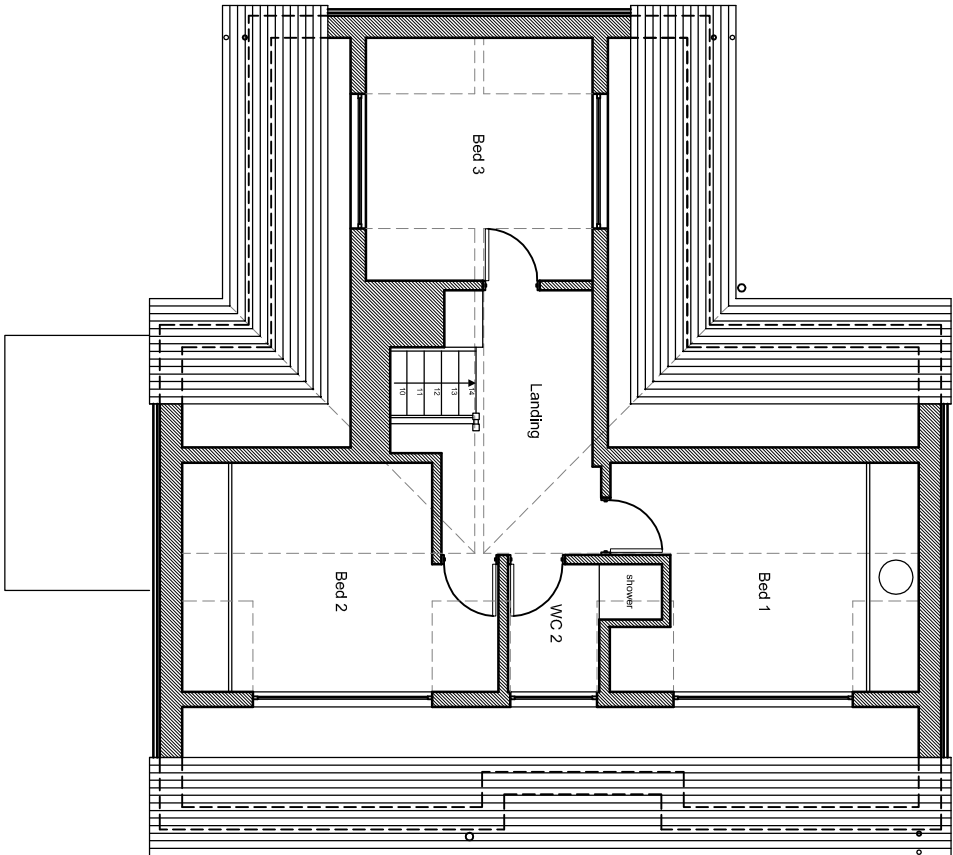

FIRST FLOOR PLAN 1:100

JIM GARLAND ARCHITECTS LTD
ONE DOLPHIN QUAY
EMSWORTH PO10 7BU
01243 370502
01243 378127
email: info@garland.org.uk

ISSUE: PLANNING

Mr & Mrs E Steele

7 Lime Grove, Hayling Island PO11 0HS			
Floor plans - existing			
Scale	Date	Drawn	Checked
1:100	20/10/13	JAG	-
Drawing Number	Revision	Sheet Size	
1305/0100	P1	A3	