


NOTES:
All dimensions to be checked on site and any discrepancy notified to The Martin Ralph Group. Written dimensions are to be used in preference to scaled dimensions.


This drawing is the property of The Martin Ralph Group and must not be reproduced, in part or whole, or derived from, without their permission.

It is essential that prior to commencement and during construction works, the contractor reviews the drawings and specification and makes any necessary amendments, omissions, alterations, non-industry standard features or other concerns.

For both pricing and construction purposes Structural, Mechanical and Electrical details are to be confirmed with the relevant specialist to take preference over the layout drawings. Any discrepancies are to be brought to the immediate attention of The Martin Ralph Group.

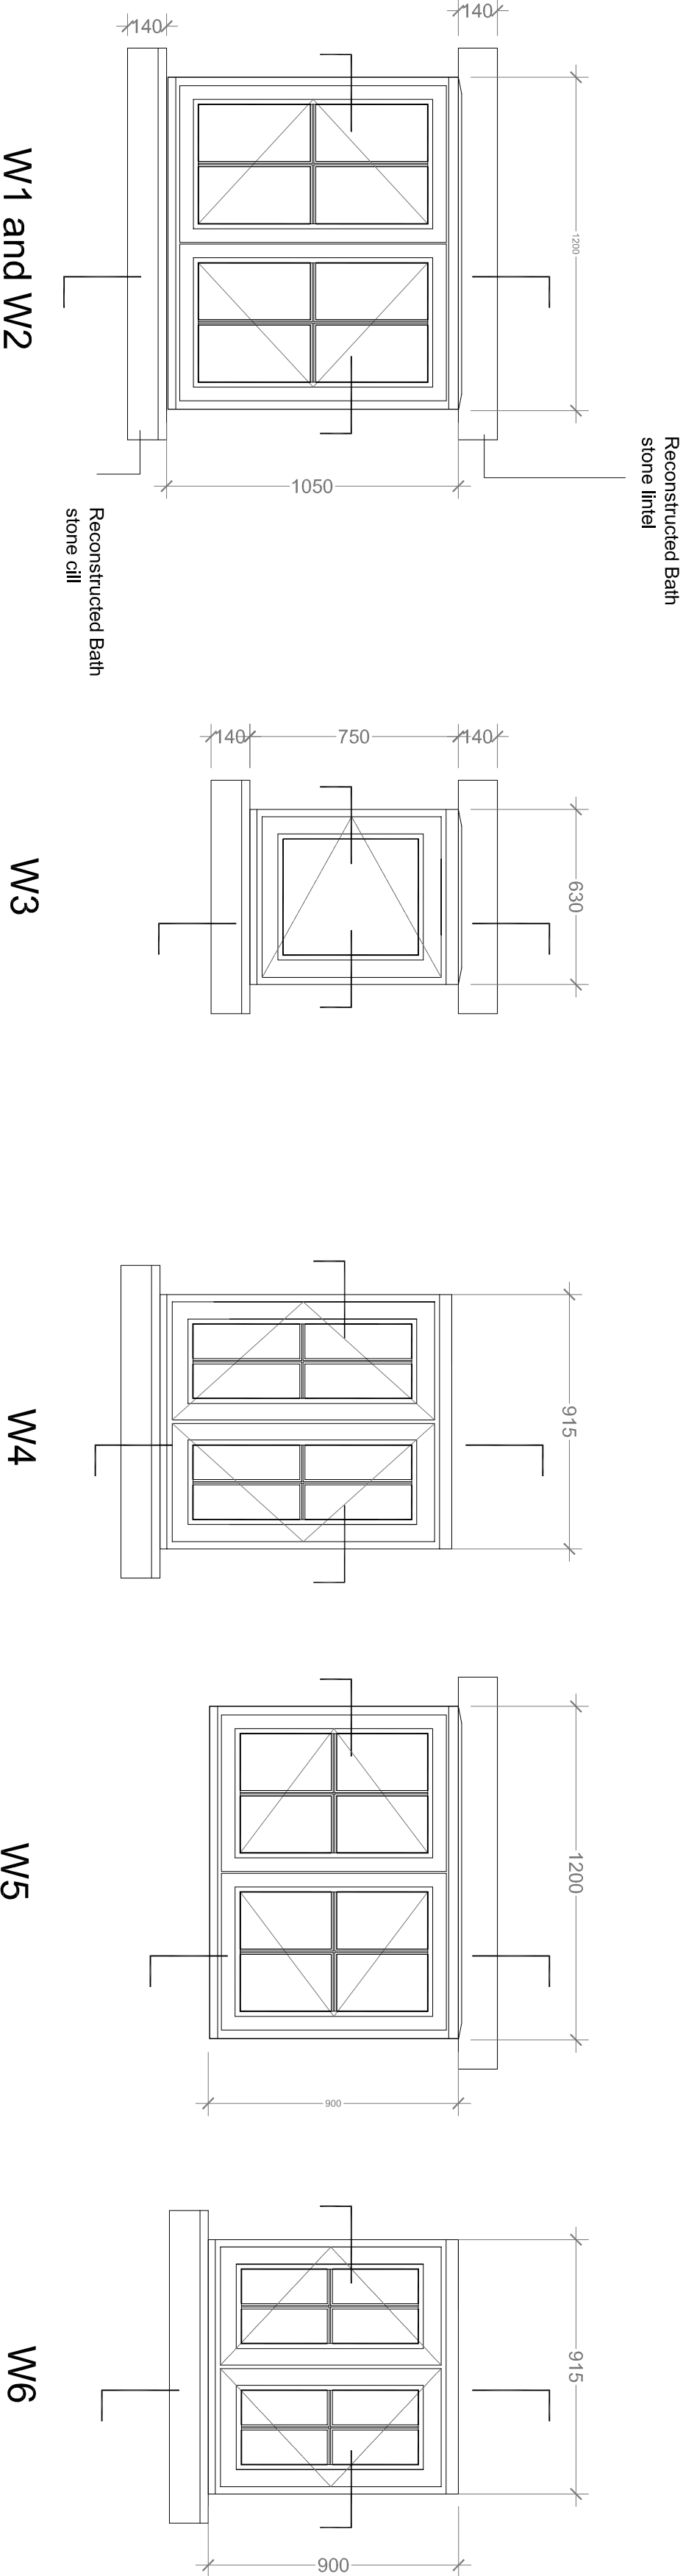

Window and Door Elevations 1:20

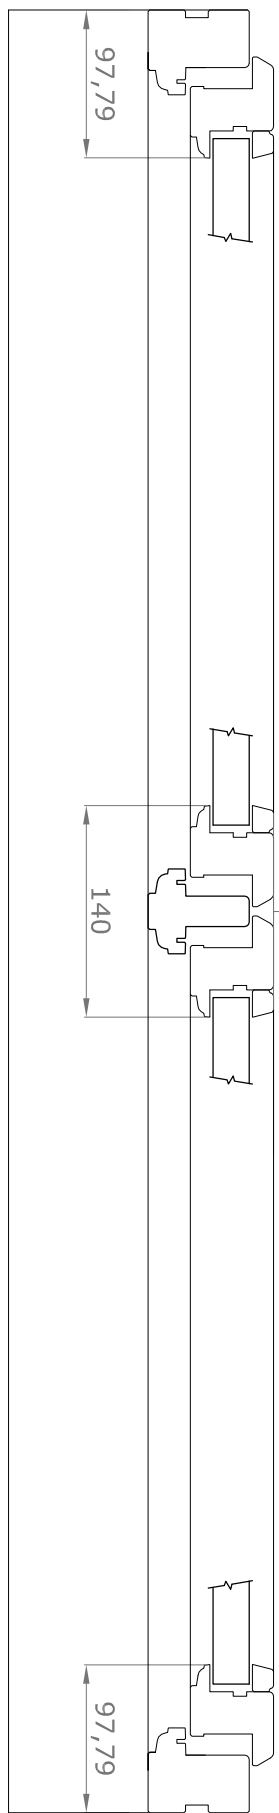

Proposed Jeld Wen Stormsure Cottage sections

Typical Section 1:5



Proposed Jeld Wen Stormsure Cottage sections

Typical Section 1:5

AMENDMENTS		DATE
B	Minor amendments.	24.03.2014
C	Finally agreed building construction between Howarth and Jeld Wen	08.04.2014
D	Windows altered to Jeld Wen Stormsure Cottage range.	12.05.2014

CLIENT
HILLCREST PROPERTIES
(Southern) Ltd
Bishops Lane, Shirrell Heath,
Southampton SO32 2JS

PROJECT
Development Proposal for
23 South Street, Havant,
PO9 1BU

DRAWING TITLE	
WINDOW ELEVATIONS AND SECTIONS.	
DATE	17.03.2014
SCALE	1:20 and 1:5 @ A1
DRAWING No.	14.010.RU.FD.07
REVISION	D1

TITLE

MARTINRALPHGROUP

CHARTERED SURVEYORS
ARCHITECTS & ENGINEERS

11 Dogoon House
Bournemouth
PO3 5SE
www.martinralph.co.uk
info@martinralph.co.uk
T. 023 9225 7711
F. 023 9225 7712