

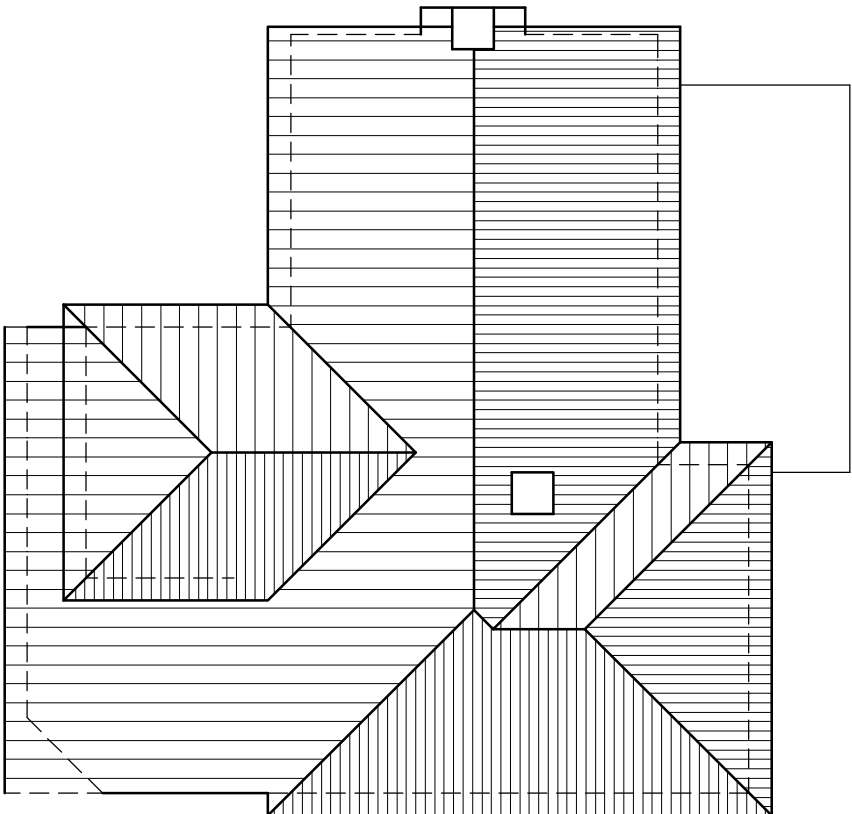
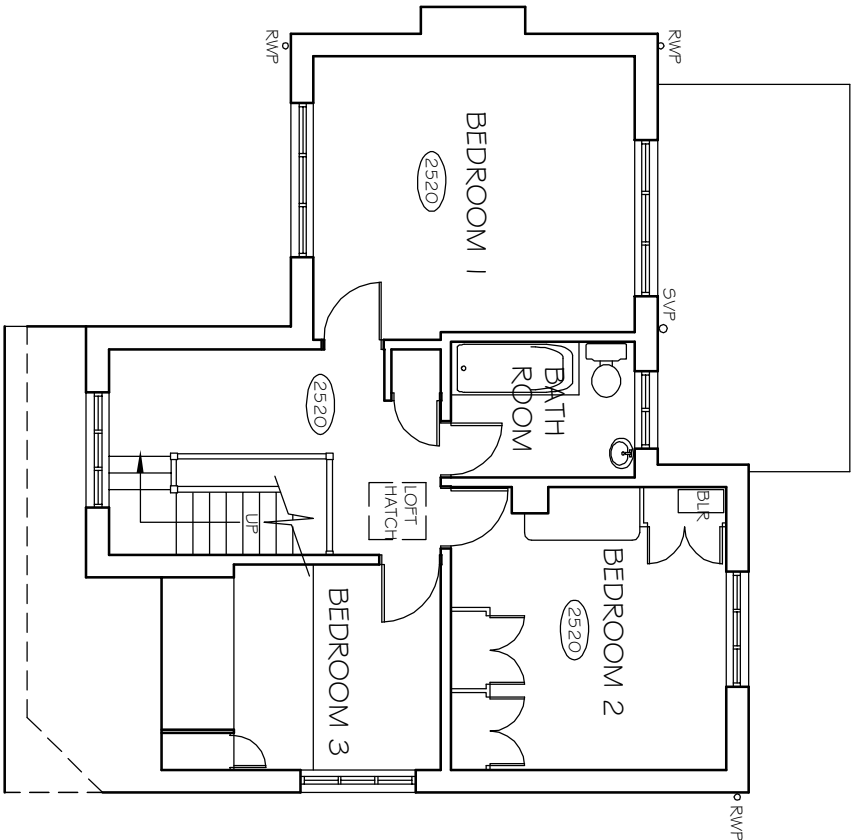


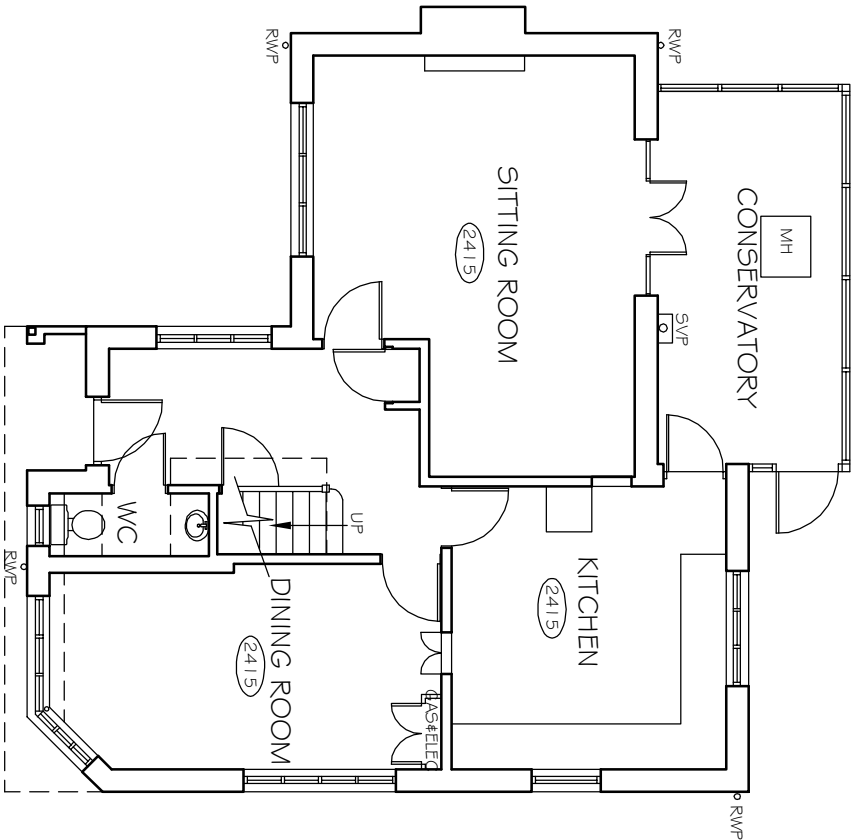

EXISTING GROUND FLOOR PLAN

EXISTING FIRST FLOOR PLAN

EXISTING ROOF PLAN

 

NOTES:
WRITTEN DIMENSIONS TO BE TAKEN IN PREFERENCE TO SCALE, AND ARE TO BE CHECKED ON SITE PRIOR TO COMMENCING WORK.
THIS DRAWING IS TO BE READ IN CONJUNCTION WITH ALL OTHER DOCUMENTS RELATING TO THIS PROJECT.
ANY DISCREPANCIES ARE TO BE REFERRED IMMEDIATELY TO THE PROJECT DESIGNER.
THIS DRAWING IS TO BE USED AS A GUIDE ONLY AND SHOULD NOT BE USED OR REPRODUCED WITHOUT PERMISSION.
IT IS THE CONTRACTOR'S RESPONSIBILITY TO ENSURE COMPLIANCE WITH THE BUILDING REGULATIONS.

REV DESCRIPTION DATE

PROJECT
38 WARBLINGTON ROAD
EMSWORTH
HAMPSHIRE

DRAWING TITLE
EXISTING FLOOR PLANS AND ROOF PLAN

CLIENT
MR & MRS R BATT

SCALE 1:100@A3 **DRAWN BY** PLB **DATE** AUG 14

DWG NO 385/01 **REV.**

PHIL BROWN
(ARCHITECTURAL SERVICES) LTD

10 Mantling Road
Littlehampton
West Sussex
BN17 7LJ
Tel: 01903 715172
www.philbrownarch.co.uk