



Note:
All dimensions must be checked on site
and not scaled from this drawing.

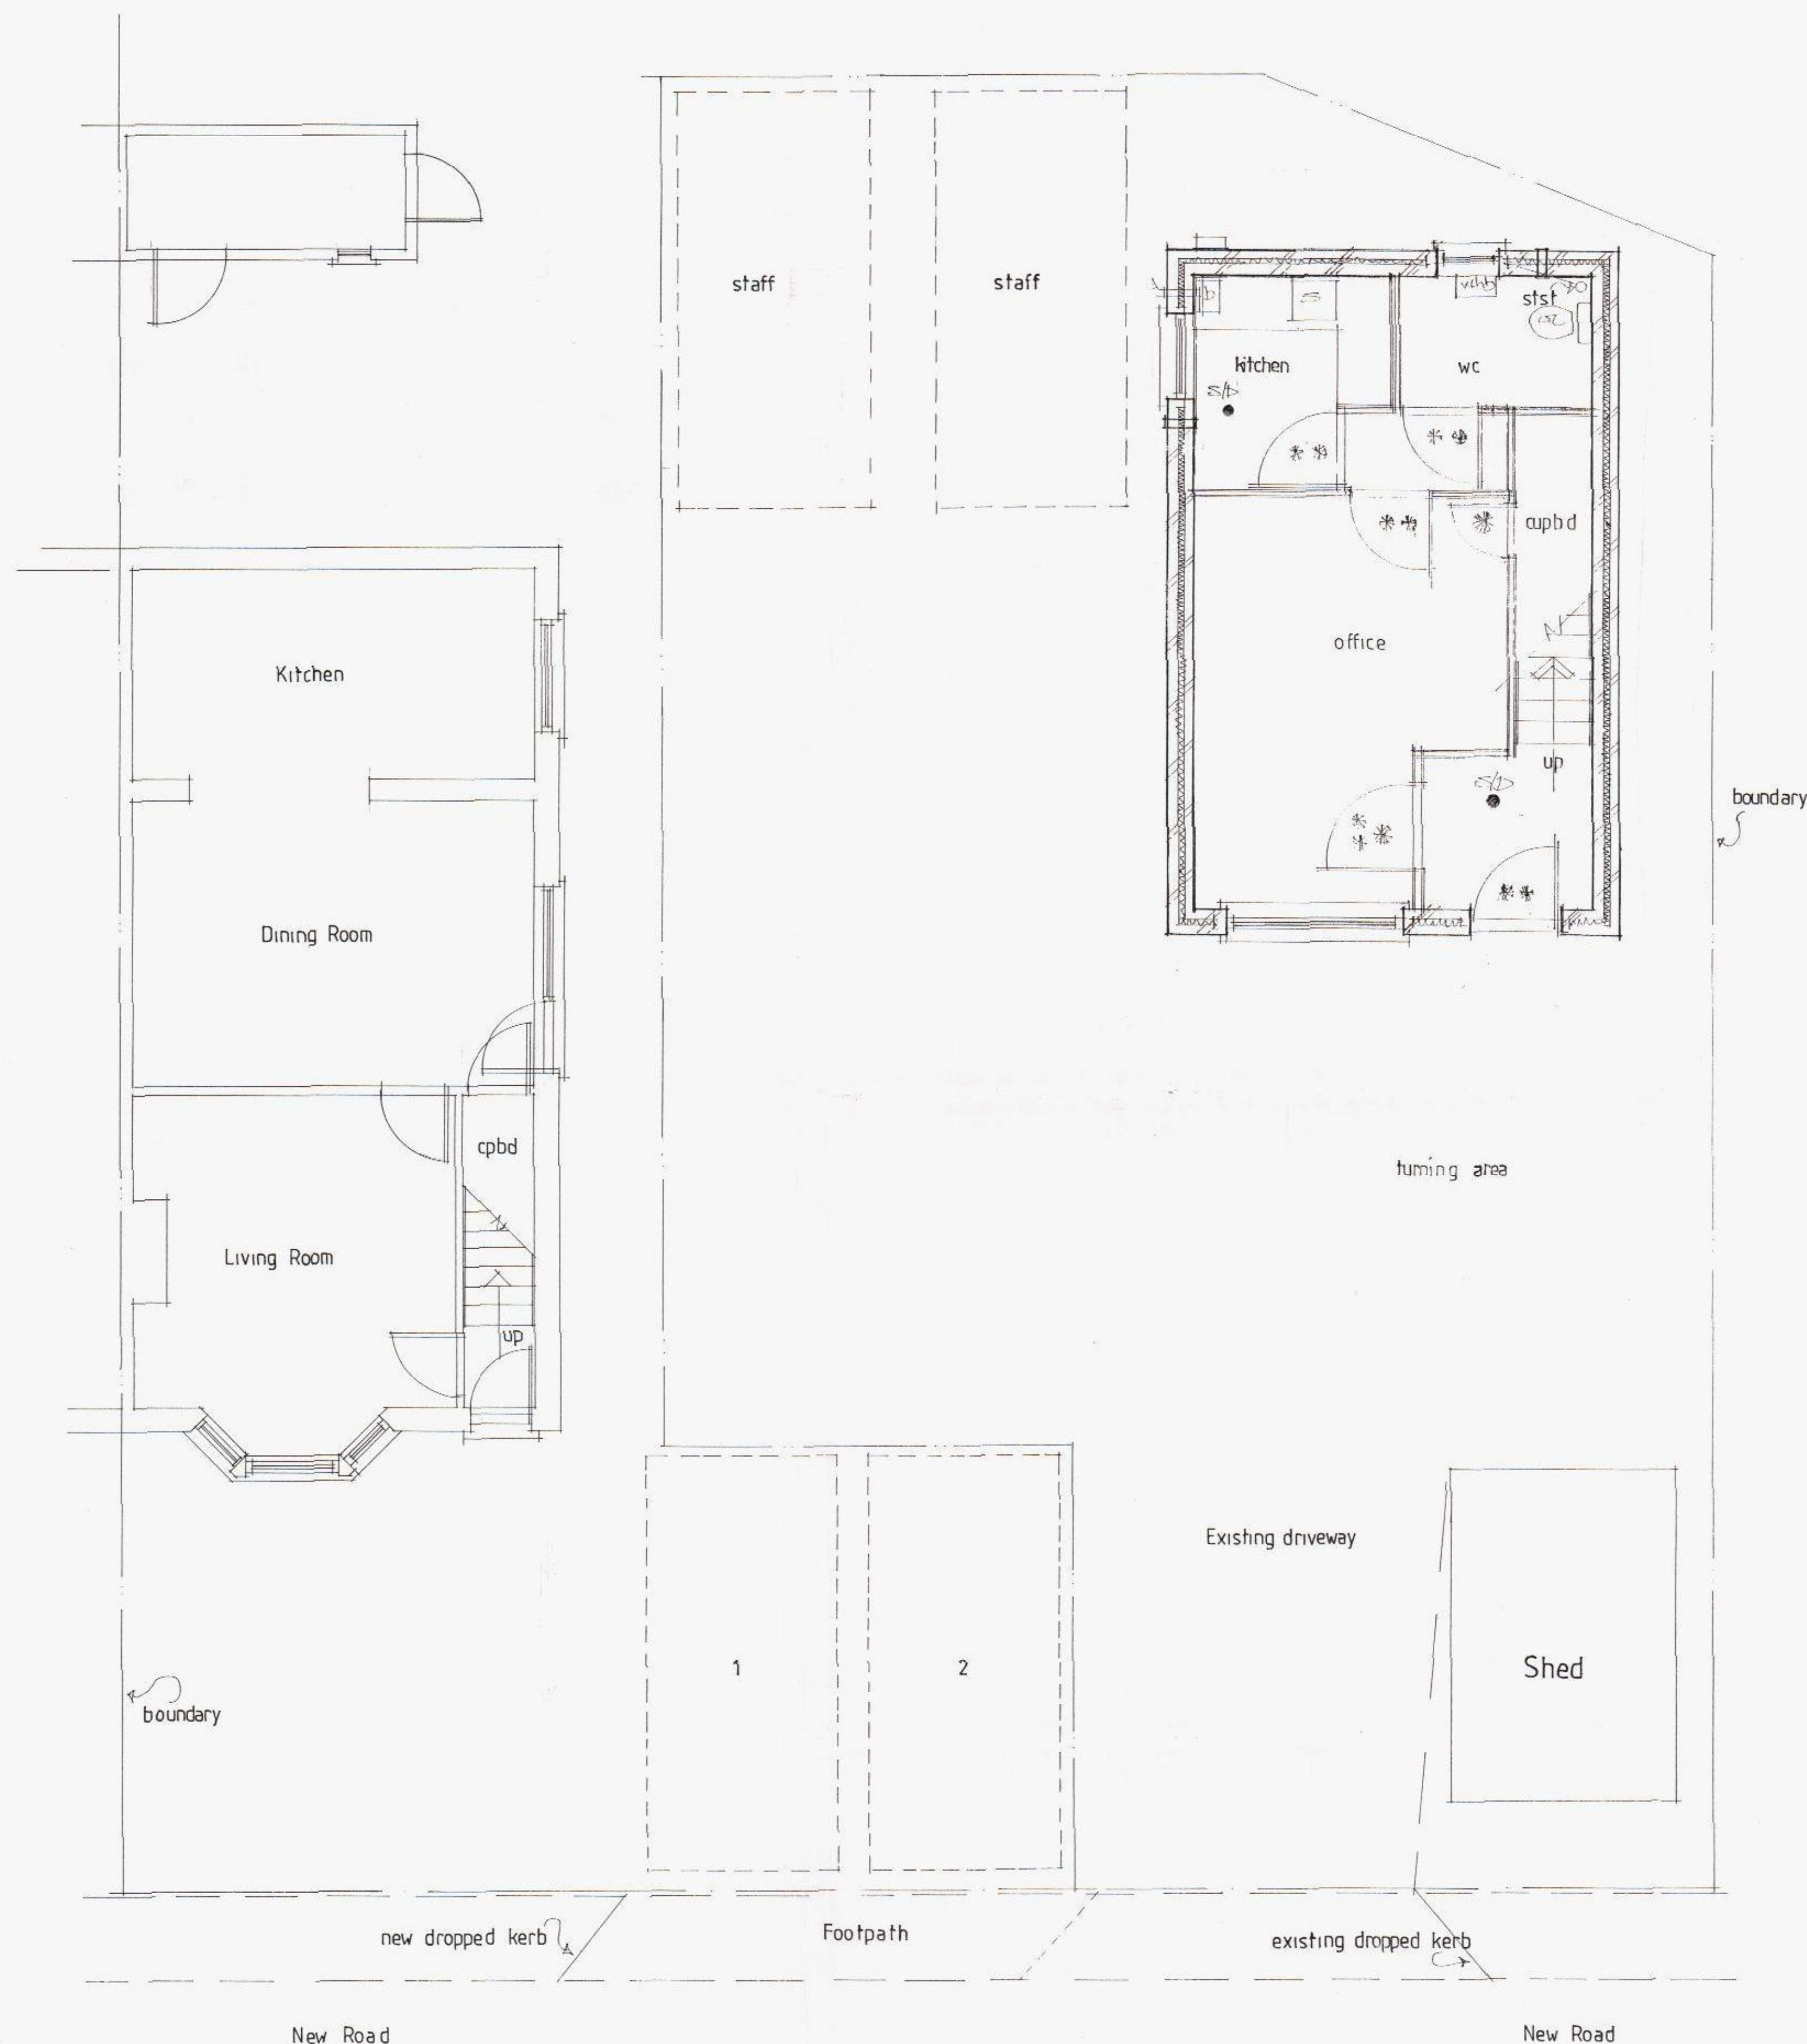

Ground Floor Plan



First Floor Plan

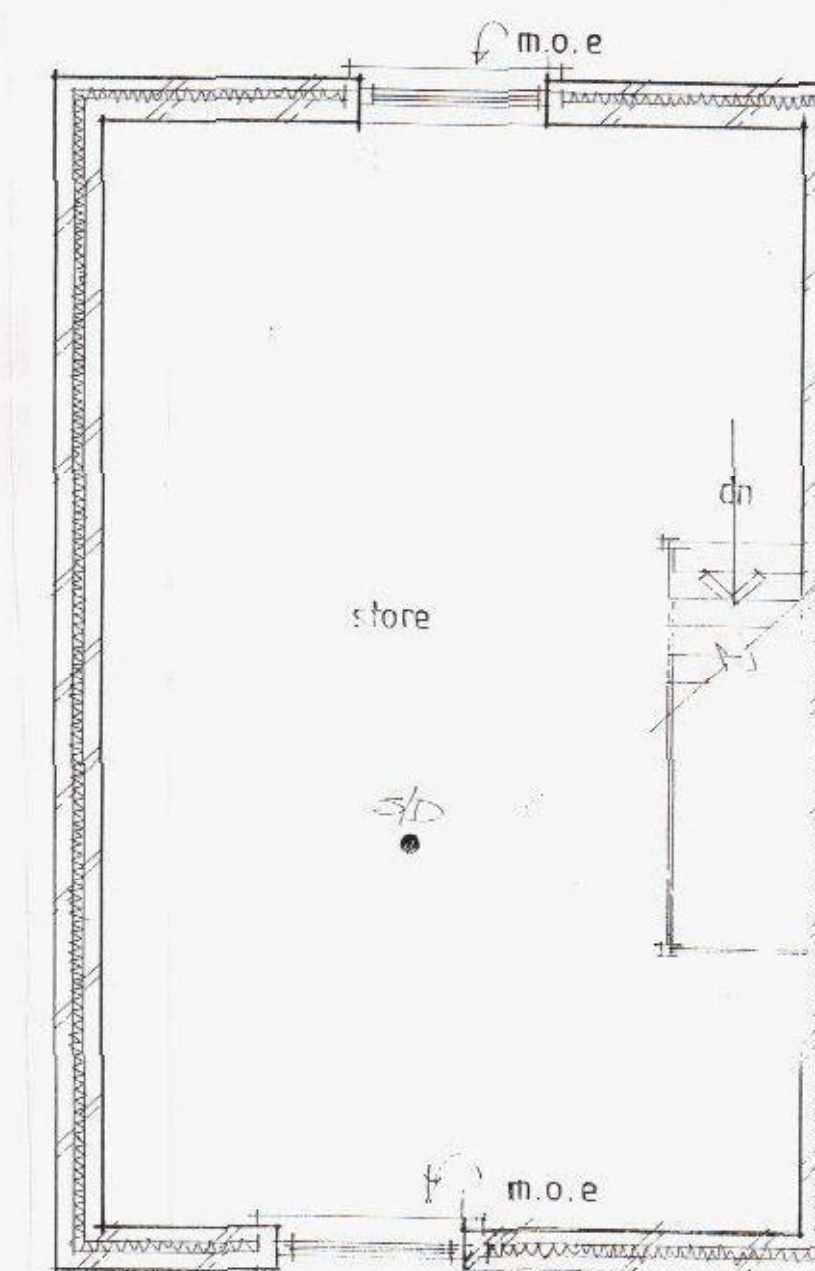

C	Feb 14	Planning Amendment
B	28.11	Client's Amendment
A	April 12	Parking Amendment
	Date	Revision

© copyright

THORNS-YOUNG
ARCHITECTURAL

THORNS-YOUNG LTD.
232 London Road, North End, Portsmouth, PO2 9PQ
Tel: (023) 9267 2883 Fax: (023) 9266 3457

Client

Mr G Robinson

Job Title

2 New Road
Havant

Drawing Title

Proposed plans

Scale 1:100 1:50

Date APR 2012

Drawn by RP

Drg. No.

5058-12

Rev.

XR

HAVANT BOROUGH
COUNCIL
- 4 FEB 2014
RECEIVED