


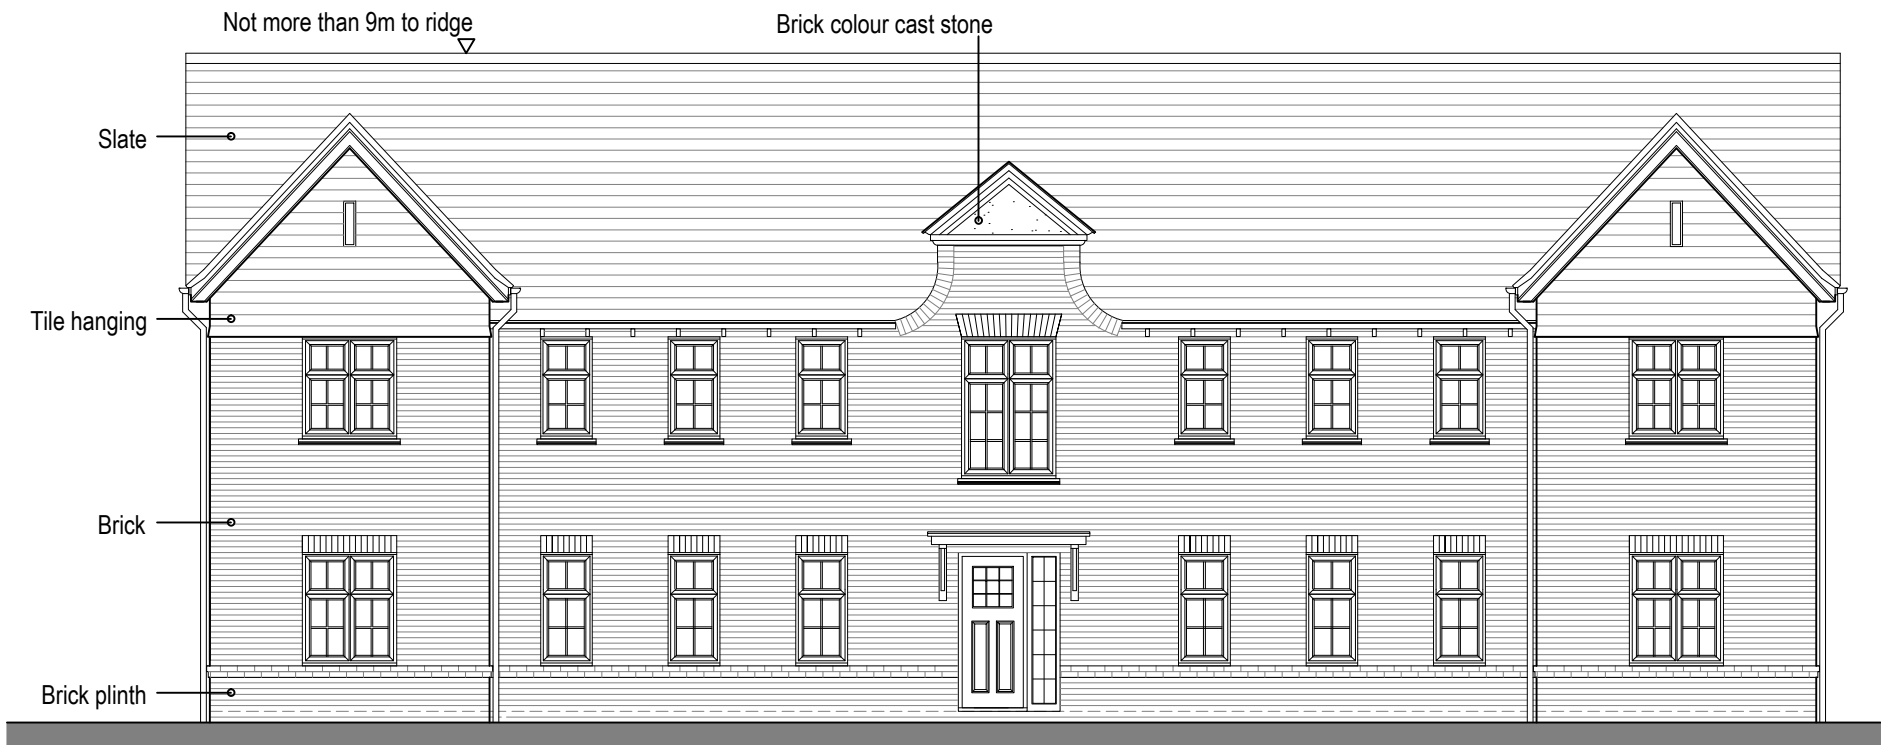

Front Elevation



Side Elevation



NOTES				
Permission is granted to scale from this drawing for the purpose of Local Authority Planning Approval only. In all other circumstances DO NOT scale from this drawing. Please contact this office for any additional information required.				
Contractors, Sub Contractors and Suppliers are to check all relevant dimensions and levels of the site and building before commencing any shop drawings or building work. Any discrepancies should be recorded to the Architect.				
Where applicable this drawing is to be read in conjunction with the Consultants' drawings.				
This drawing is the copyright of Tetlow King Ltd ©. All rights reserved.				
Ordnance Survey Data © Crown Copyright. All rights reserved. Licence No. 100007359 Plots would be built in the alternative of brick or render notwithstanding the 'illustrative' notation of elevational details on the plot layout				
REV	DESCRIPTION	DATE	AUTH	CHK'D
A	Plots 176-181 updated to meet LTH requirements. Revised to accommodate balcony.	07/04/14	SJF	RP

PLANNING

TETLOW KING[®]

ARCHITECTS · URBAN DESIGNERS · SUSTAINABILITY CONSULTANTS

Building 300, The Grange, Romsey Road, Michelmersh, Romsey, Hampshire, SO51 0AE
Tel: 01794 367703 Fax: 01794 515517 Web: www.tetlowking.co.uk

PROJECT
Berewood, Phase 2
Waterlooville
For: Redrow Homes (Southern)
DRAWING
Flats Block E
Plots 176-181
Elevations sheet 1 of 2

SCALE	DATE	AUTHOR	CHK'D
1:100 @ A3	Jan 2014	AS	
JOB NO.	DRAWING NO.	REV	
REDR130524	P.176-181.e1	A	