




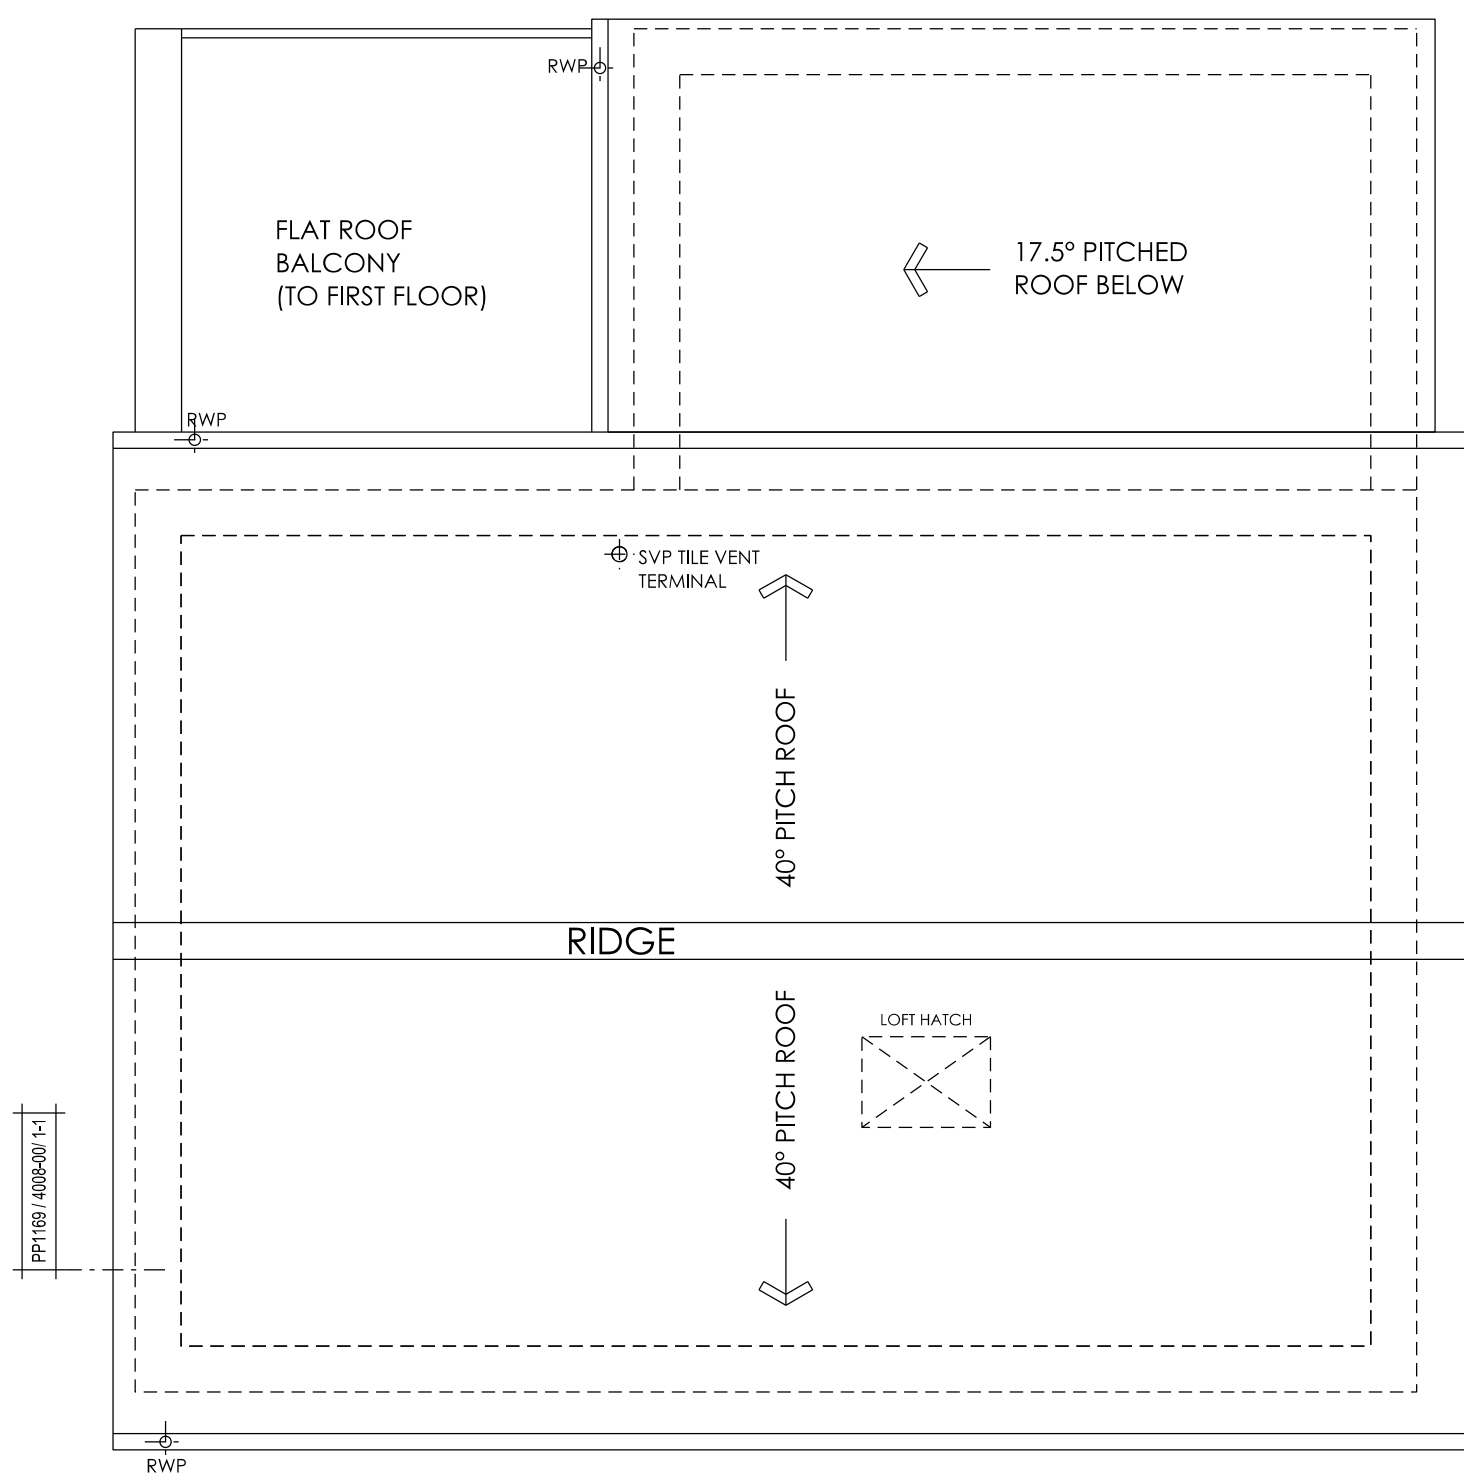

PLOT 39
HOUSE TYPE 8

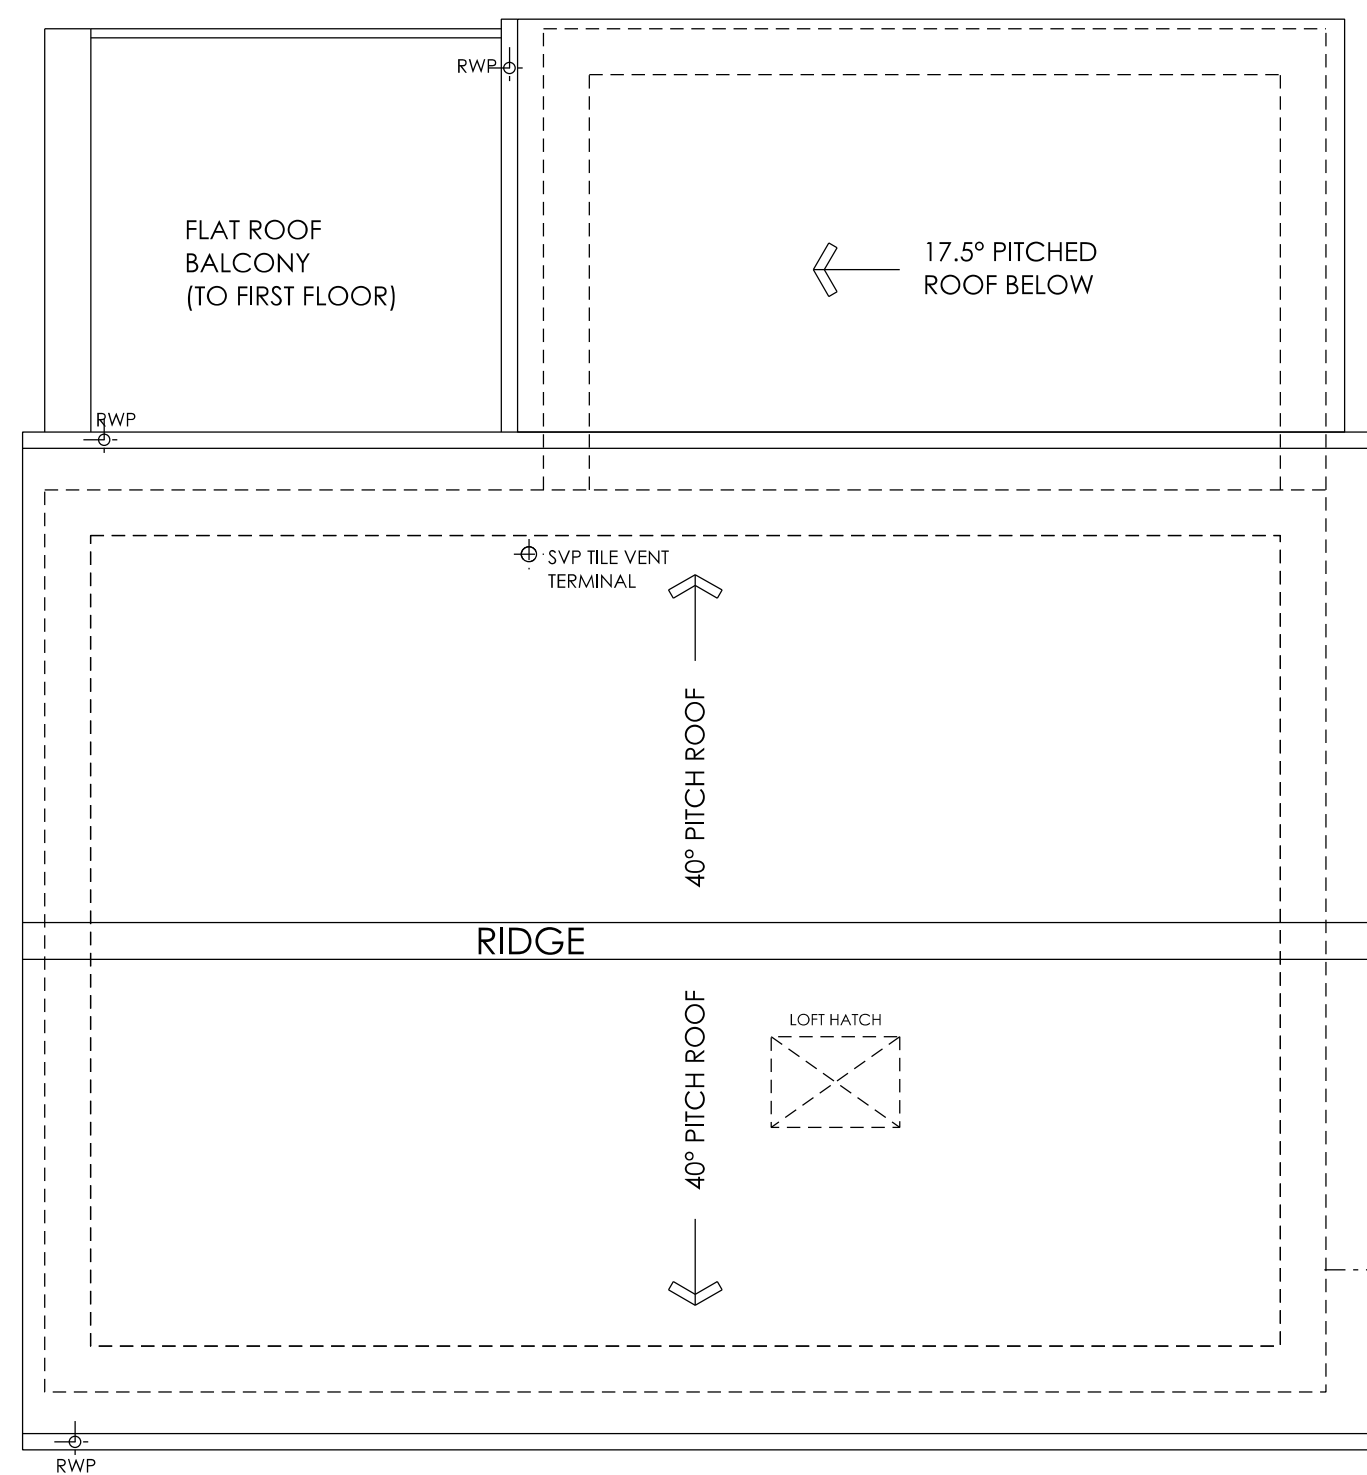

PLOT 40
HOUSE TYPE 8

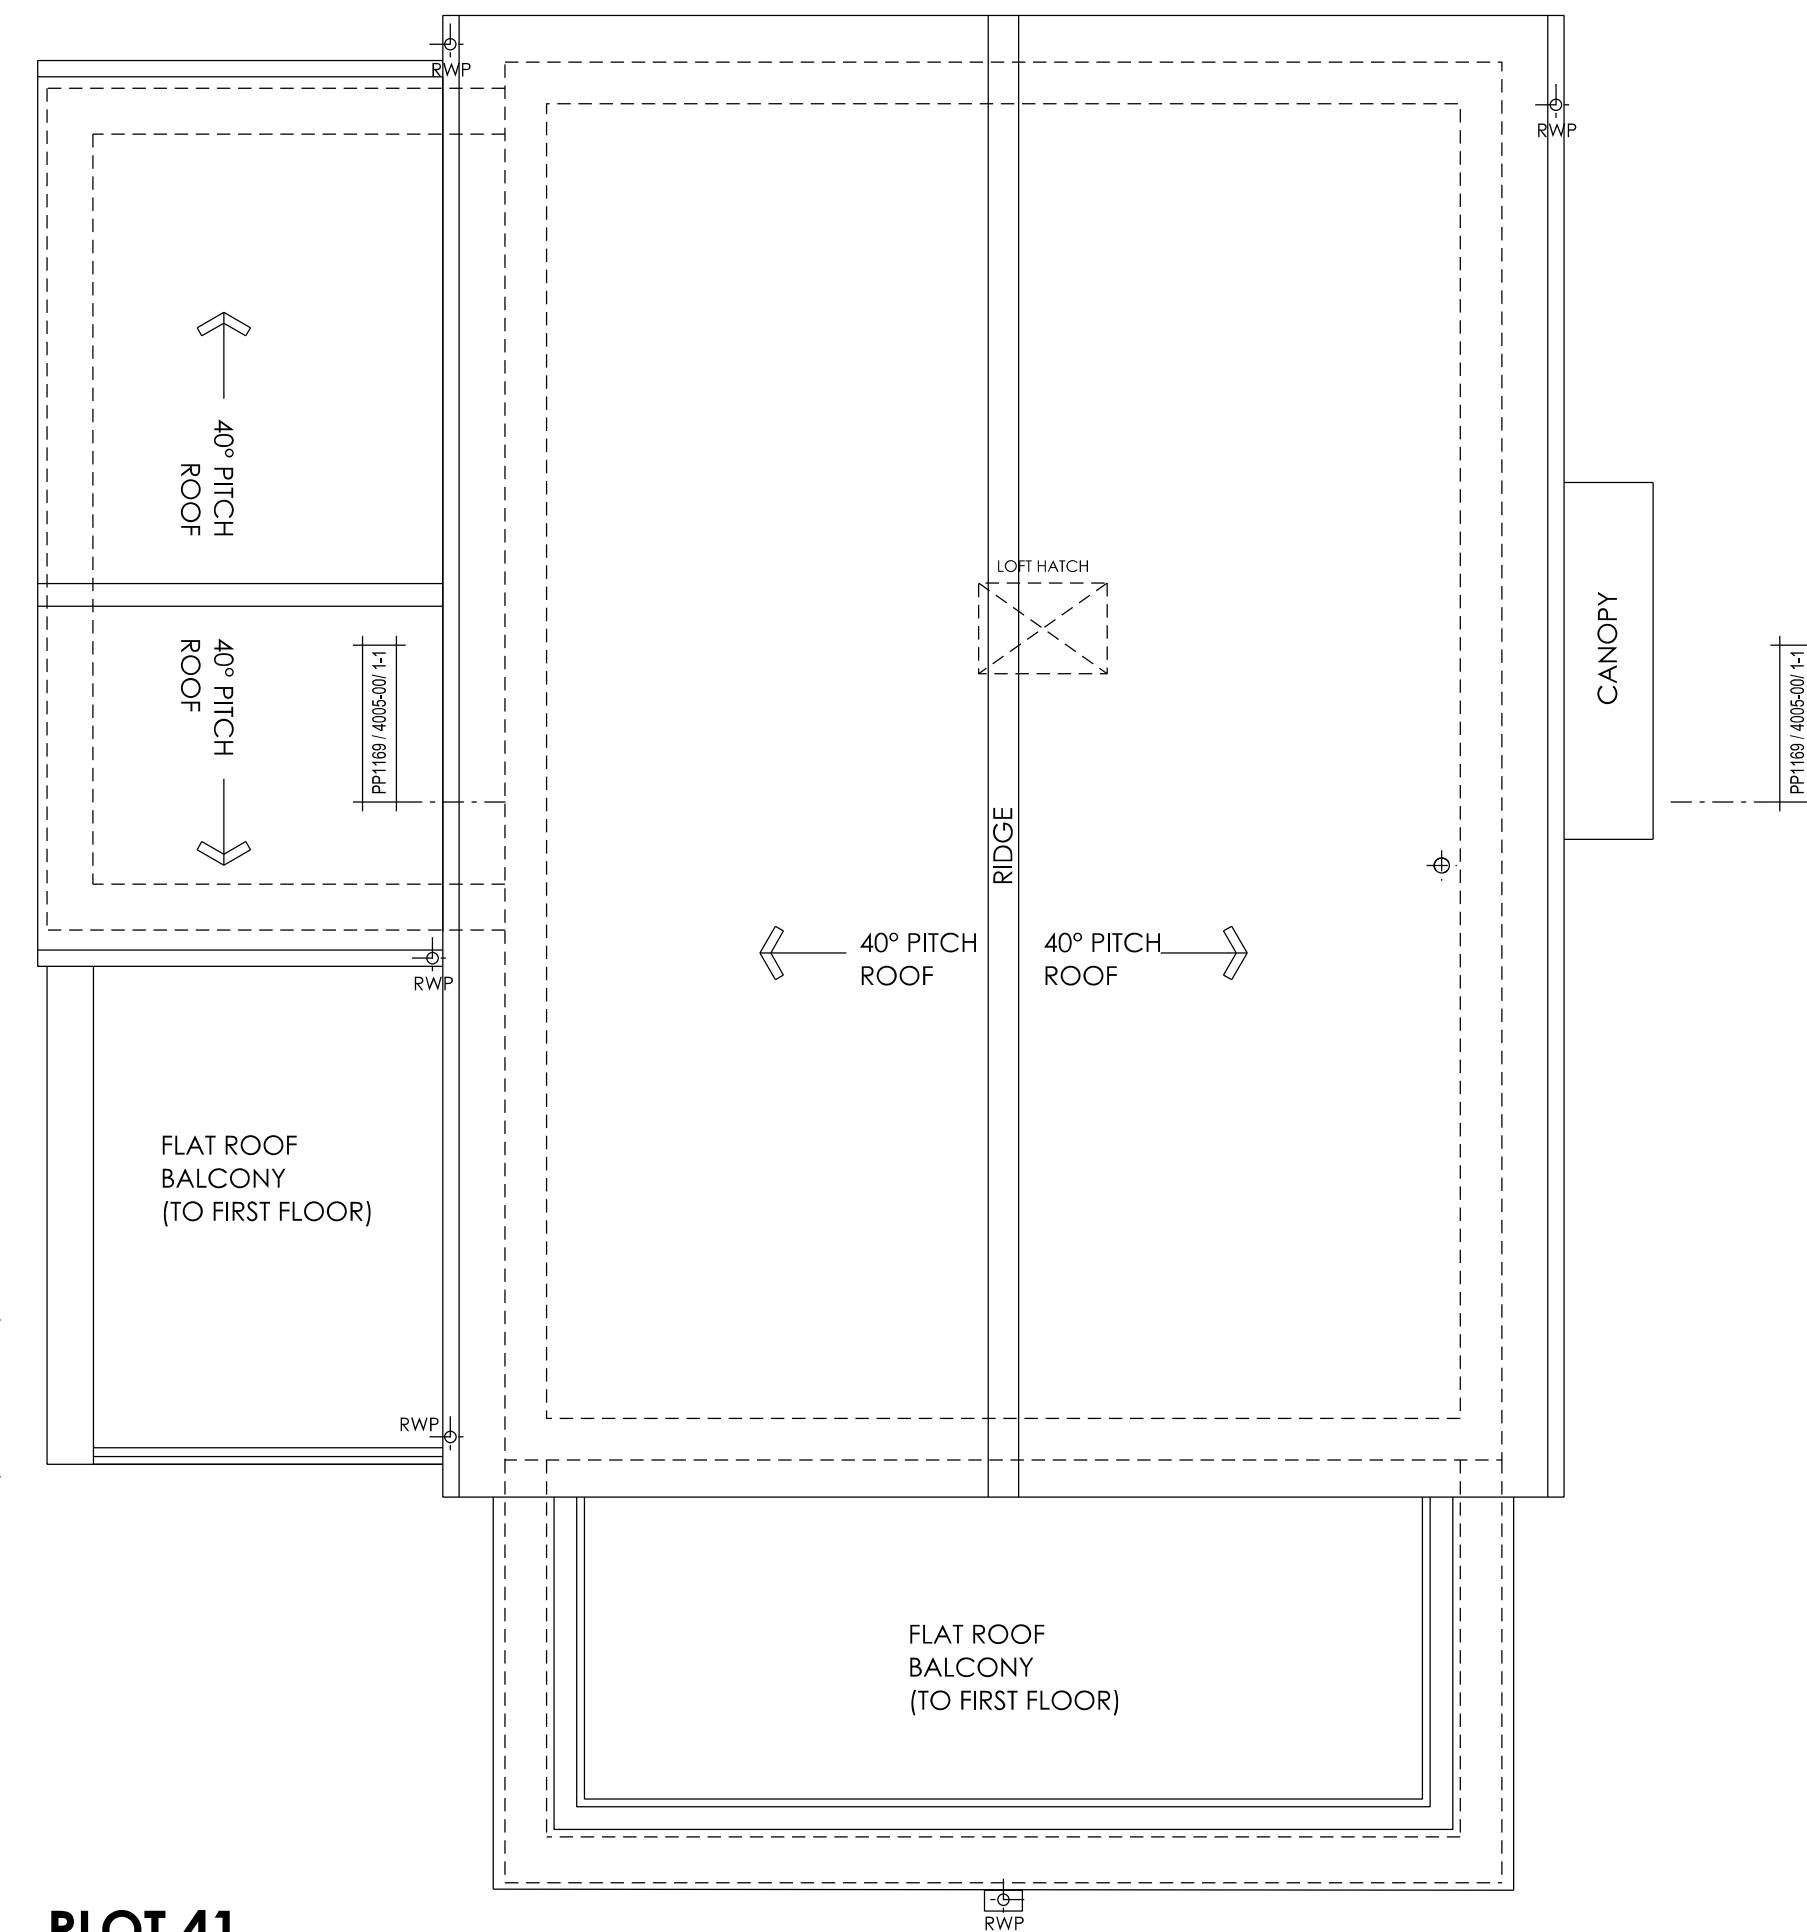

PLOT 41
HOUSE TYPE 5H

IMPORTANT NOTE FOR USE OF THIS DRAWING: THIS DRAWING HAS BEEN PRODUCED SPECIFICALLY FOR USE ON THIS PROJECT. POPE PRIESTLEY ARCHITECTS CANNOT BE HELD RESPONSIBLE FOR RE-USE OF THIS INFORMATION BY OTHERS FOR ANY PURPOSE OTHER THAN FOR WHICH IT IS SPECIFICALLY INTENDED. THIS DRAWING REFLECTS STANDARDS AGREED FOR THIS PROJECT AND CURRENT AT THE TIME OF PRODUCTION AND WILL NOT BE UPDATED IN ACCORDANCE WITH CHANGING LEGISLATION AND/OR OTHER REQUIREMENTS.

SCALE BAR = 10mm INTERVALS AT TRUE SCALE

SK01 09.06.2014 ISSUED FOR CLIENT COMMENT		POPE PRIESTLEY ARCHITECTS ARCHITECTURE TOWN PLANNING URBAN DESIGN FERRY HOUSE, CANUTE ROAD, SOUTHAMPTON, HAMPSHIRE, SO14 3FJ T: +44 (0)23 80335228 F: +44 (0)23 80632886 E: info@popepriestley.co.uk	
PRELIMINARY ISSUE		CONTRACTORS MUST CHECK ALL DIMENSIONS ON SITE. ONLY TYPED DIMENSIONS ARE TO BE RECORDED FROM CHECKMATES. MUST BE REPORTED TO THE ARCHITECT BEFORE PROCEEDING. DRAWING HAS BEEN PREPARED IN ACD/ISO/2014. DIMENSIONS SHOWN IN OTHER FORMATS MAY DIFFER. REFER TO ORIGINAL DRAWING FOR THE FINAL. THE DRAWING IS COPYRIGHT ©	
RESIDENTIAL DEVELOPMENT PORTSDOWN HILL ROAD HAVANT PO9 3NA		ROOF PLAN PLOTS 39-41	
SCALE @ A1 1: 50	DATE 05.03.14	AUTHOR A.C.	CHECK P.S.
DRAWING NO. PP1169/ 3039-03			REVISION SK01